


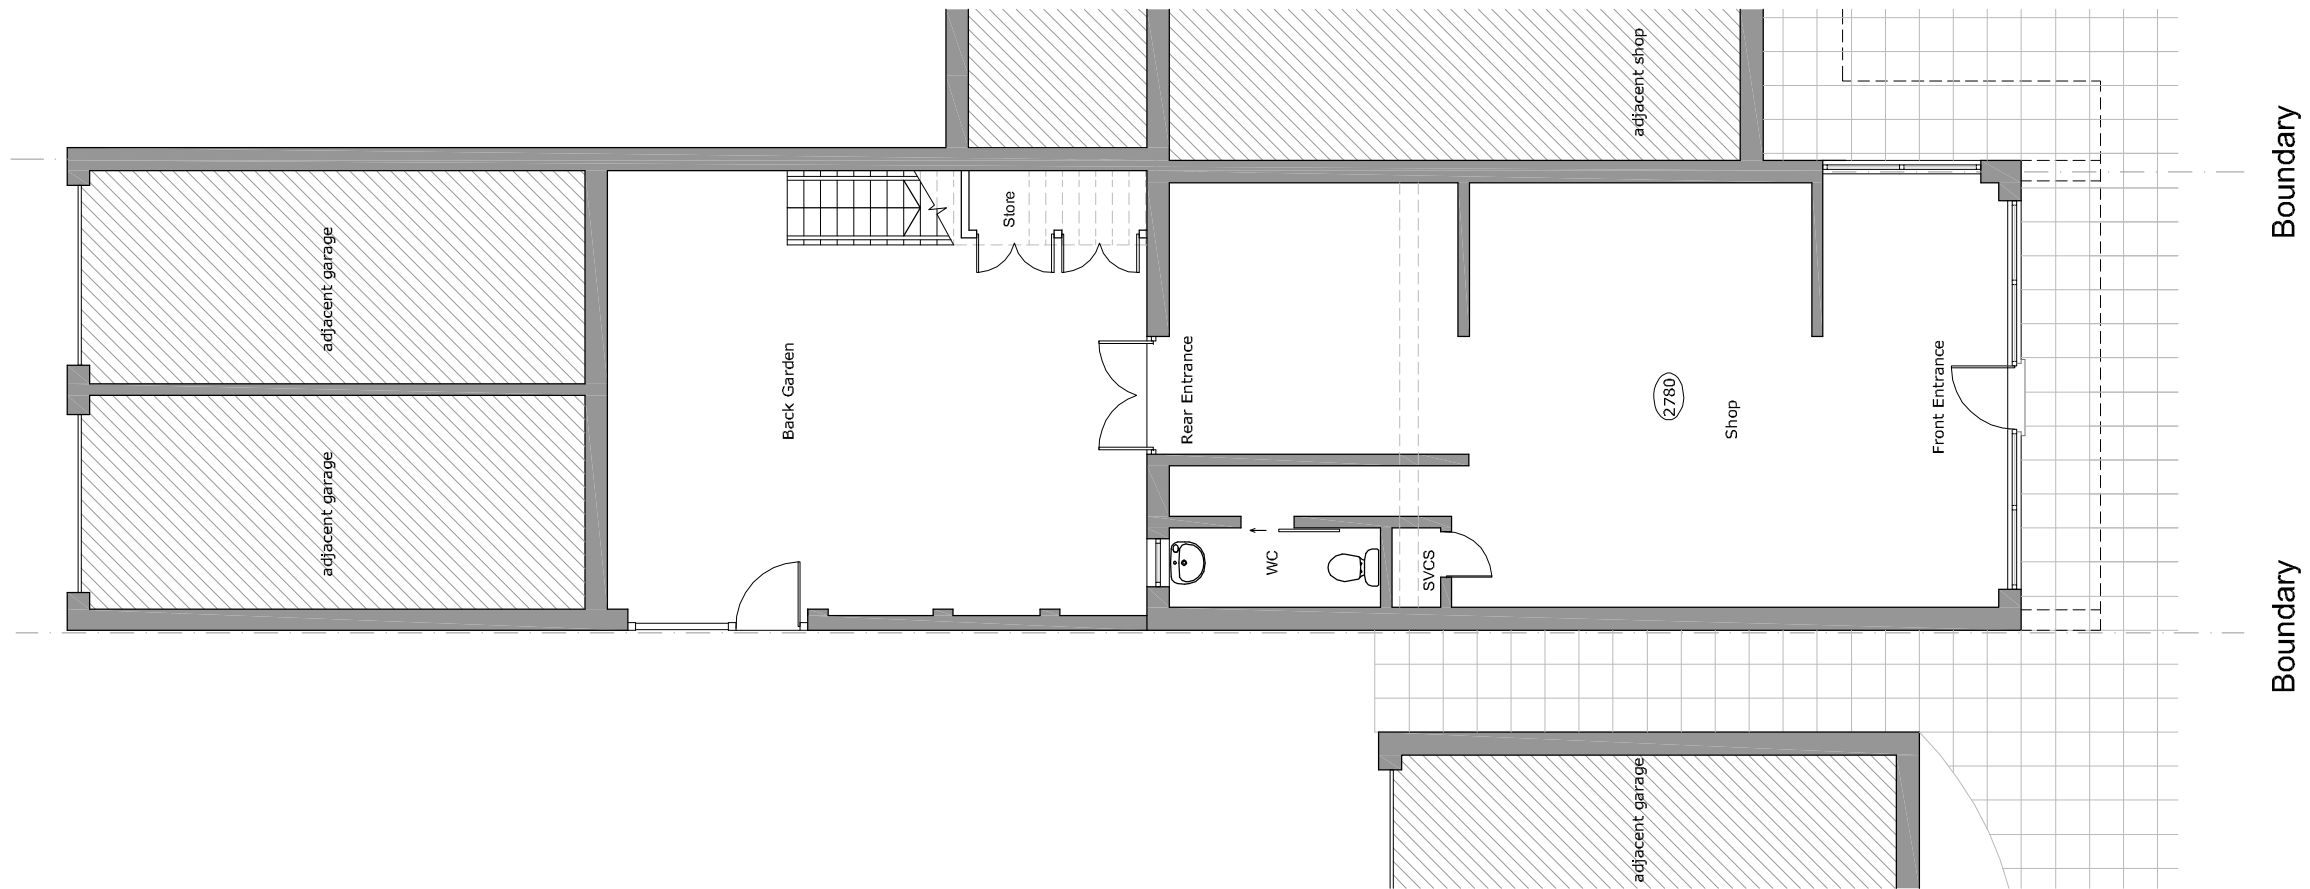

EXISTING PLAN - 4 Purbrook Chase Precinct

A			18 March 13			First Issue			VR			JM			CLIENT Mr Ali Ozdemir										TITLE 4 Purbrook Chase Precinct Rear Extension Project										DESIGN DRAWN LTD THE CLOCK TOWER, FIRST FLOOR GREAT SOUTHSEA STREET SOUTHSEA, HAMPSHIRE PO5 3BY T: 02392 837 149 E: INFO@DESIGNDRAWN.COM W: WWW.DESIGNDRAWN.COM	
															Existing Plan										 Design Drawn Ltd	
Rev															Date															Description															By															PM															Planning Draft															Scale @ A3: 1:100															Drawn by: VR															Drawing No: 18.12.F12.101															Revision: A															 DESIGN DRAWN LTD Copyright Reserved. Check dims on site.														
REVISIONS	Date: ⌚ March 2013															Checked by: JM	