


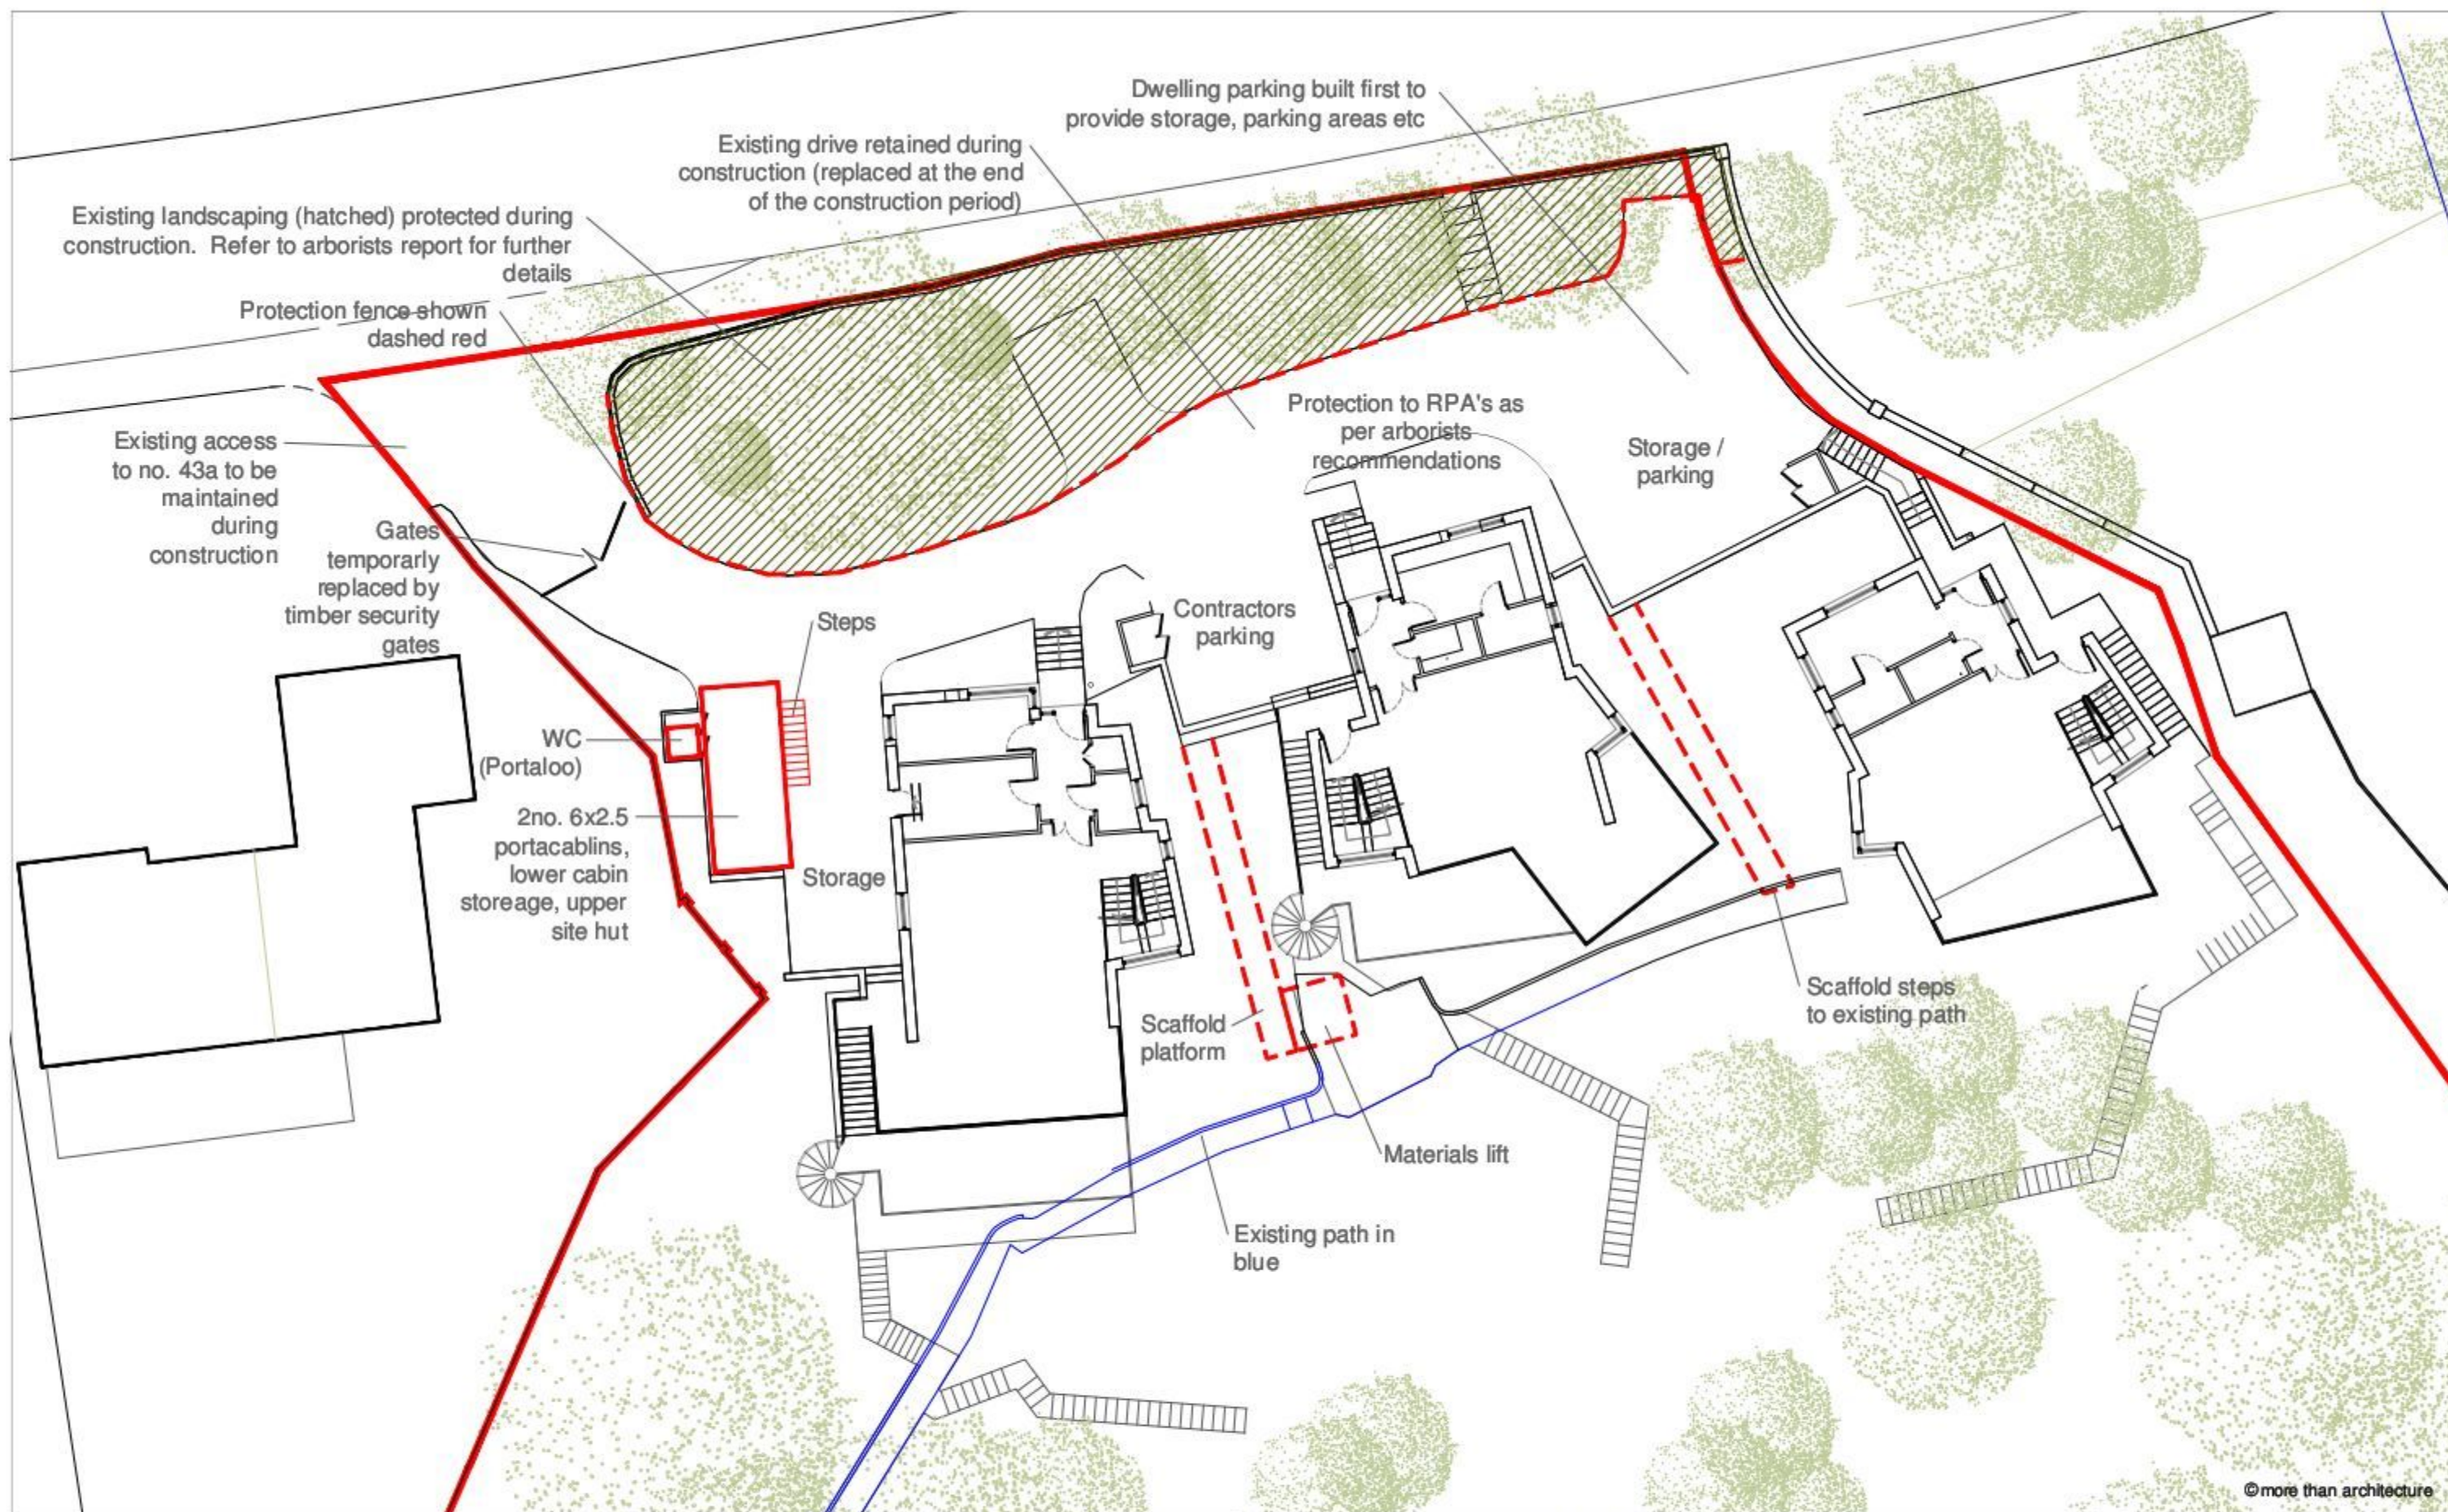

PROJECT: Portstown Hill Ltd
Residential Development
Portstown Hill Road

DRAWING TITLE:
Site Setup

DATE: February 2014
DRAWING NO: P053/2.20
REV. A

NOTES:
This drawing is copyright and shall not be reproduced nor used for any other purpose without the written permission of the architects. This drawing must be read in conjunction with all other related drawings and documentation.

randell design group
more than architecture

the studio, 2 blackboy lane fishbourne PO18 8BE +44(0)1243 214204
mail@randelldesigngroup.com www.randelldesigngroup.com

