


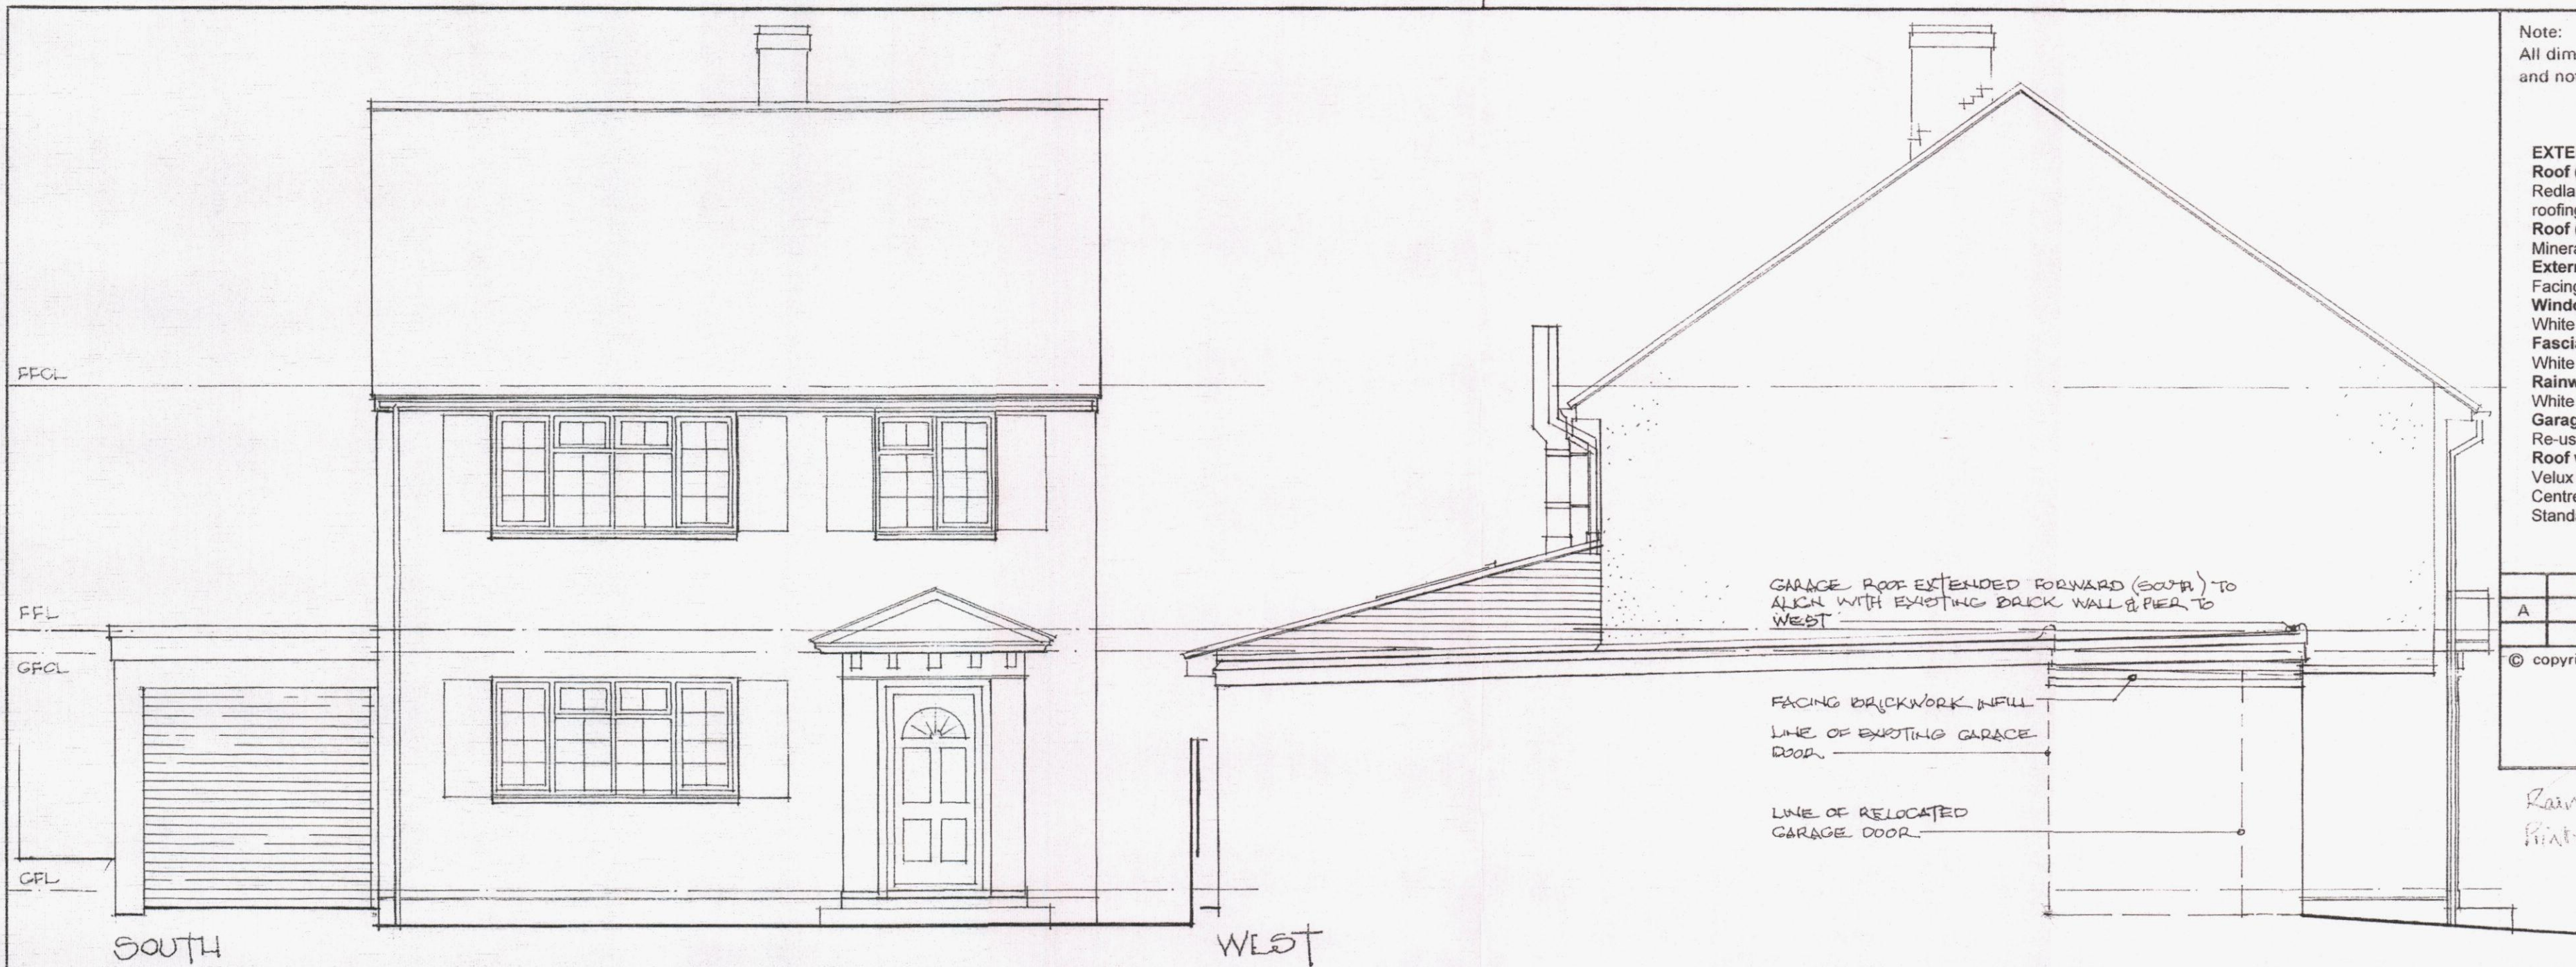


Note:
All dimensions must be checked on site
and not scaled from this drawing.

EXTERNAL BUILDING MATERIALS
Roof (Mono-pitch) – 15 degree pitch
 Redland Groveway concrete interlocking
 roofing tiles colour to match main roof
Roof (flat)
 Mineral finish felt colour grey
External Leaf of Cavity Walls
 Facing brickwork to match existing
Windows and Doors
 White PVCu double glazed units
Fascias and soffits
 White PVCu
Rainwater goods
 White PVCu
Garage door
 Re-use existing roller shutter door
Roof windows
 Velux Integra electric double glazed
 Centre pivot windows complete with
 Standard Velux flashings/soakers, etc.

A	Date	Revision

© copyright

*Rainwater goods
Painted description*

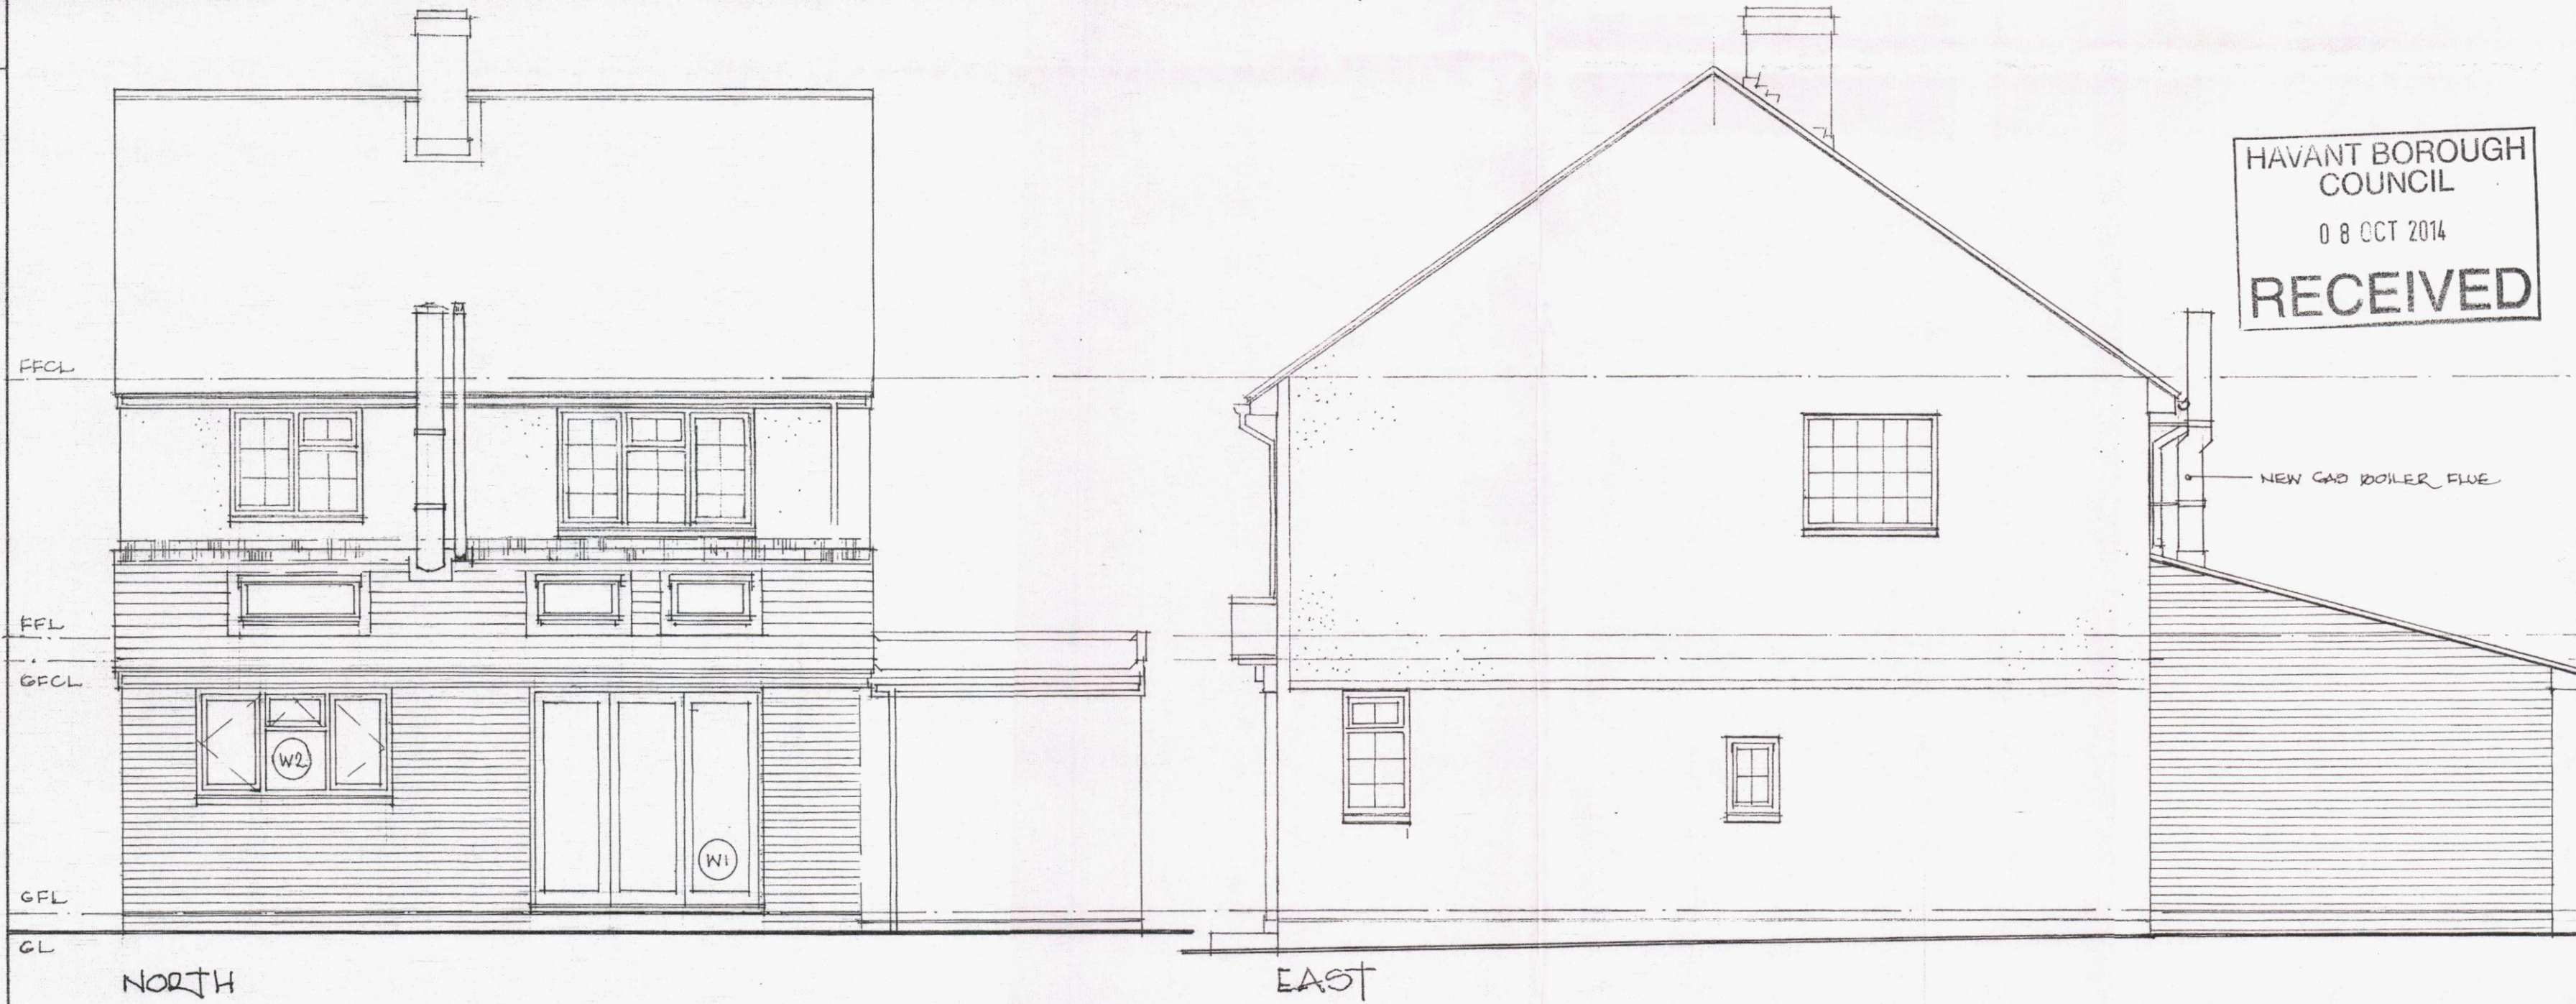

HAVANT BOROUGH
COUNCIL
08 OCT 2014
RECEIVED

Client
MR & MRS I WILLIAMS

Job Title
PROPOSED ALTERATIONS
& EXTENSION
41 HIGHFIELD AVENUE
COWPLAIN WATERLOOVILLE
PO7 7PY

Drawing Title
ELEVATIONS
AS PROPOSED

Scale
1:50

Date AUGUST 2014 Drawn by

Drg. No.
14:07/09
Rev.