




Produced 24 Mar 2014 from the Ordnance Survey National Geographic Database and incorporating surveyed revision available at this date. Reproduction in whole or part is prohibited without the prior permission of Ordnance Survey. © Crown Copyright 2014.

Ordnance Survey and the OS Symbol are registered trademarks of Ordnance Survey, the national mapping agency of Great Britain.

The representation of a road, track or path is no evidence of a right of way. The representation of features as lines is no evidence of a property boundary.

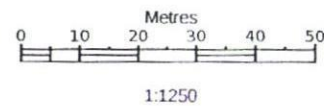


Supplied by: **Latitude Mapping Ltd**
Reference: OI692919
Centre coordinates: 471437 100359



137, West Ln, Hayling Island
PO11 0JL

site/location plans


PROPOSED CARPORT
137, WEST LANE, HAYLING IS, HANTS
FOR MR & MRS D. SILVER **PLANNING ONLY DRAWING**

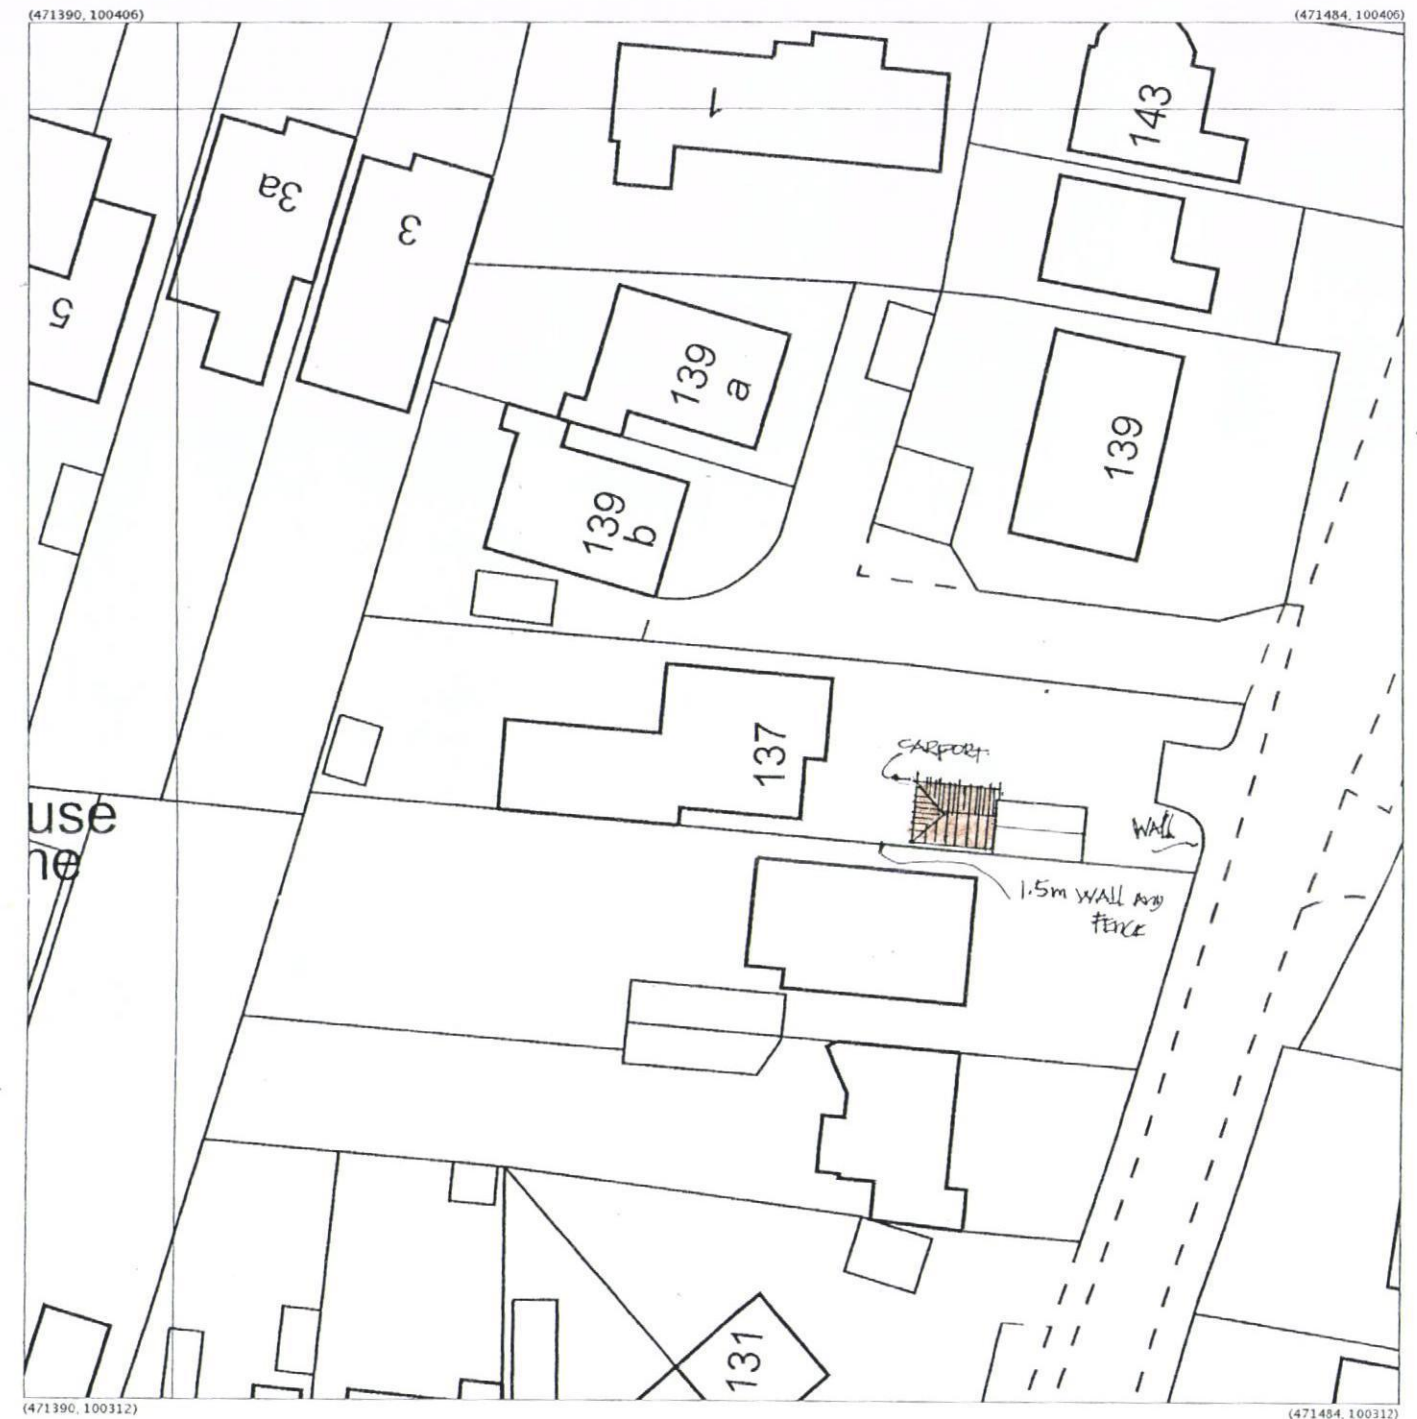

Produced 24 Mar 2014 from the Ordnance Survey National Geographic Database and incorporating surveyed revision available at this date. Reproduction in whole or part is prohibited without the prior permission of Ordnance Survey. © Crown Copyright 2014.

Ordnance Survey and the OS Symbol are registered trademarks of Ordnance Survey, the national mapping agency of Great Britain.

The representation of a road, track or path is no evidence of a right of way. The representation of features as lines is no evidence of a property boundary.

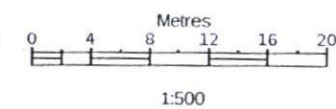

Supplied by: **Latitude Mapping Ltd**
Reference: OI692918
Centre coordinates: 471437 100359



137, West Ln, Hayling Island
PO11 0JL

HAYLING BOROUGH COUNCIL
26 MAR 2014
RECEIVED

The builder/owner is to be completely responsible for the construction and structural integrity of the new carport.