

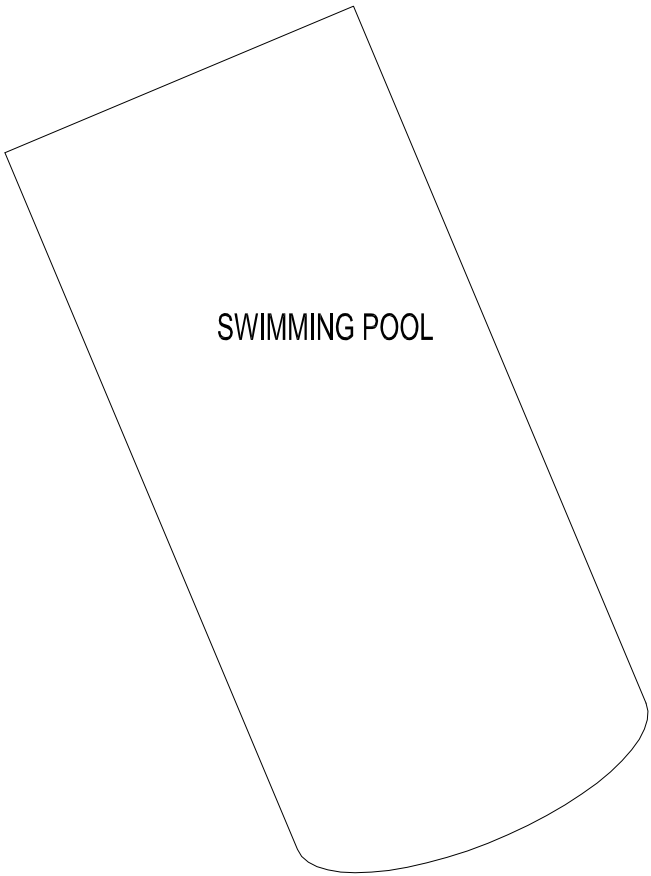


EXISTING / PROPOSED PLAN

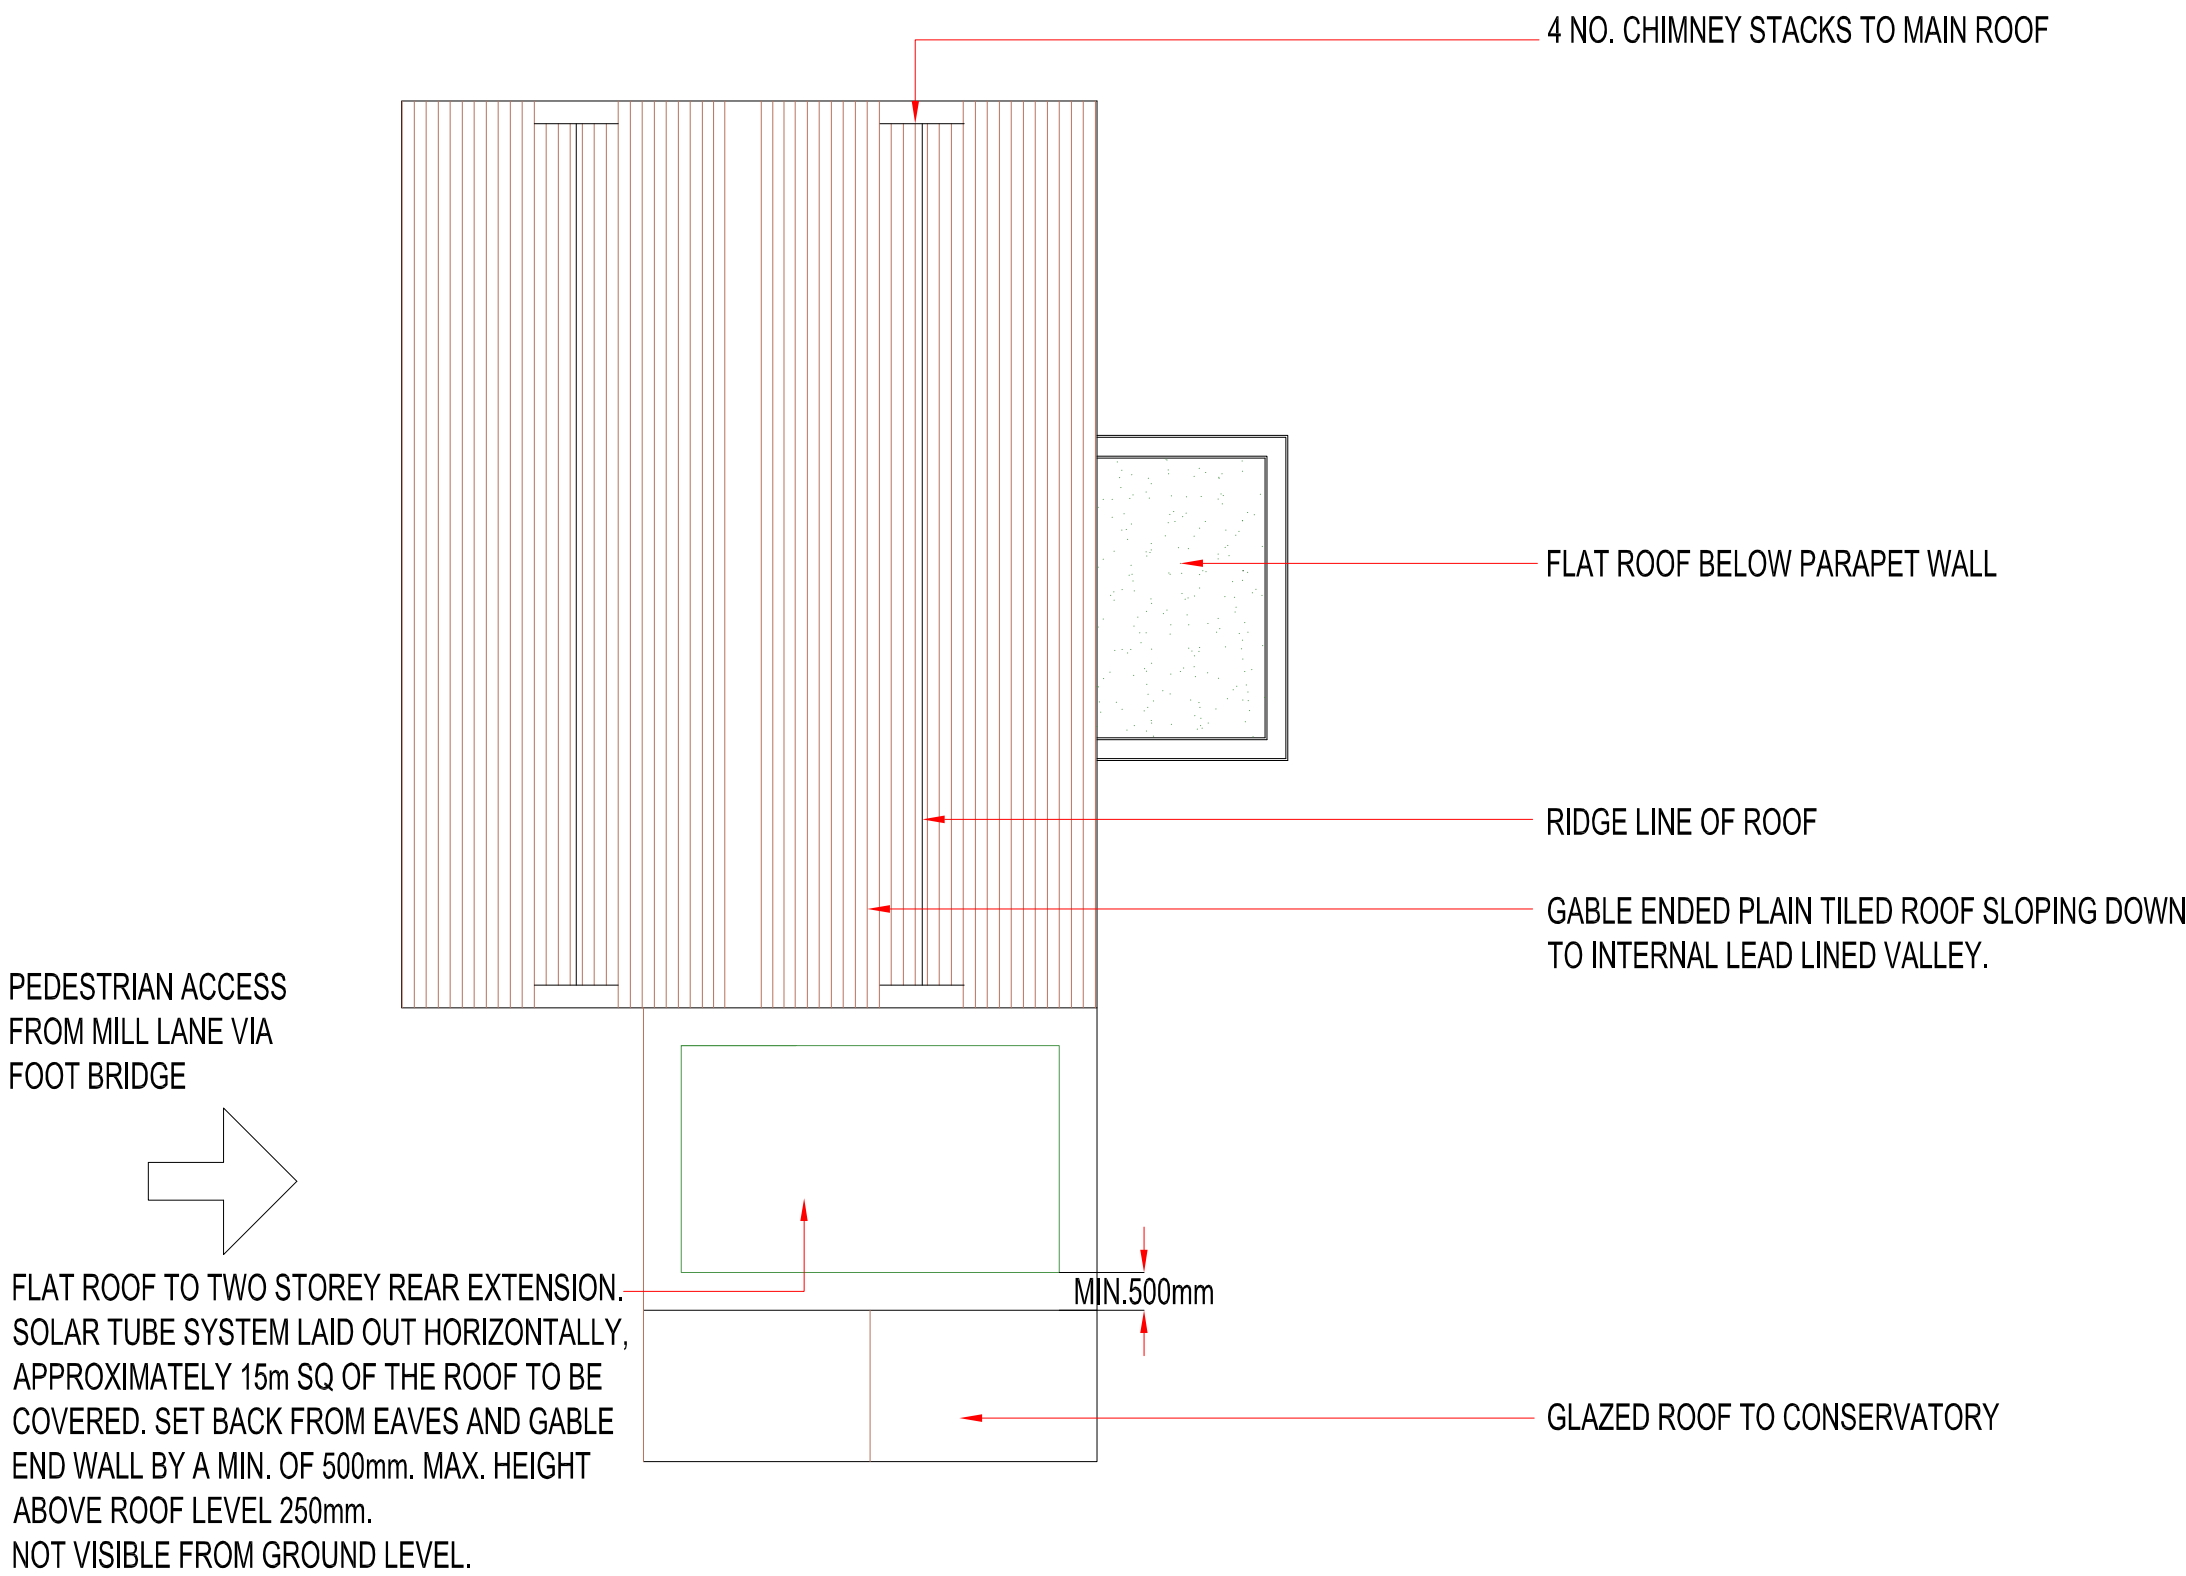

CONTRACTOR TO CHECK ALL DIMENSIONS ON SITE & REPORT ANY DISCREPANCIES IMMEDIATELY
ALL WORKS TO BE IN ACCORDANCE WITH CURRENT BUILDING REGULATIONS AND CODES OF PRACTICE & TO THE SATISFACTION OF THE LOCAL AUTHORITY

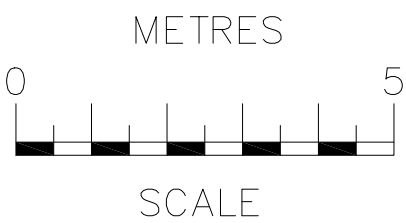

LOCATION	Old Mill House Mill Lane Bedhampton P09 3JH
CLIENT	Mr & Mrs Ground
DATE	January 2014
DRAWING	Existing Plans
SCALE	1:100 @ A2
DRAWING NO.	1100-1
	JRT POPE 32A NORTHFIELD AVENUE Ealing W13 e-mail: jeff@jrtpope.co.uk