
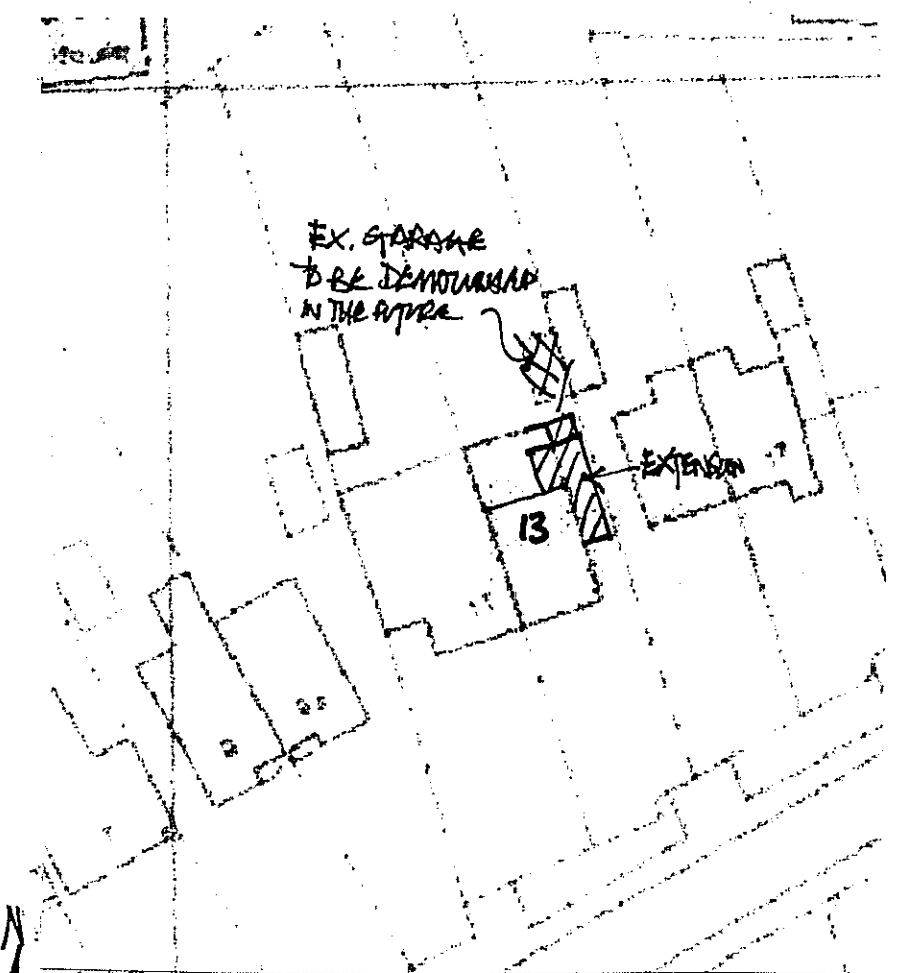
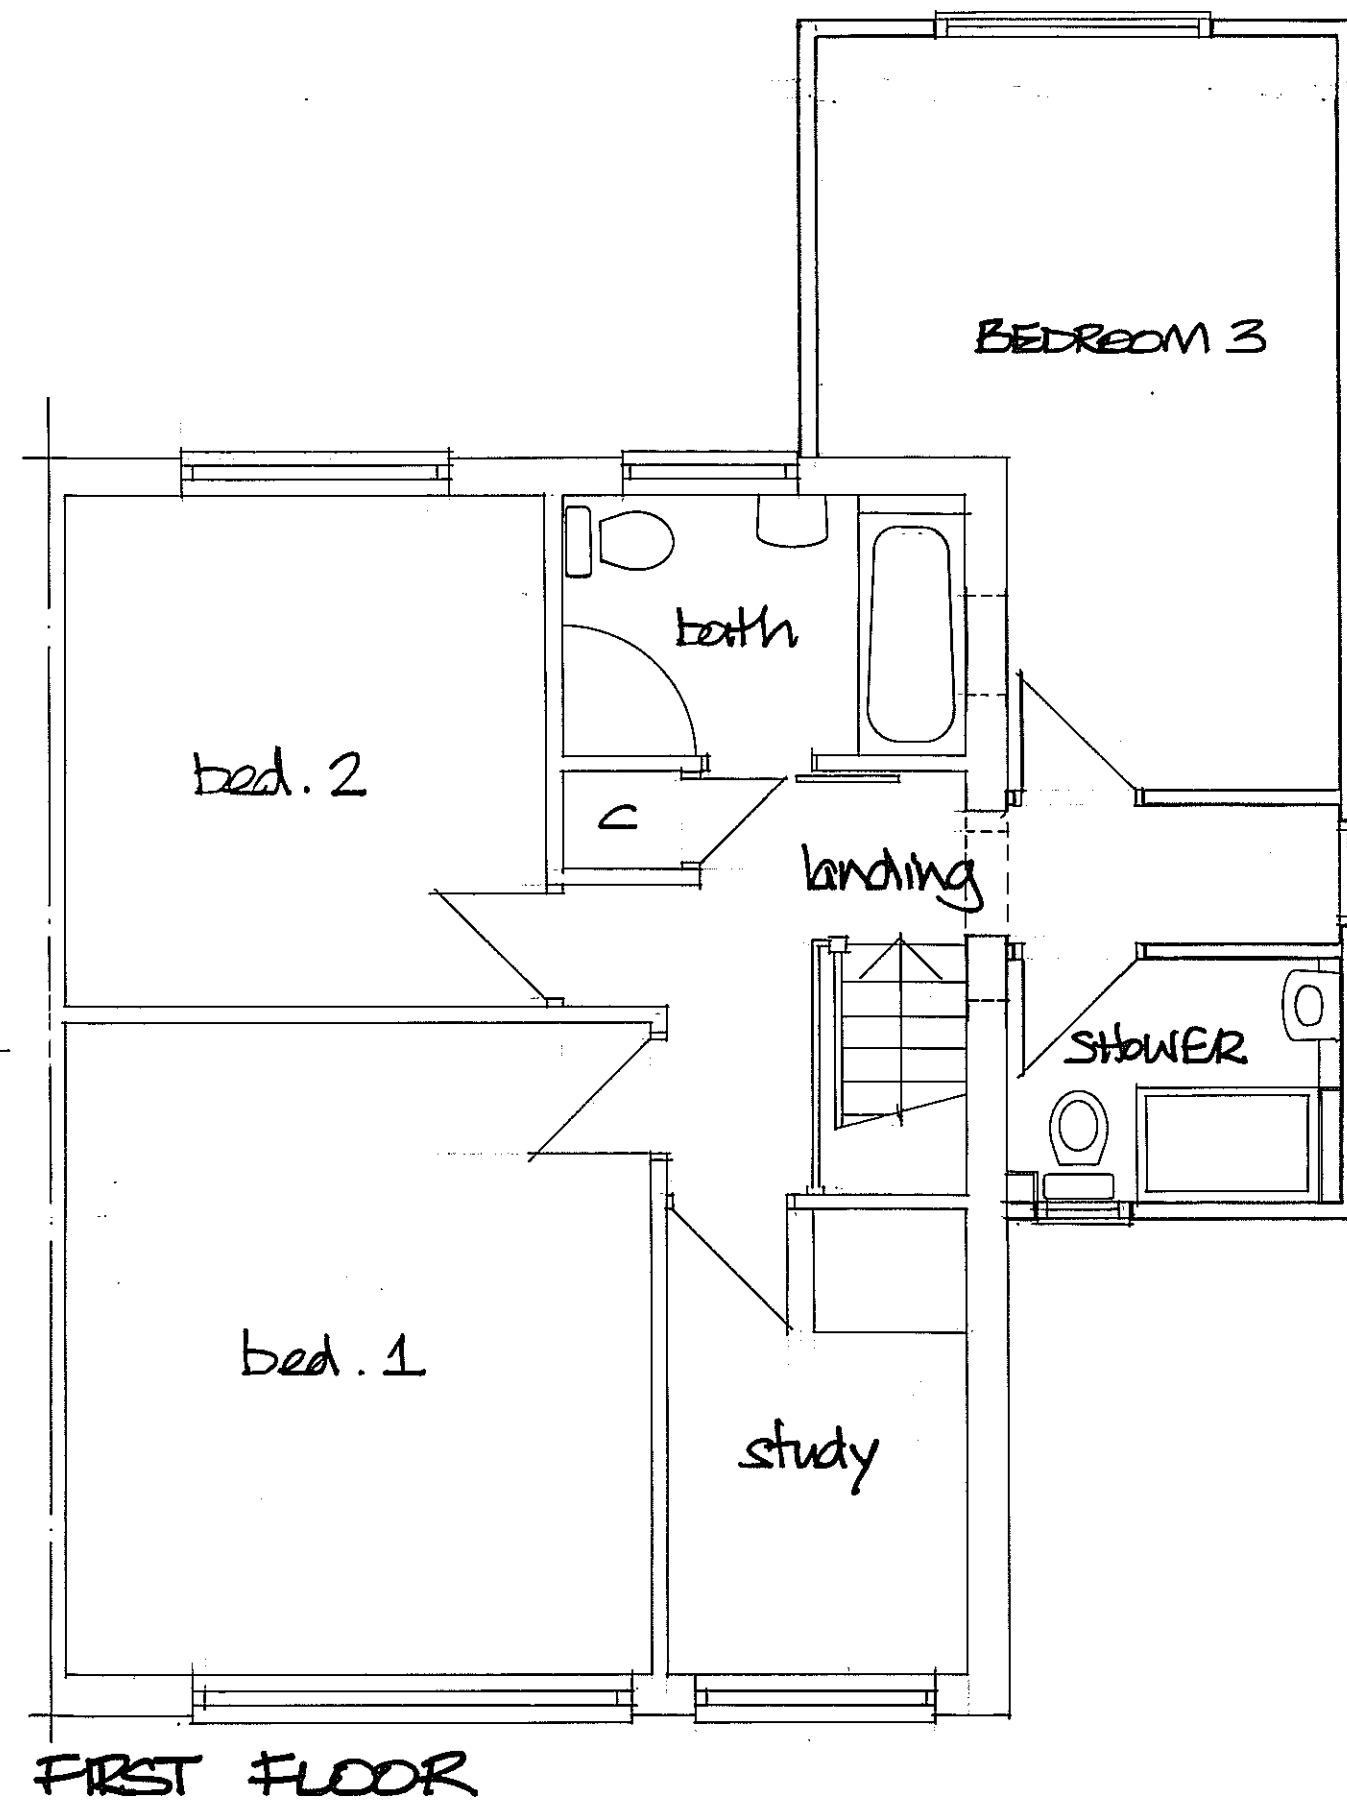
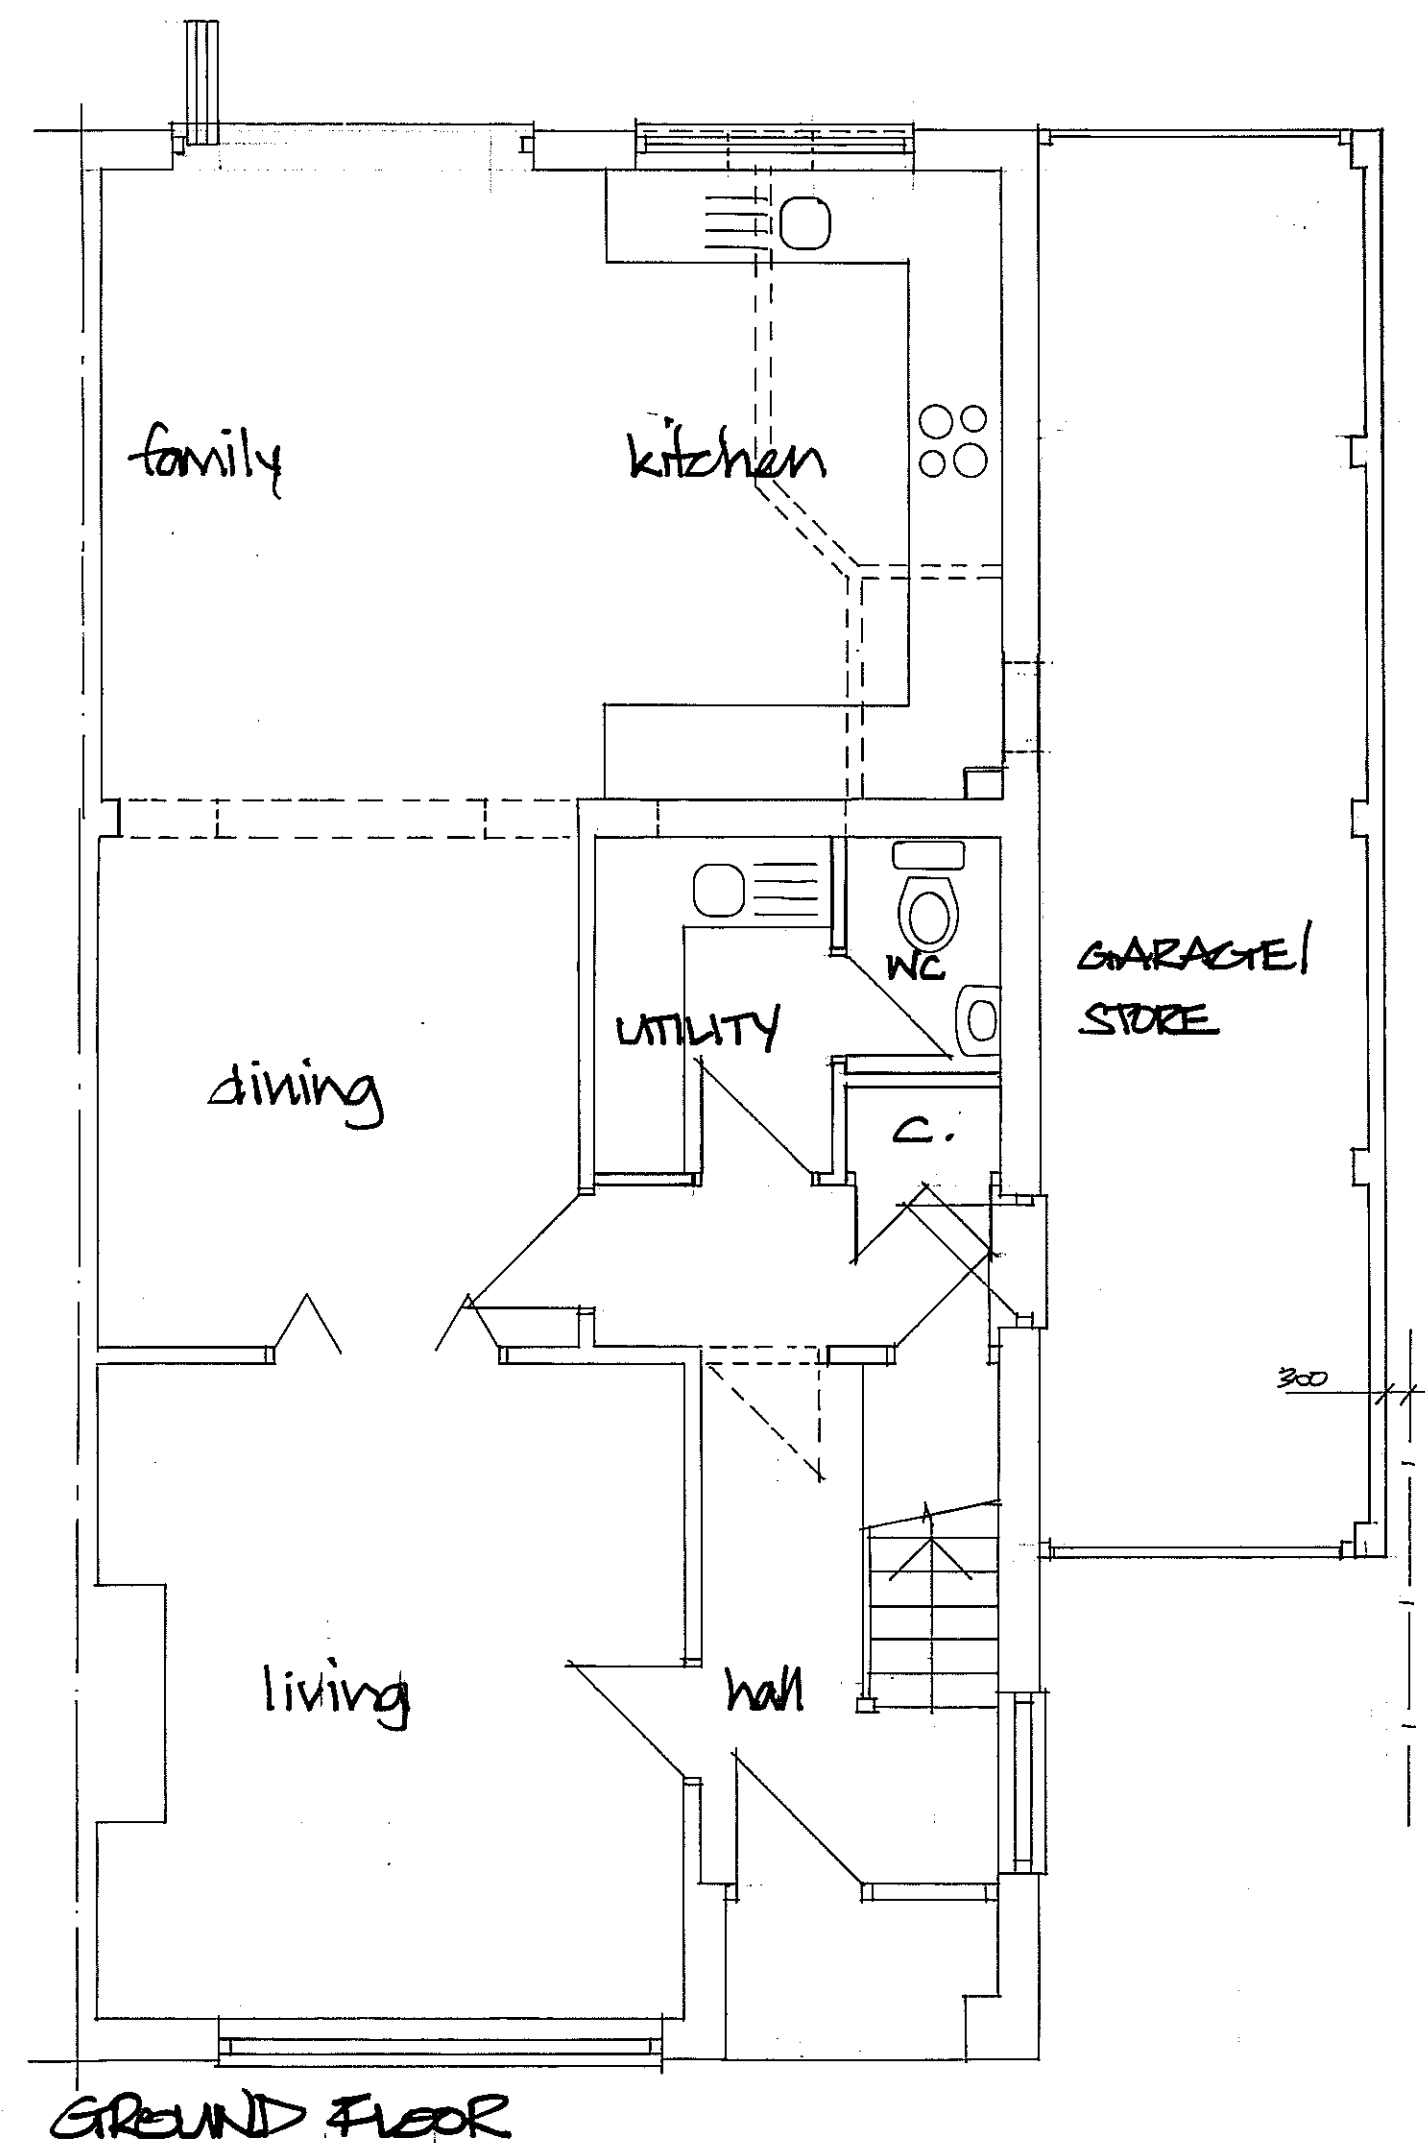


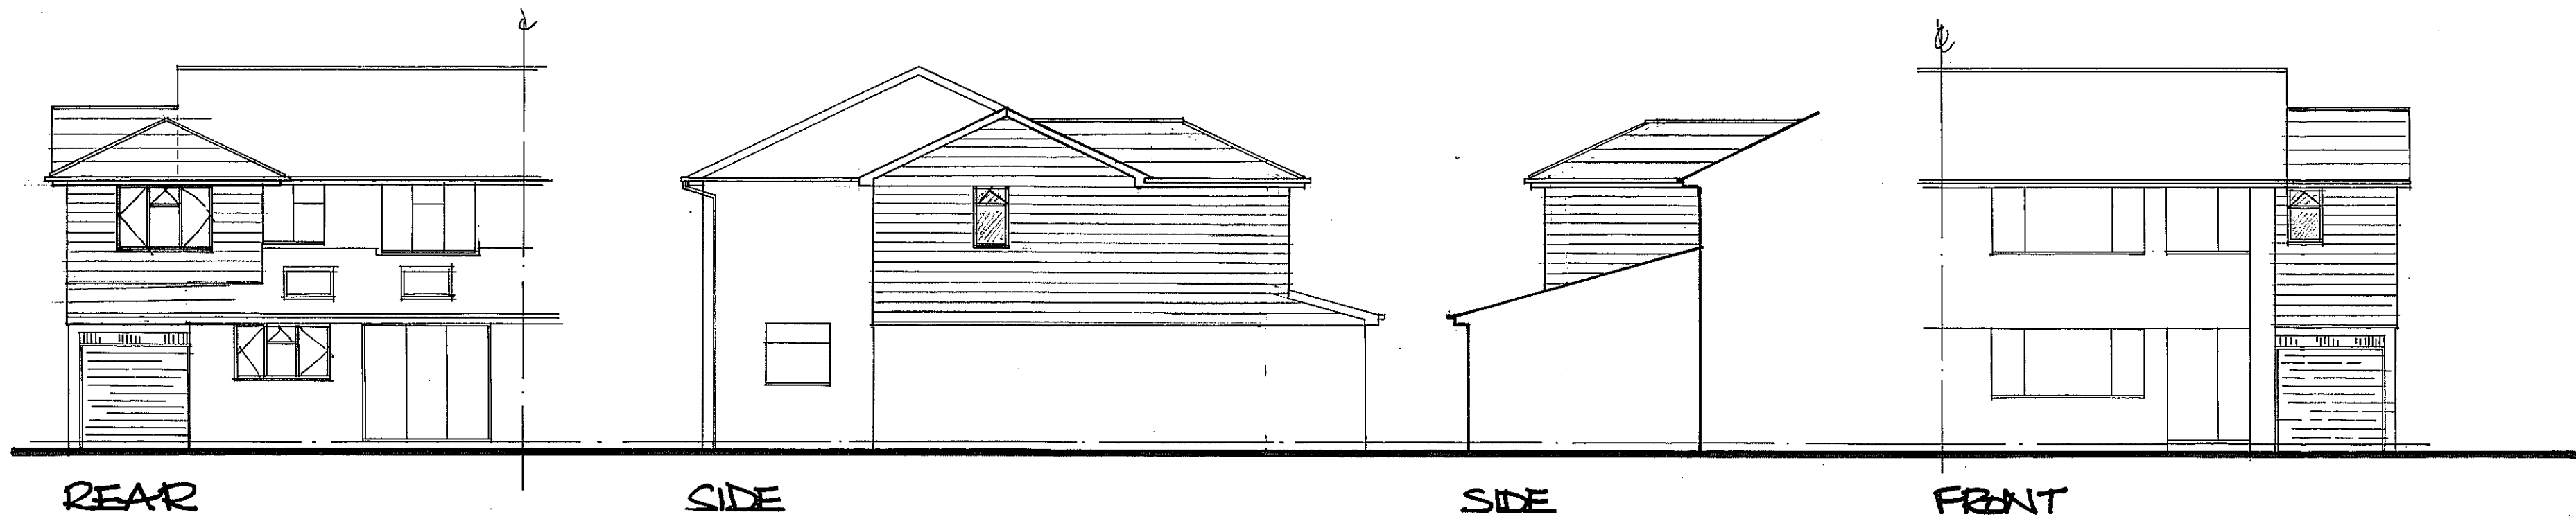

Derek Treagus Associates ARCHITECTURAL SERVICES No3-The Townhouse, 20 Nelson Road, Southsea, Hampshire PO5 2AS Tel: 07956 624094 Email: derek.treagus@ntlworld.com			
Project	REAR FF & SIDE EXTENSION TO 13 OAKLANDS GROVE, WATERLOOVILLE.		
Client	Mr & Mrs J Mitchell		
Subject	Planning Drawing		
Date:	June 2014	Scale:	1:50, 1:100 @ A2
Rev:		Drg. No.	14/ 312/01
- Copyright reserved. - All dimensions are to be site confirmed and should not be scaled unless for Planning purposes. - Verify all queries with the office.			