
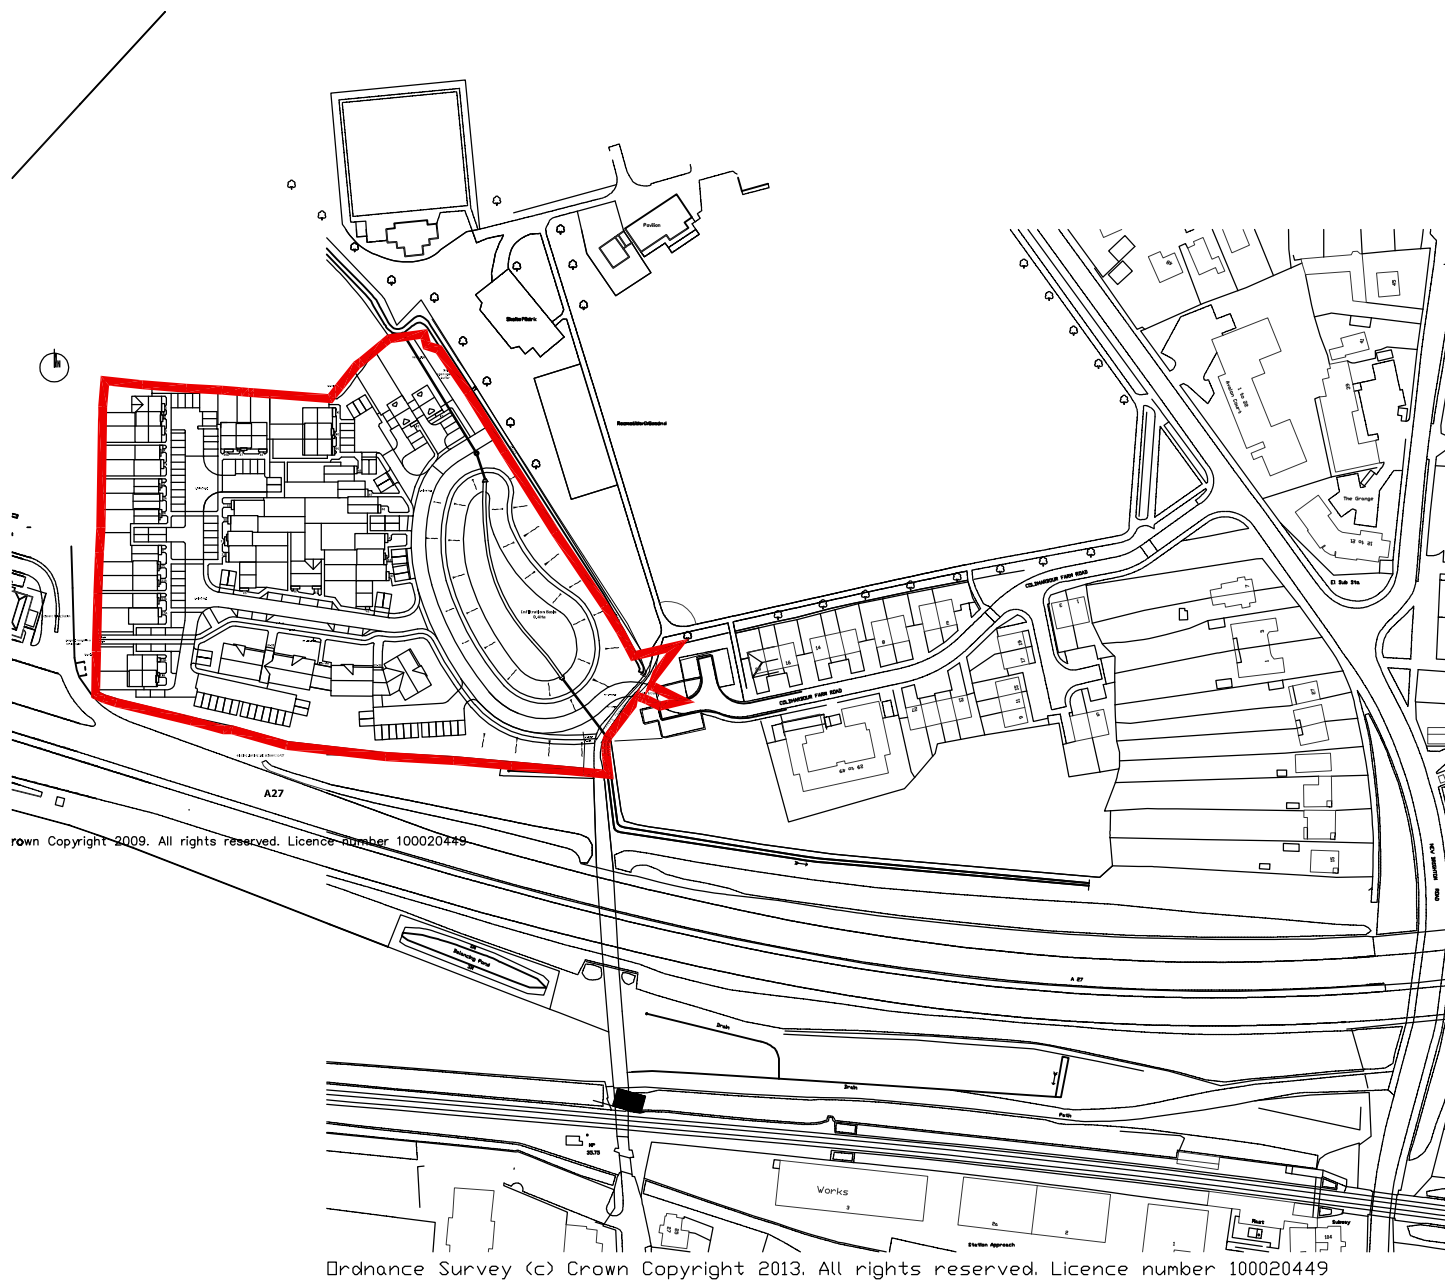


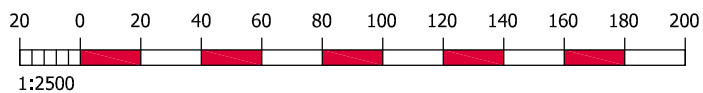

a boundary revised

sab 31.03.14

Project

COLDHARBOUR FARM - PHASE 2,
EMSWORTH.

Drawing

LOCATION PLAN for
SITE ALLOCATION UE37

Date

november 2013

Drawn by

sab

Scales

1:1250 @ A4

Status

planning

Job No

TSP 320

Dwg No

13

Revision

A

— *the* —
SEAMAN
PARTNERSHIP

Ltd—

UNIT 2, MARTINS BARN, BIRDHAM ROAD
CHICHESTER, WEST SUSSEX, PO20 7BX
TEL: 01243 514131 FAX: 01243 511488
office @the-seaman-partnership.co.uk
w.w.w.the-seaman-partnership.co.uk

