

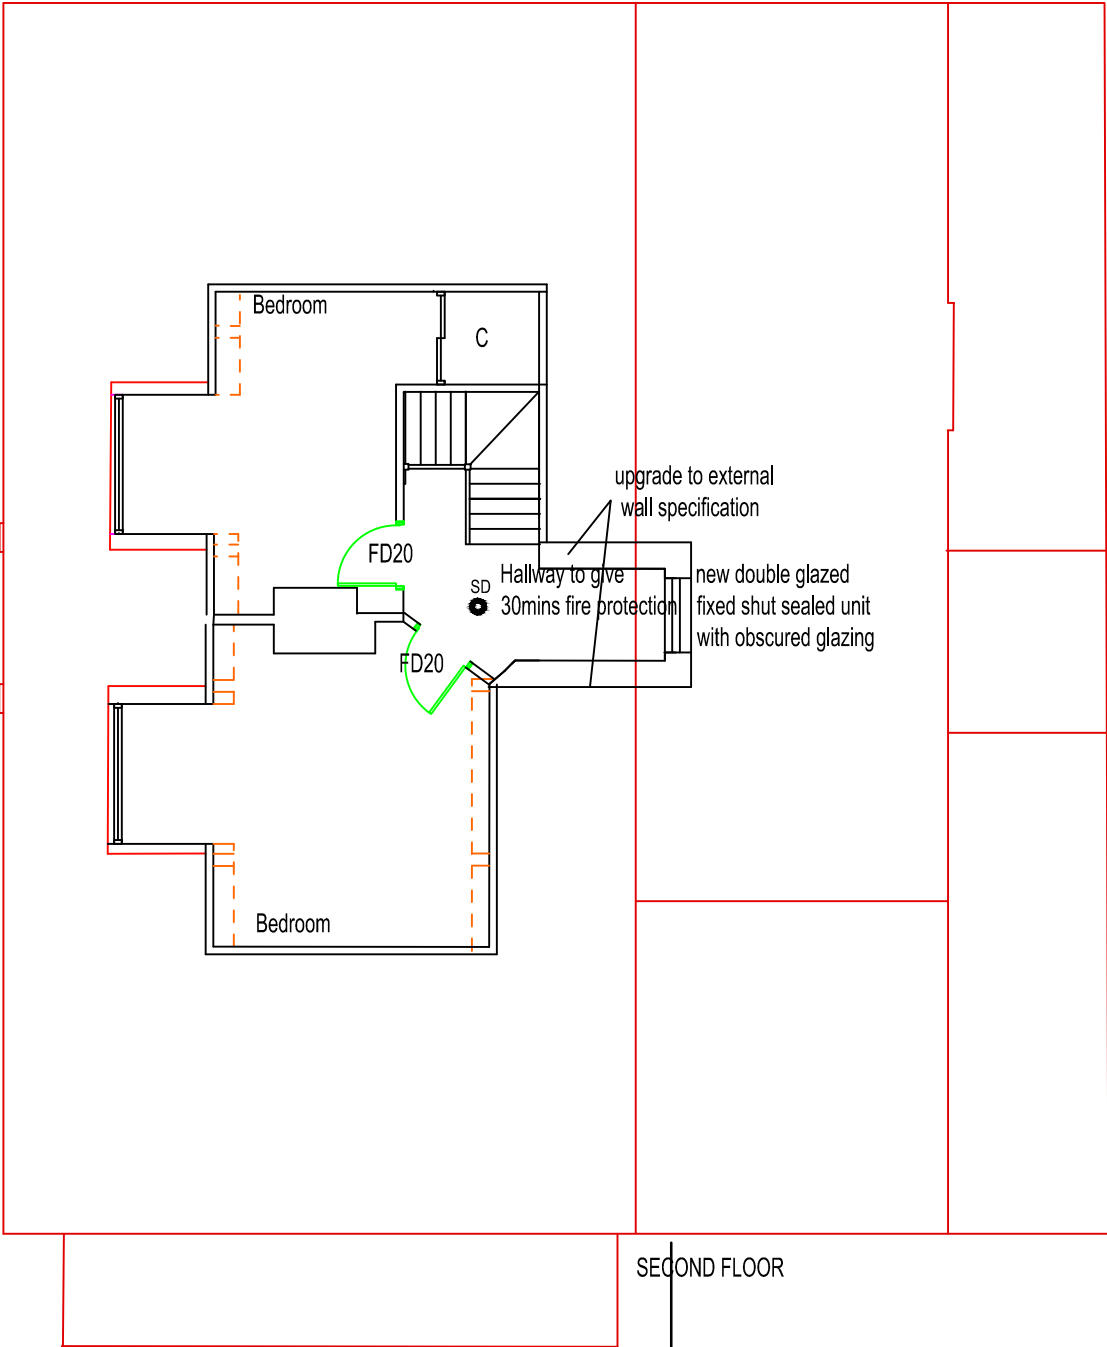


BUILDING REGULATIONS
PRELIMINARY

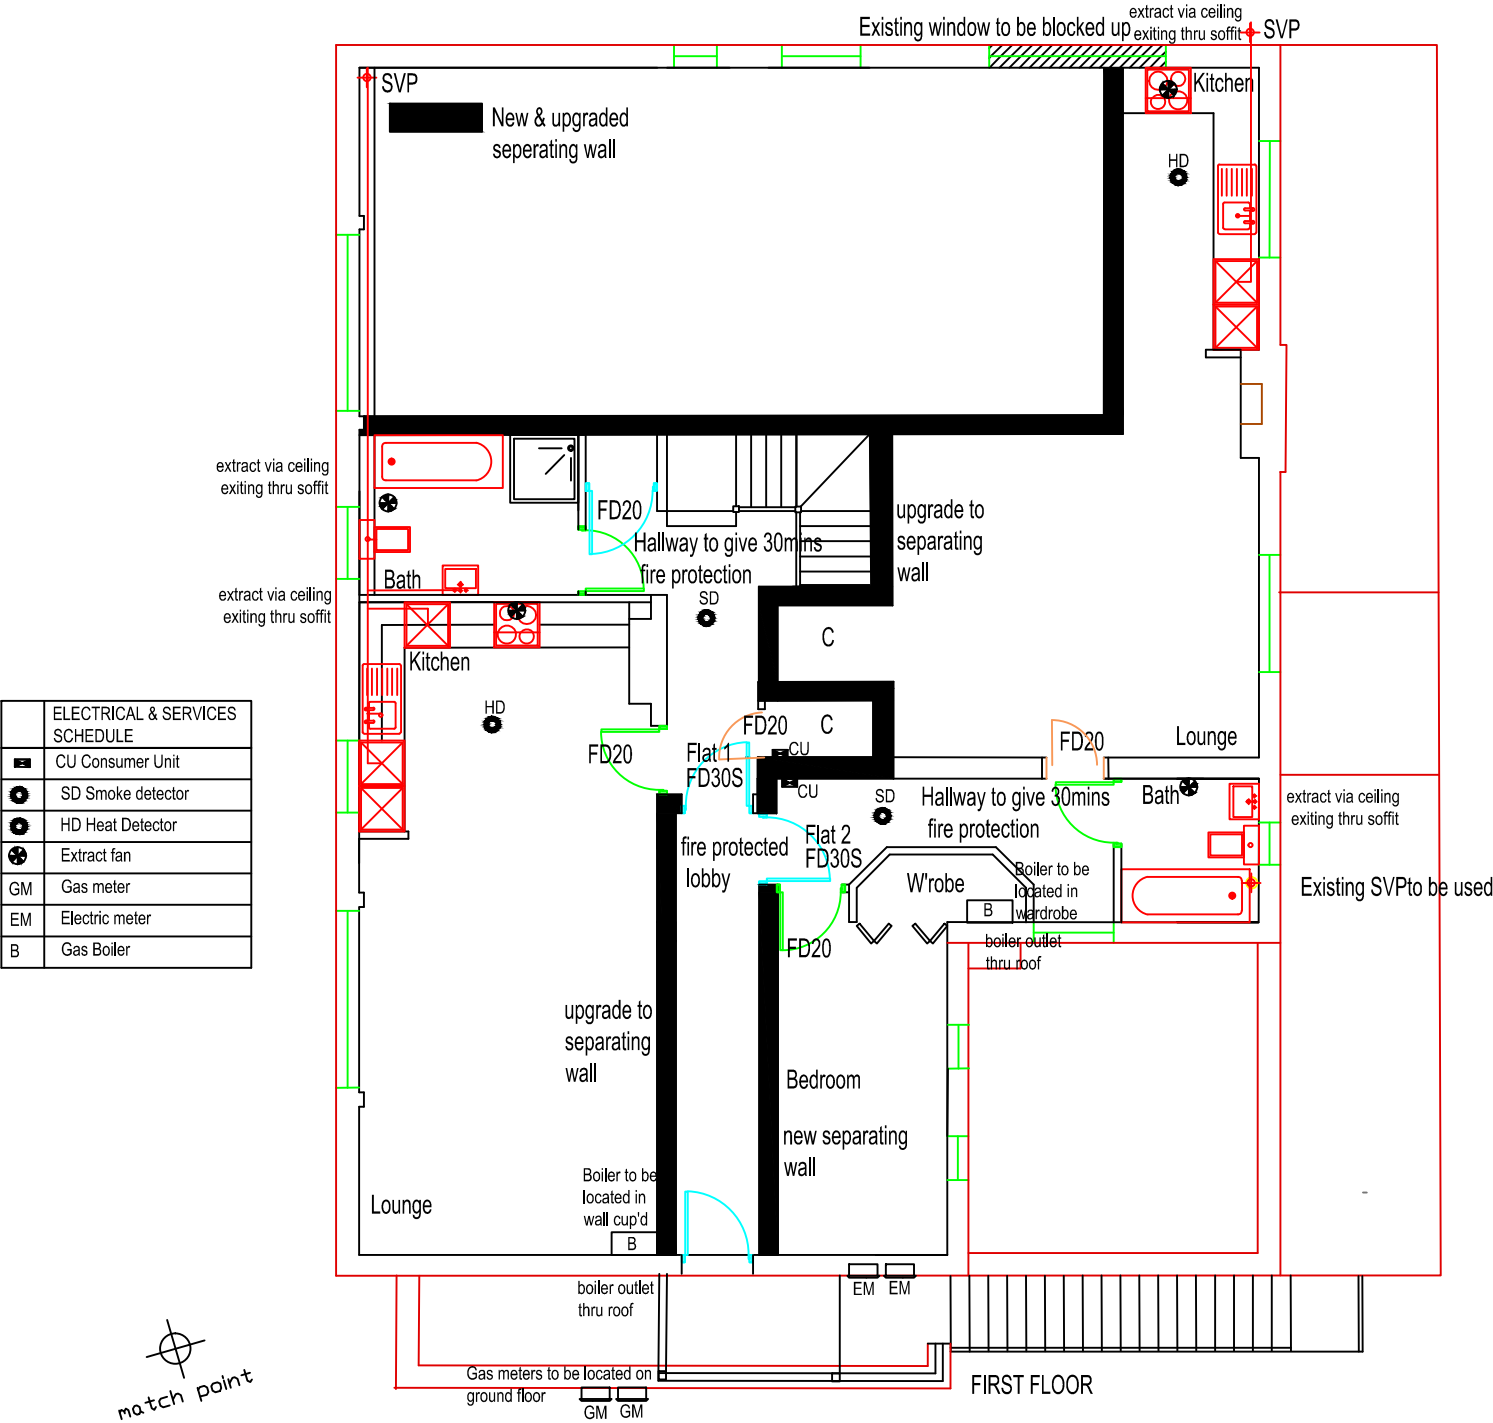

Revision	Date
----------	------

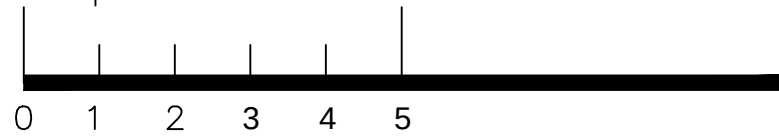

SCALE 1:100

VAWARD
planning & design

Moorcroft Church Road Swanmore
Southampton SO32 2PA
T 01489 894 300 M 07811 393 434
e-mail vawardplanning.co.uk

Client Goodwill Homes Ltd	Scale 1:100	Drawn VAW
Project The Leopard Inn, Purbrook	Date 13.01.14	Checked
Drawing Title Flats floor layouts	Drawing No BR05	Revision

This drawing is copyright of the designer & must not be reproduced without permission. Any discrepancies should be reported to the designer