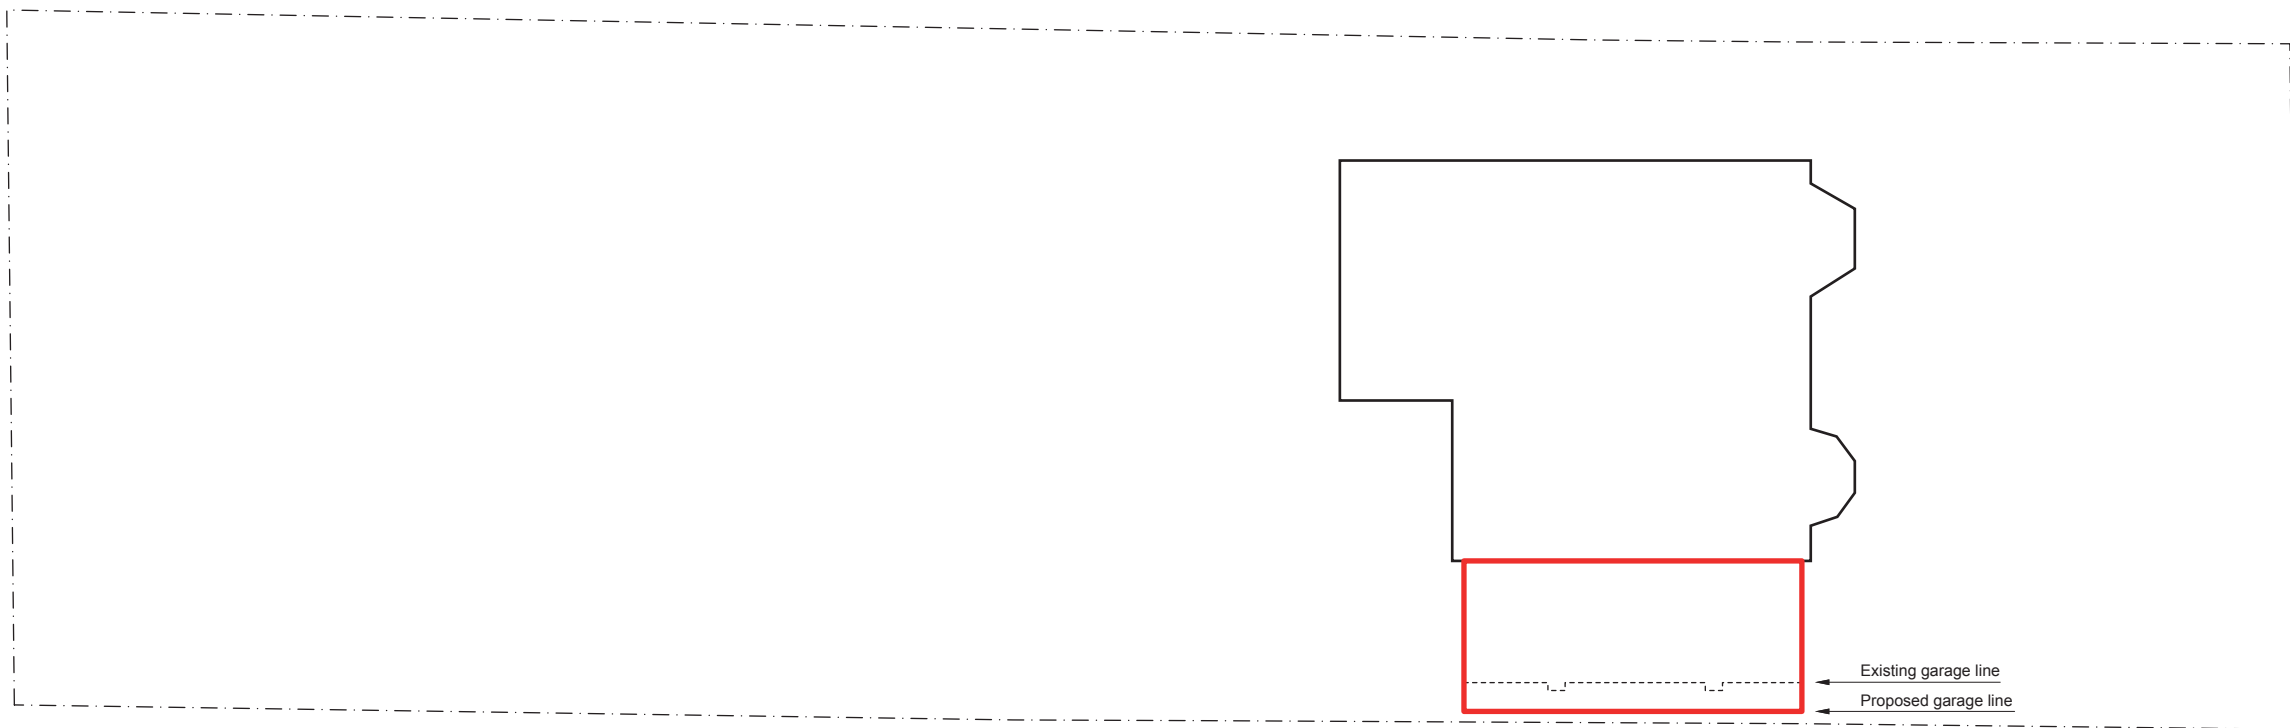


5 Beach Road
Emsworth
PO10 7JS

PROPOSED PLAN: FOOTPRINT

Scale 1:200 @ A3

Date: 23/11/2013

Drawing number: 002
Revision: A