


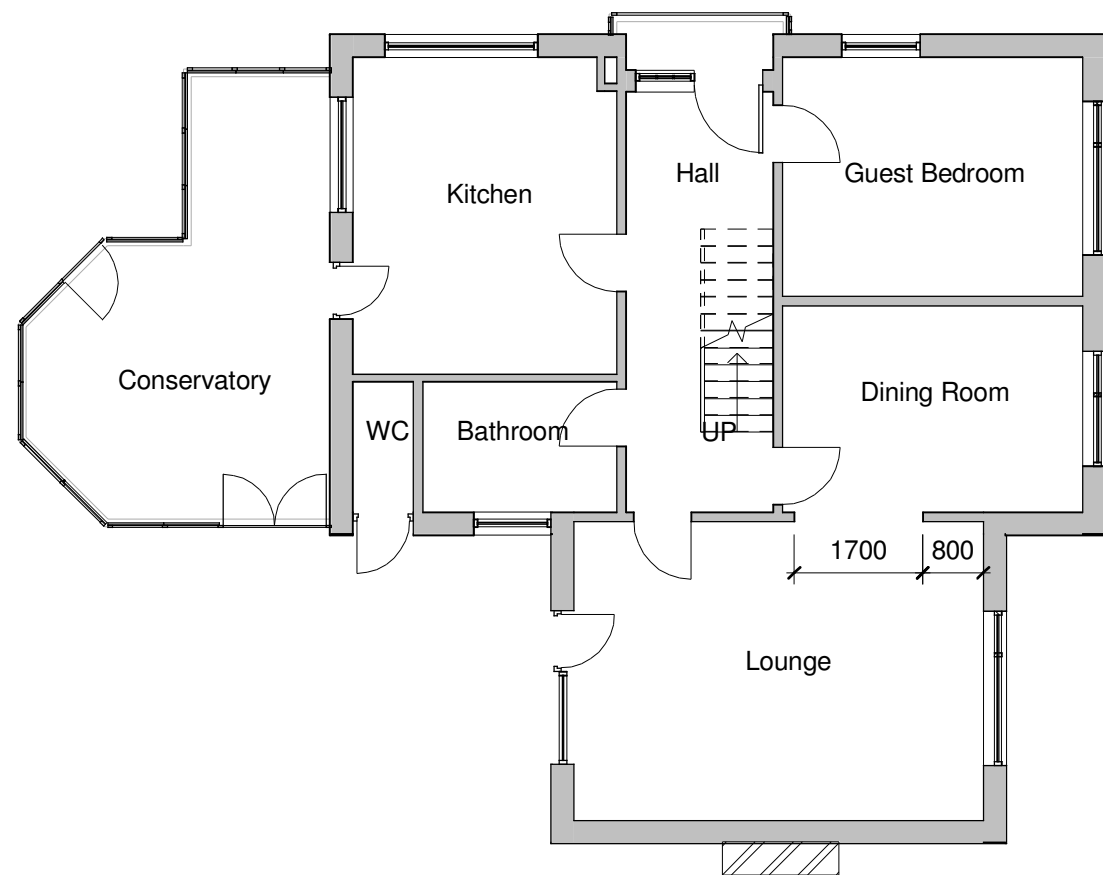


Proposed Ground Floor
1 : 100

Bedroom 2 is deeper by approx. 1m but some space is used for new bathroom



No window to allow for wardrobe

Access from Bedroom 1 and from Landing

No change in size to bedroom 1. If window isn't installed this will allow more space for wardrobes

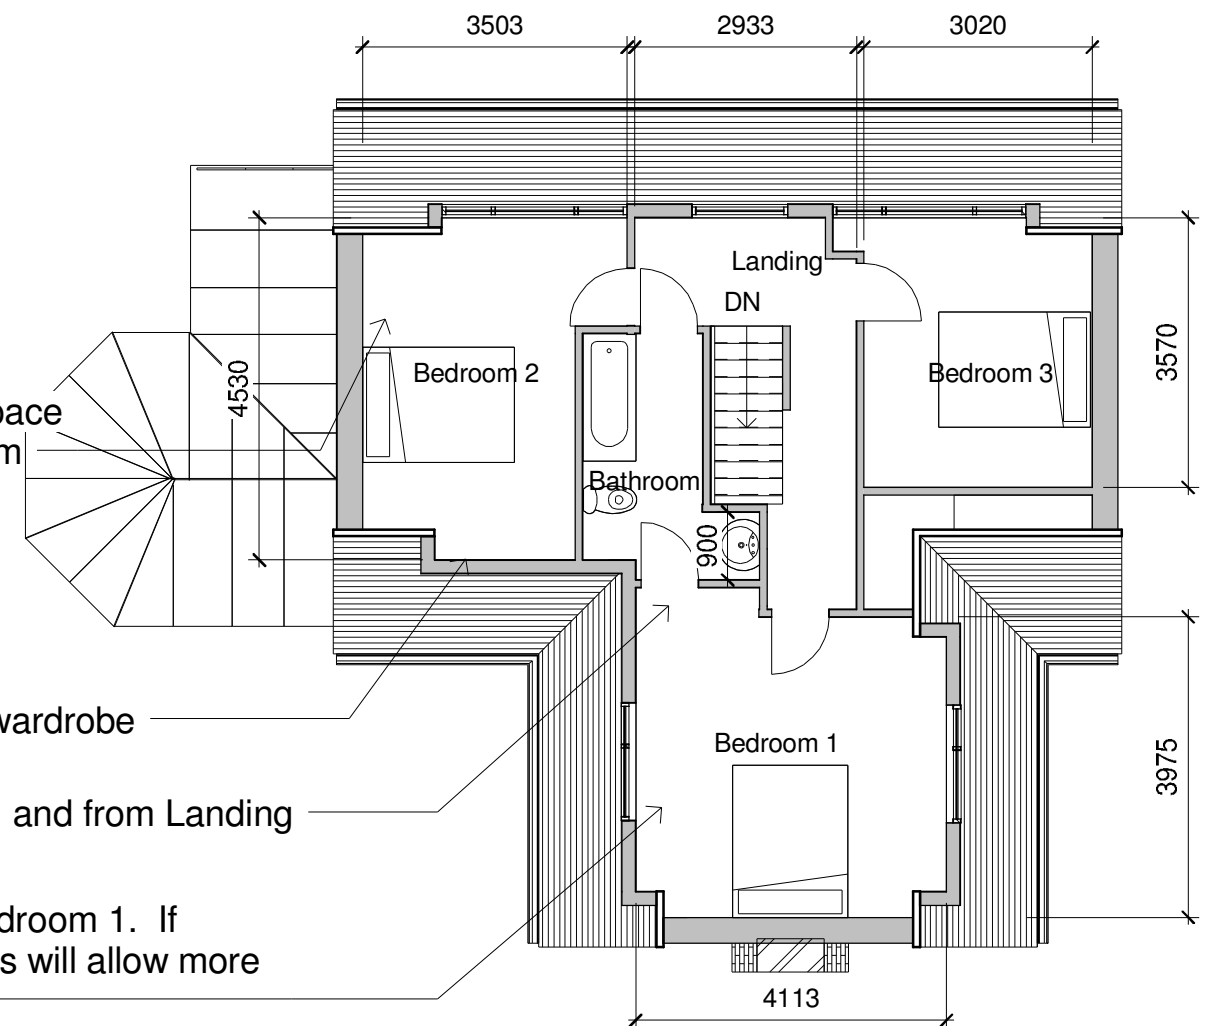

Proposed First Floor
1 : 100

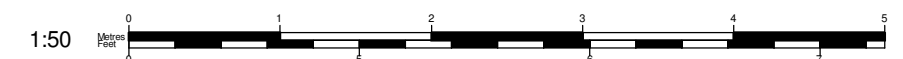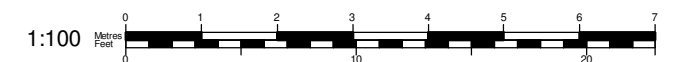

Your Home Plans

Tel: 0800 6127 664
www.yourhomeplans.co.uk

These drawings are for approval purposes. Materials and products should not be ordered based on dimensions of drawings as errors may occur along existing building lines. All measurements are to be checked on site.

Mr & Mrs Pooke
13 Lime Grove
Hayling Island
Hampshire
PO11 0HS

Proposed Floor Layouts

Project number	13LIM-14
Date	20th September
Drawn by	June Grinstead
Checked by	Checker

A104

Scale 1 : 100