



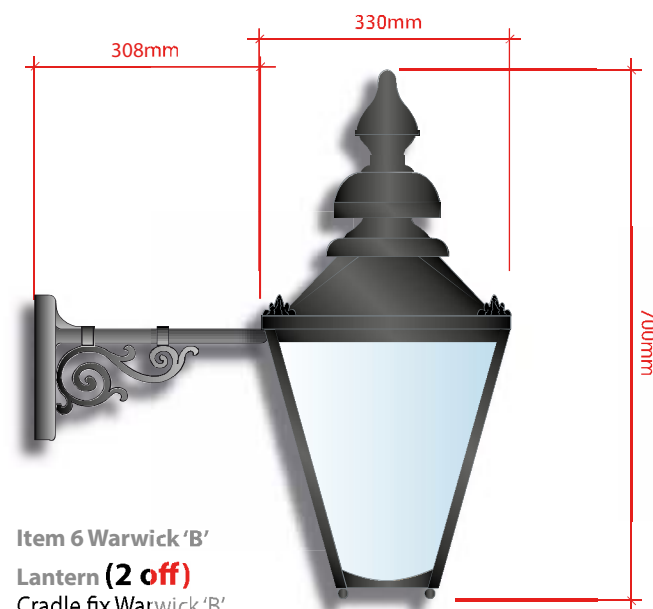

Item 6 Warwick 'B' Lantern (2 off)
Cradle fix Warwick 'B' lantern in Black.

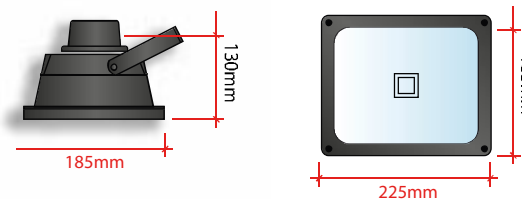

Item 7. Flood light (8 off)
30watt LED flood light with a black case.
SCALE 1:10 @ A3



Item 8 Facility Sign (1 off)
Fabricated facility sign
Scale:1:10
AGL: 571mm



MORGAN
Signs & Design

Unit A4, Walsall Enterprise Park,
Regal Drive, Walsall, WS2 9HQ

T: 01922 635 726 F: 01922 659 940
www.morgansignsanddesign.co.uk

Client: Greene King - OEI

The Royal Oak

19 Langstone High Street, Havant, PO9 1RY

Date: 01.07.14

Sheet: 3 of 4

Drawn by: L.N

Typefaces:

Nueva

Decorating Schedule:

NB - Please refer to manufacturer paint swatches
for true colour representation

This drawing must not be scaled,
the details on this drawing are
confidential and must not be
copied or disclosed without
written permission.

Copyright ©2014 Morgan Signs
and Design Ltd.