




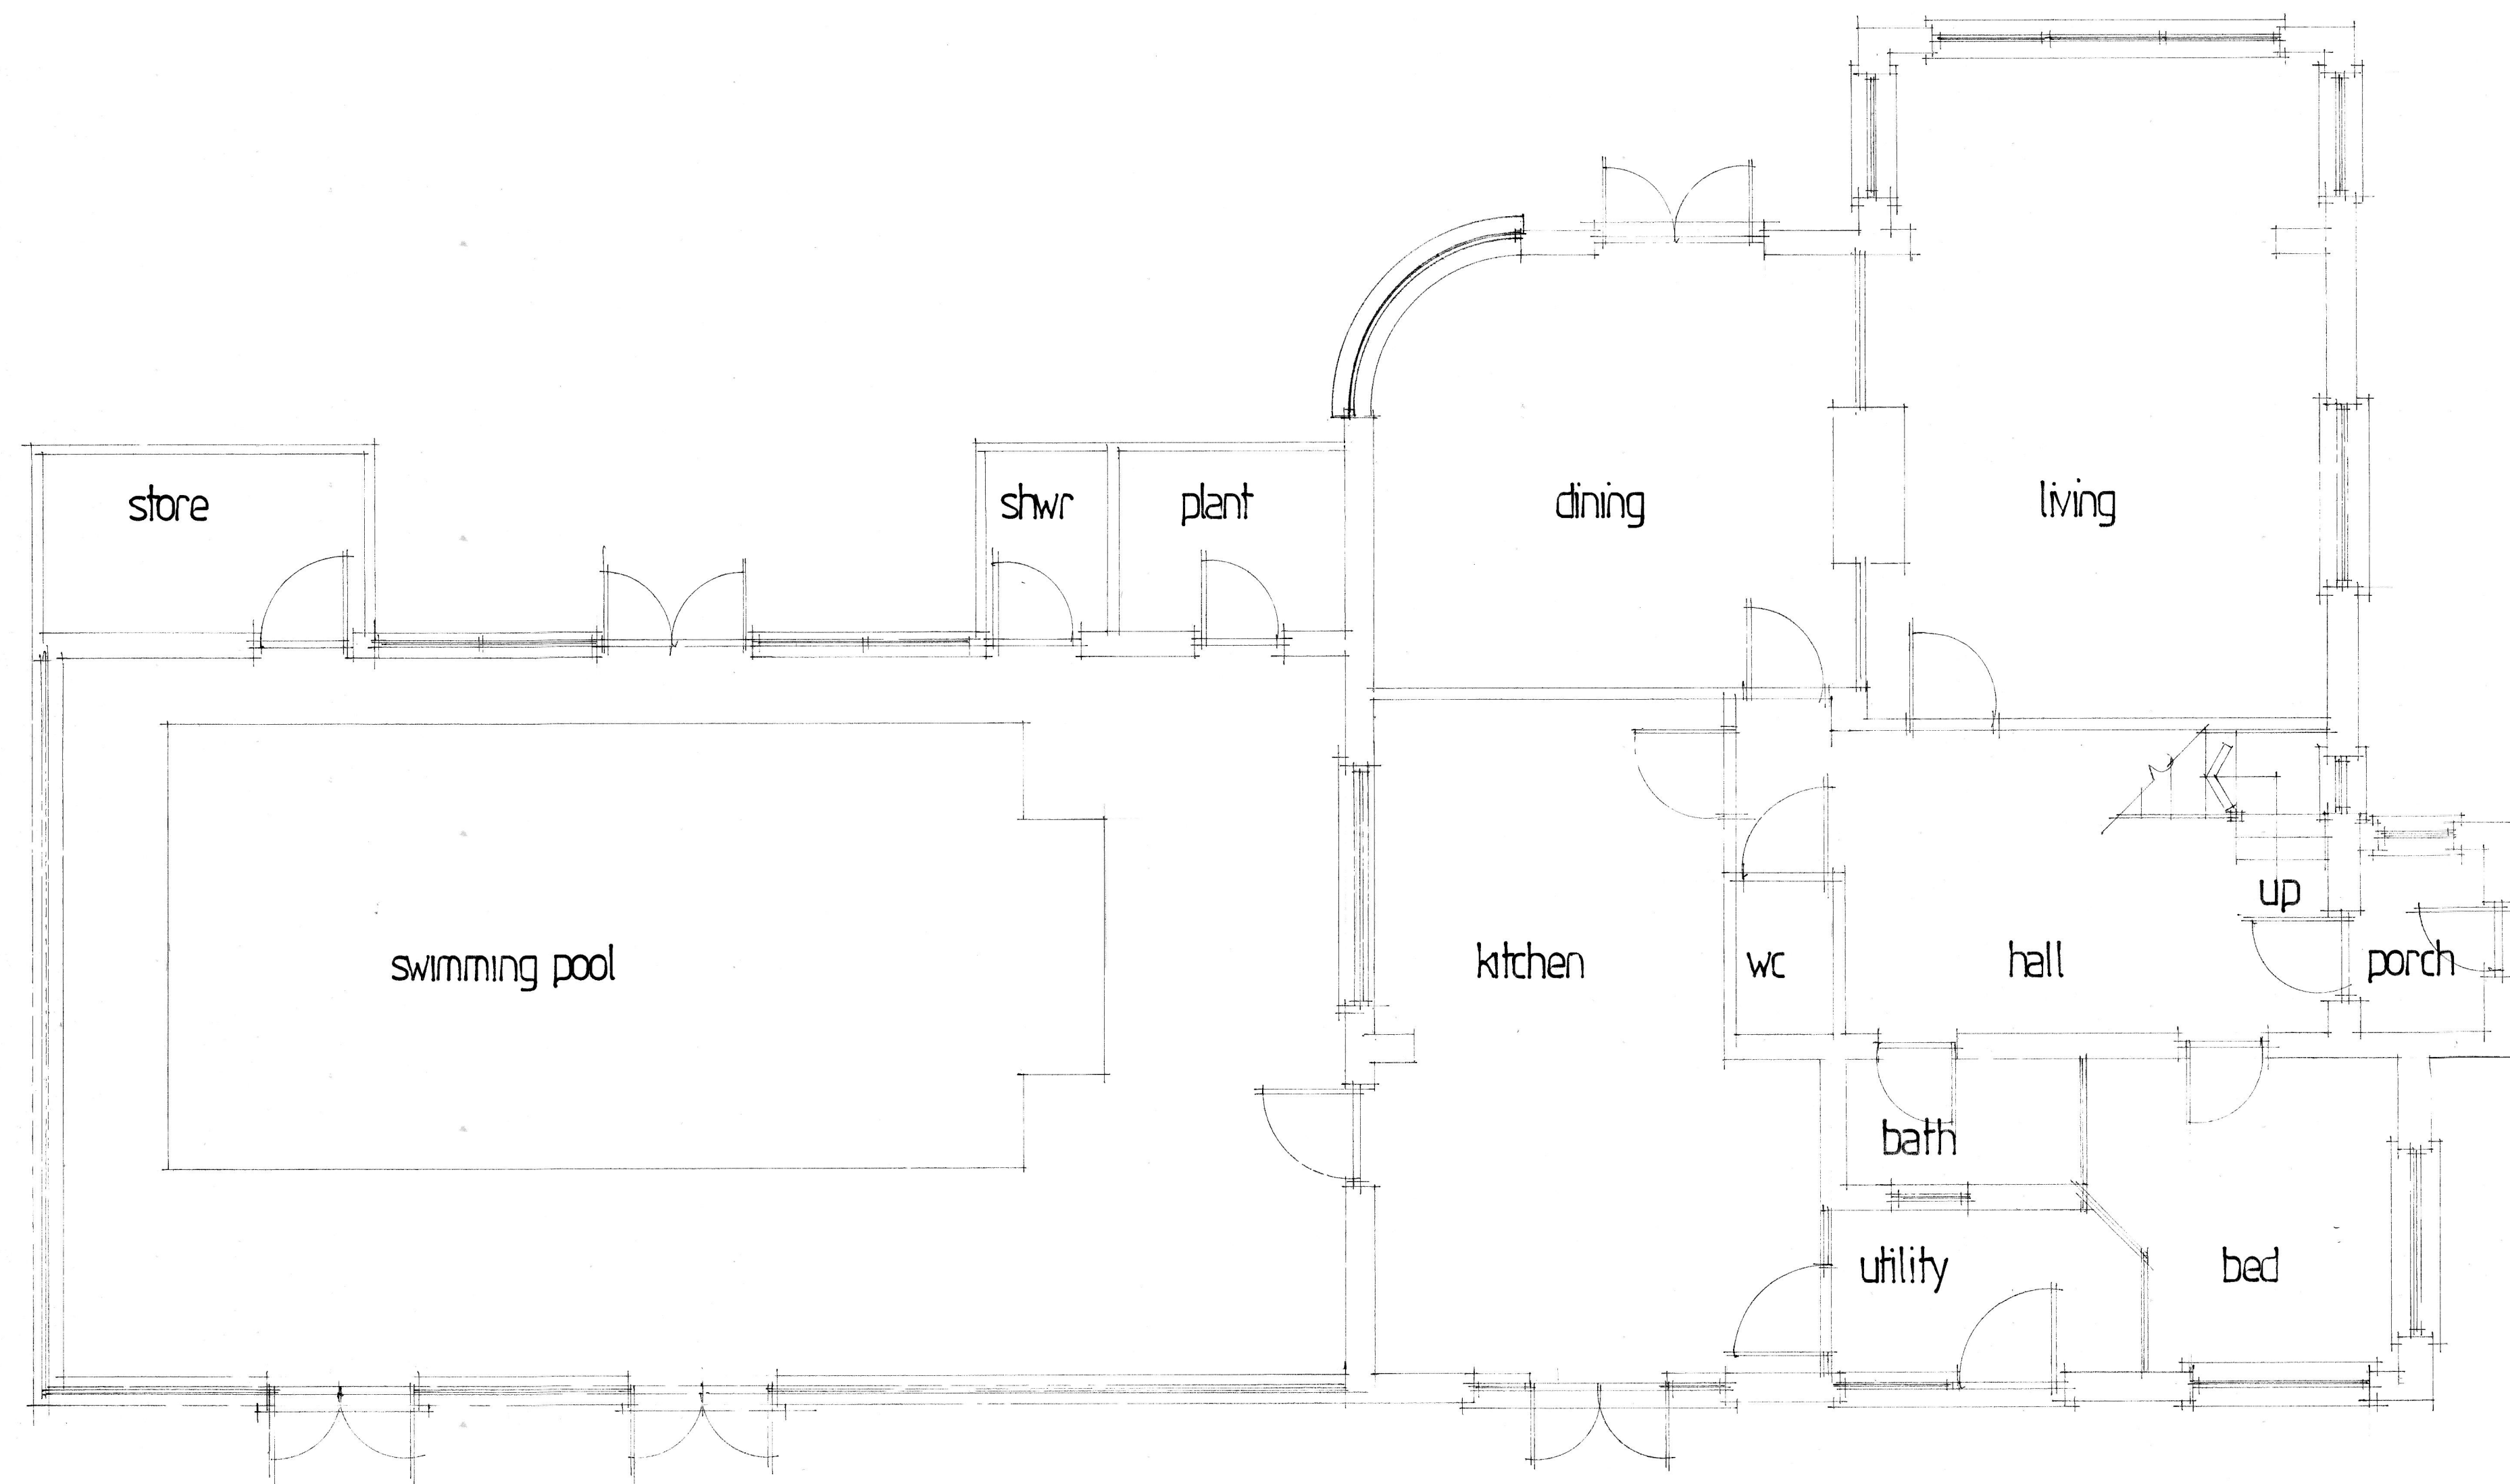


existing ground floor

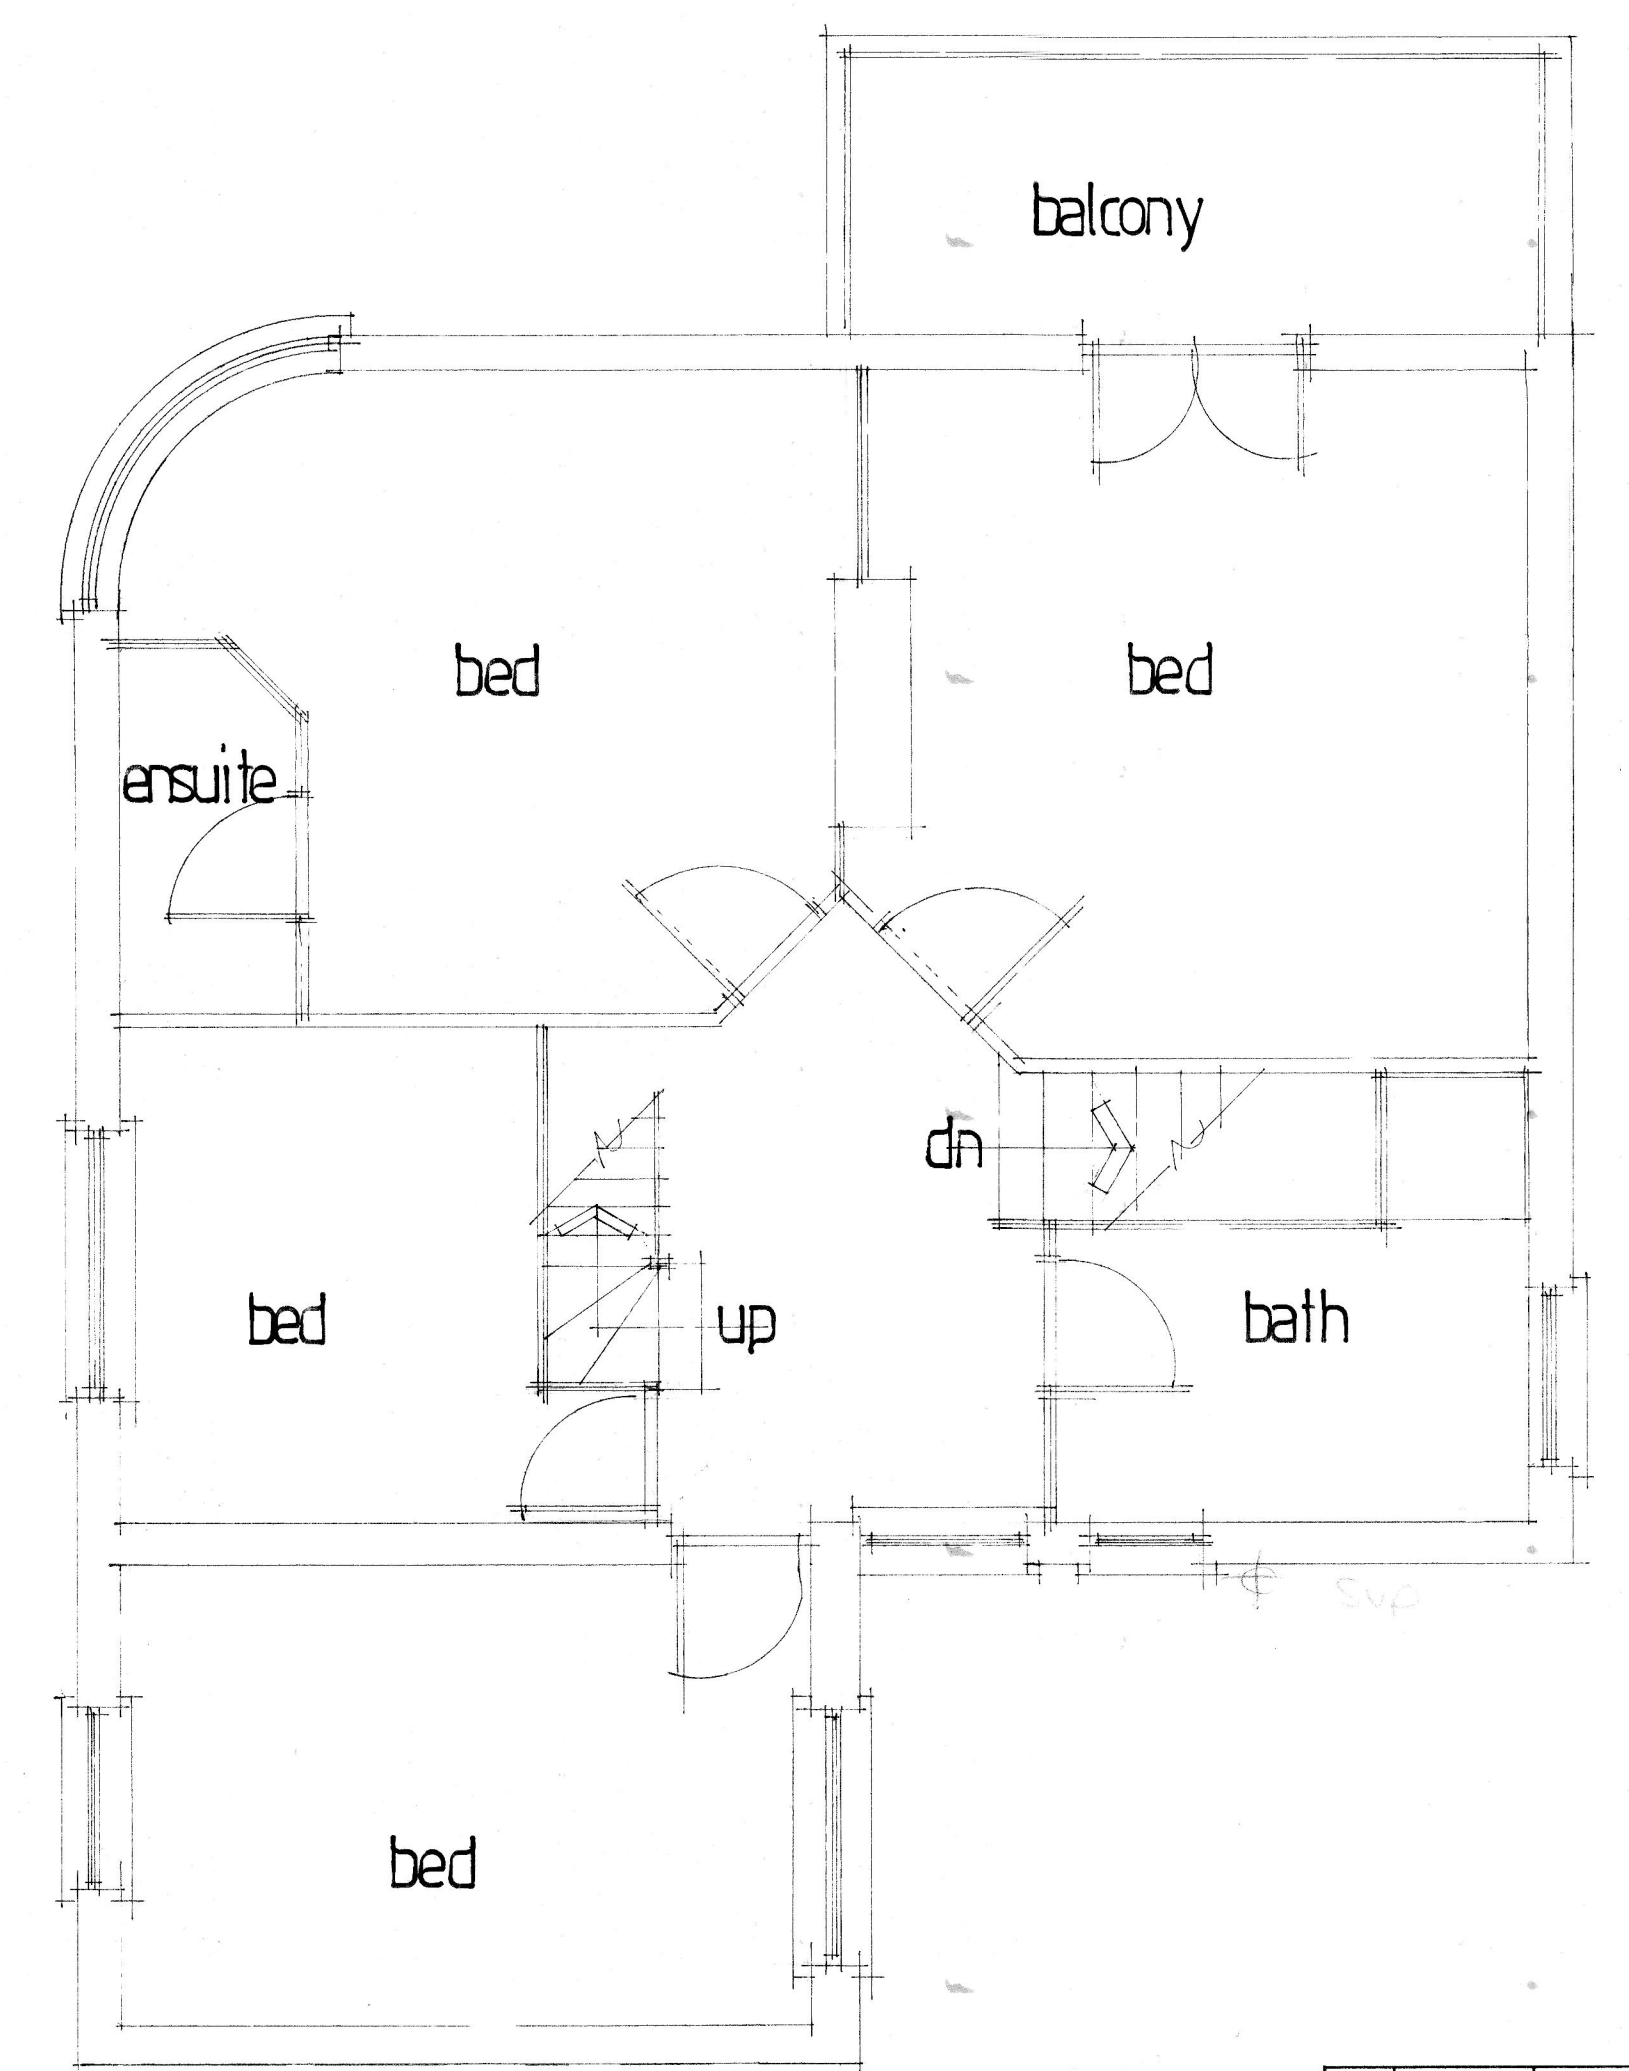


existing first floor

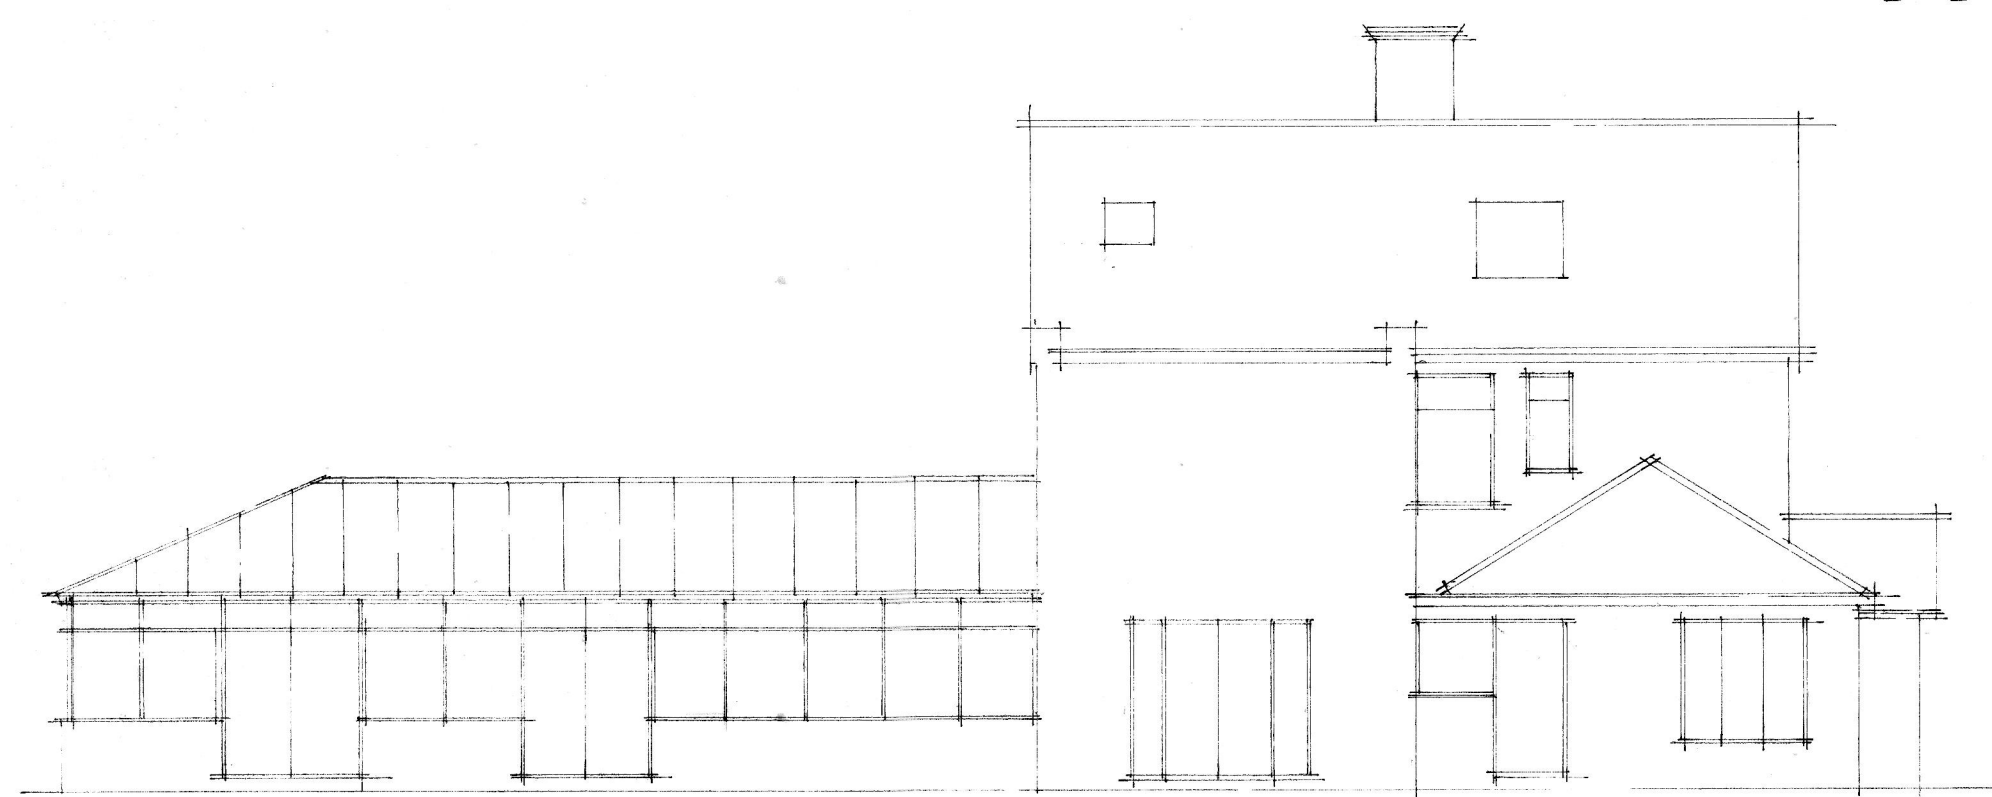


north

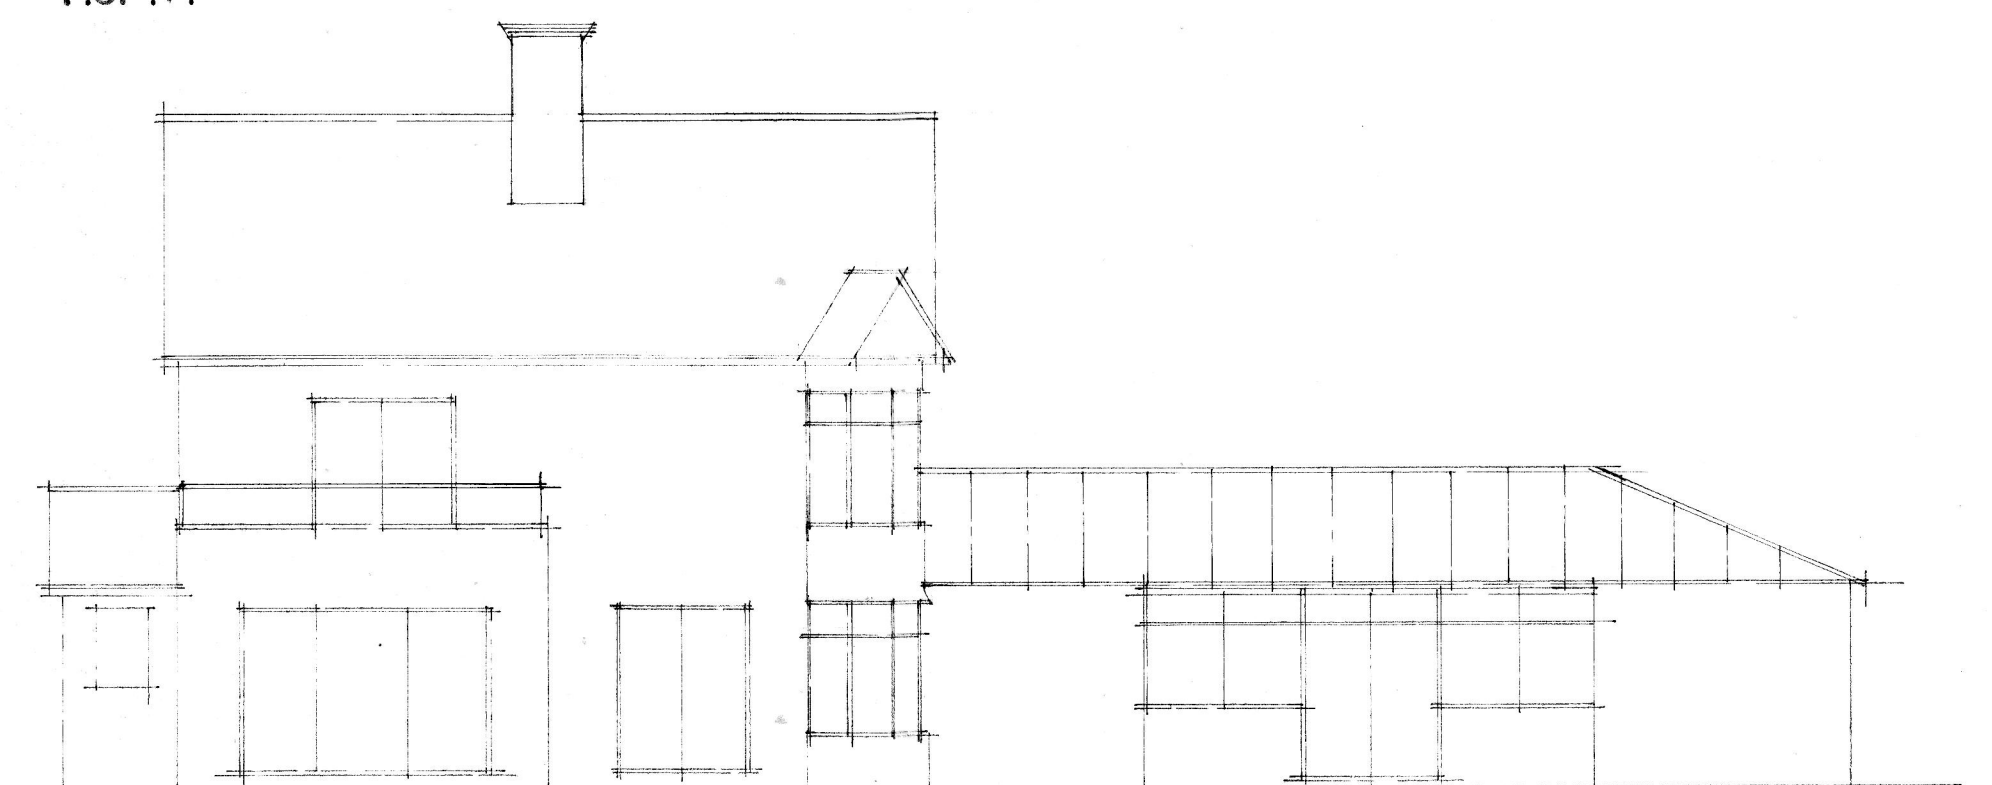


south

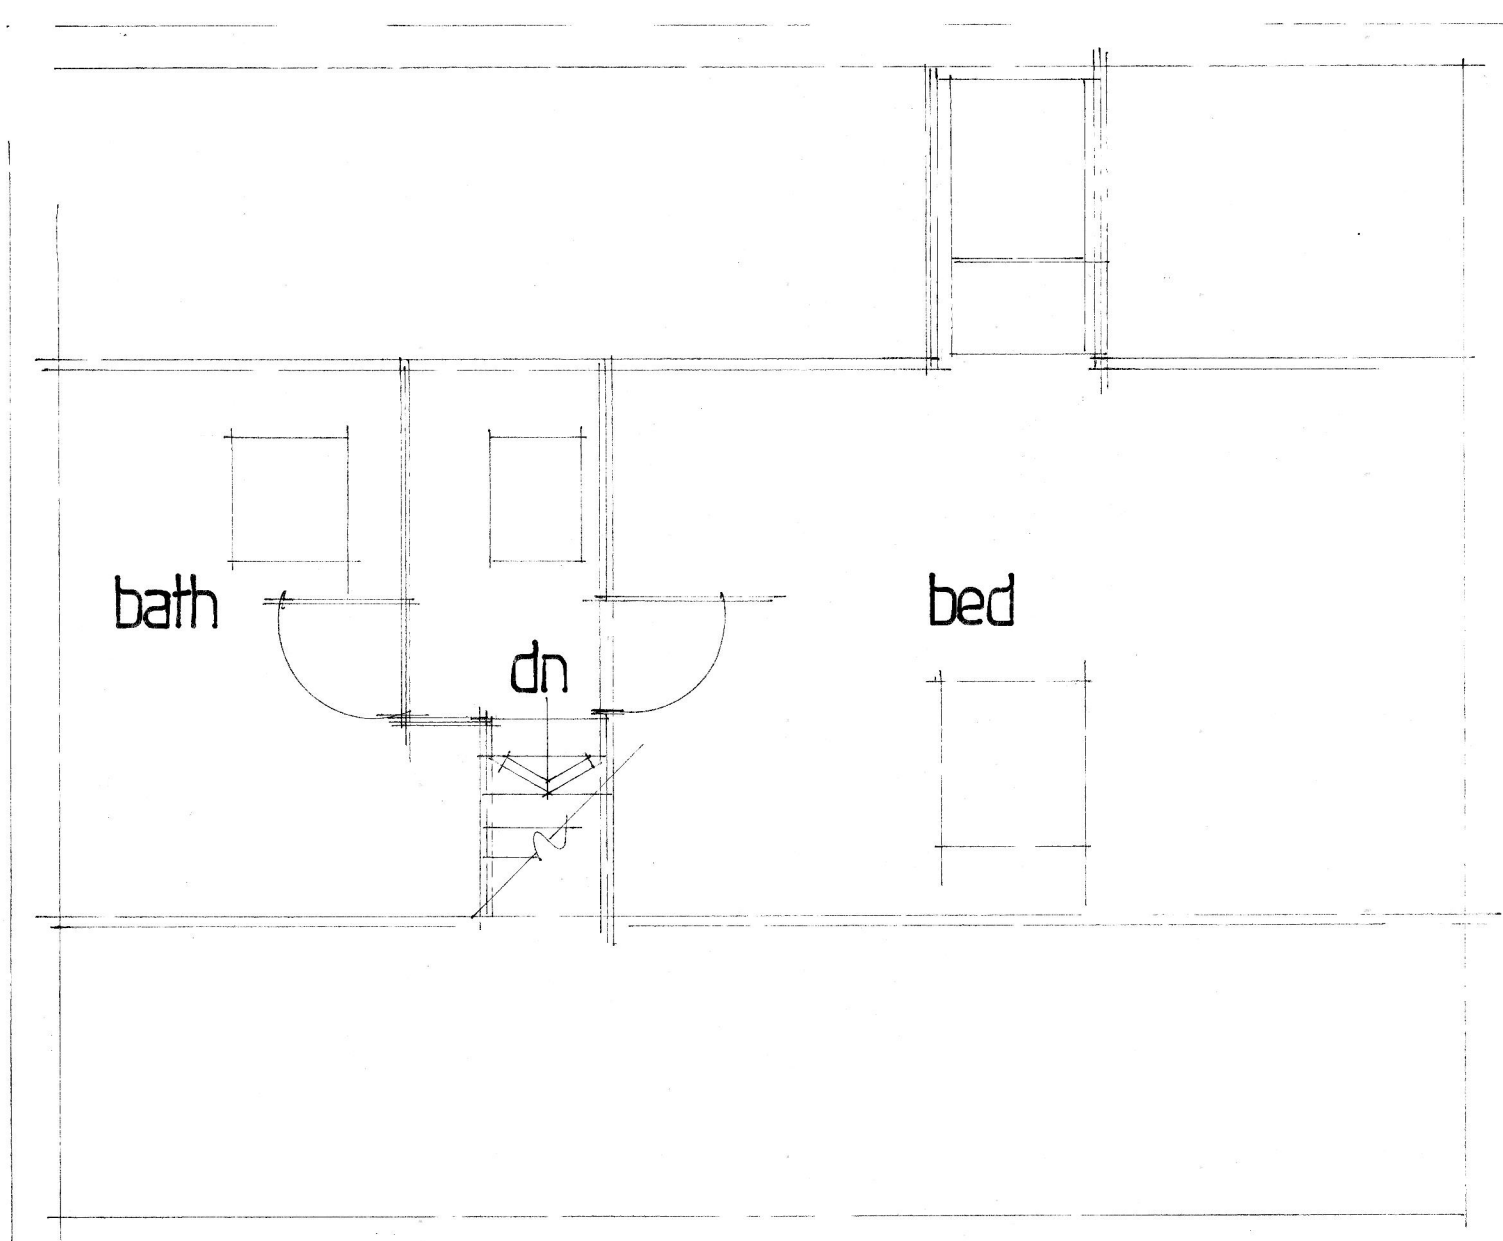

existing loft

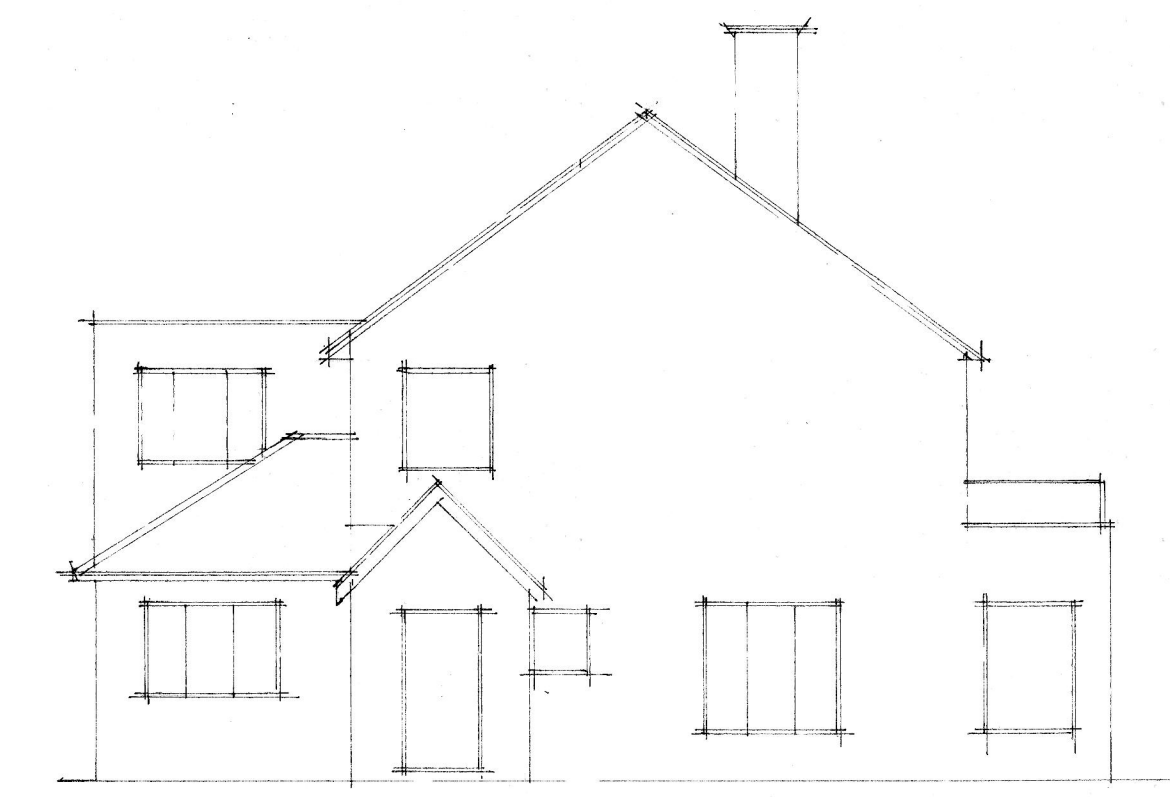

west

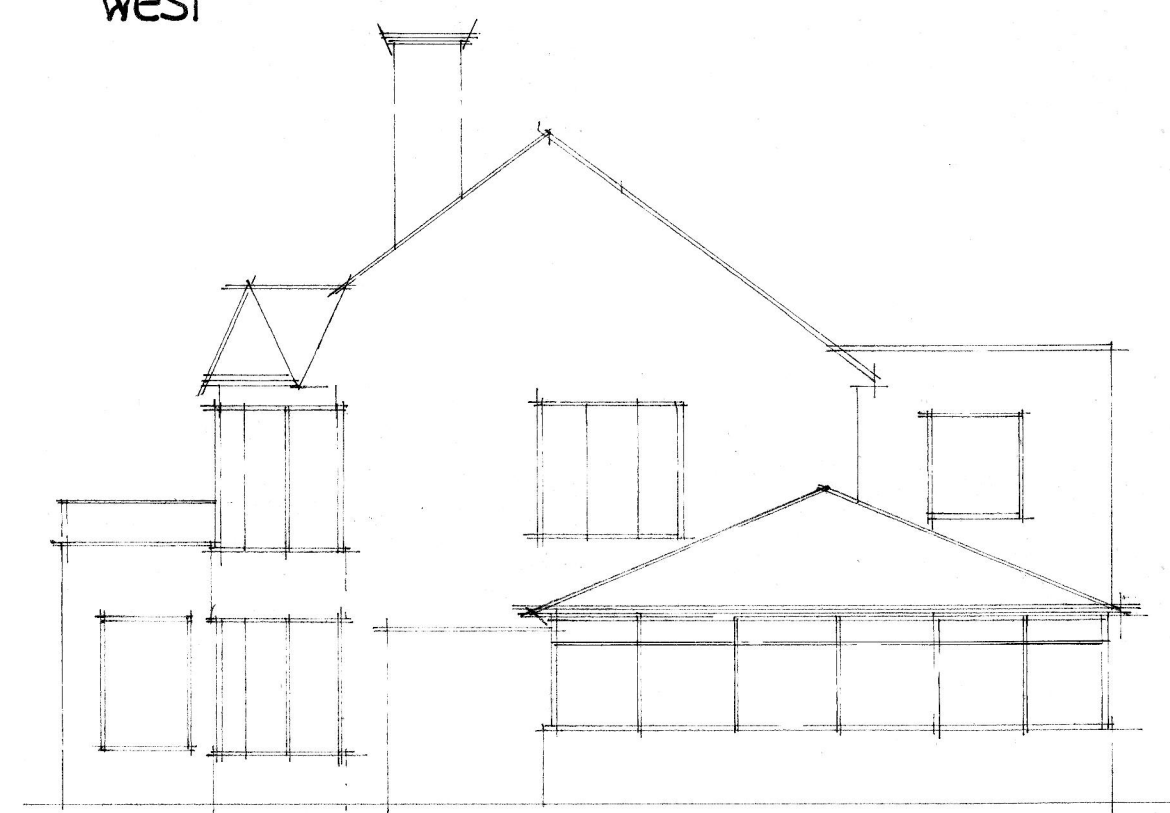

east

A			
	Date		Revision
© copyright			
THORNS-YOUNG ARCHITECTURAL			
THORNS-YOUNG LTD CHARTERED BUILDING CONSULTANTS 232 London Road, North End, Portsmouth PO2 9JQ Tel: (023) 9267 2883 Fax: (023) 9266 3457 Website: www.thornsyoun.co.uk			
Client			
MRS. W KING			
Job Title			
3, EASTERN ROAD HAYWAT			
Drawing Title			
EXISTING PLANS AND ELEVATIONS.			
Scale			
1:50 + 1:100			
Date		Drawn by	
OCT. 2013		CMC	
Drg. No.		Rev.	
7199-14-1.			