


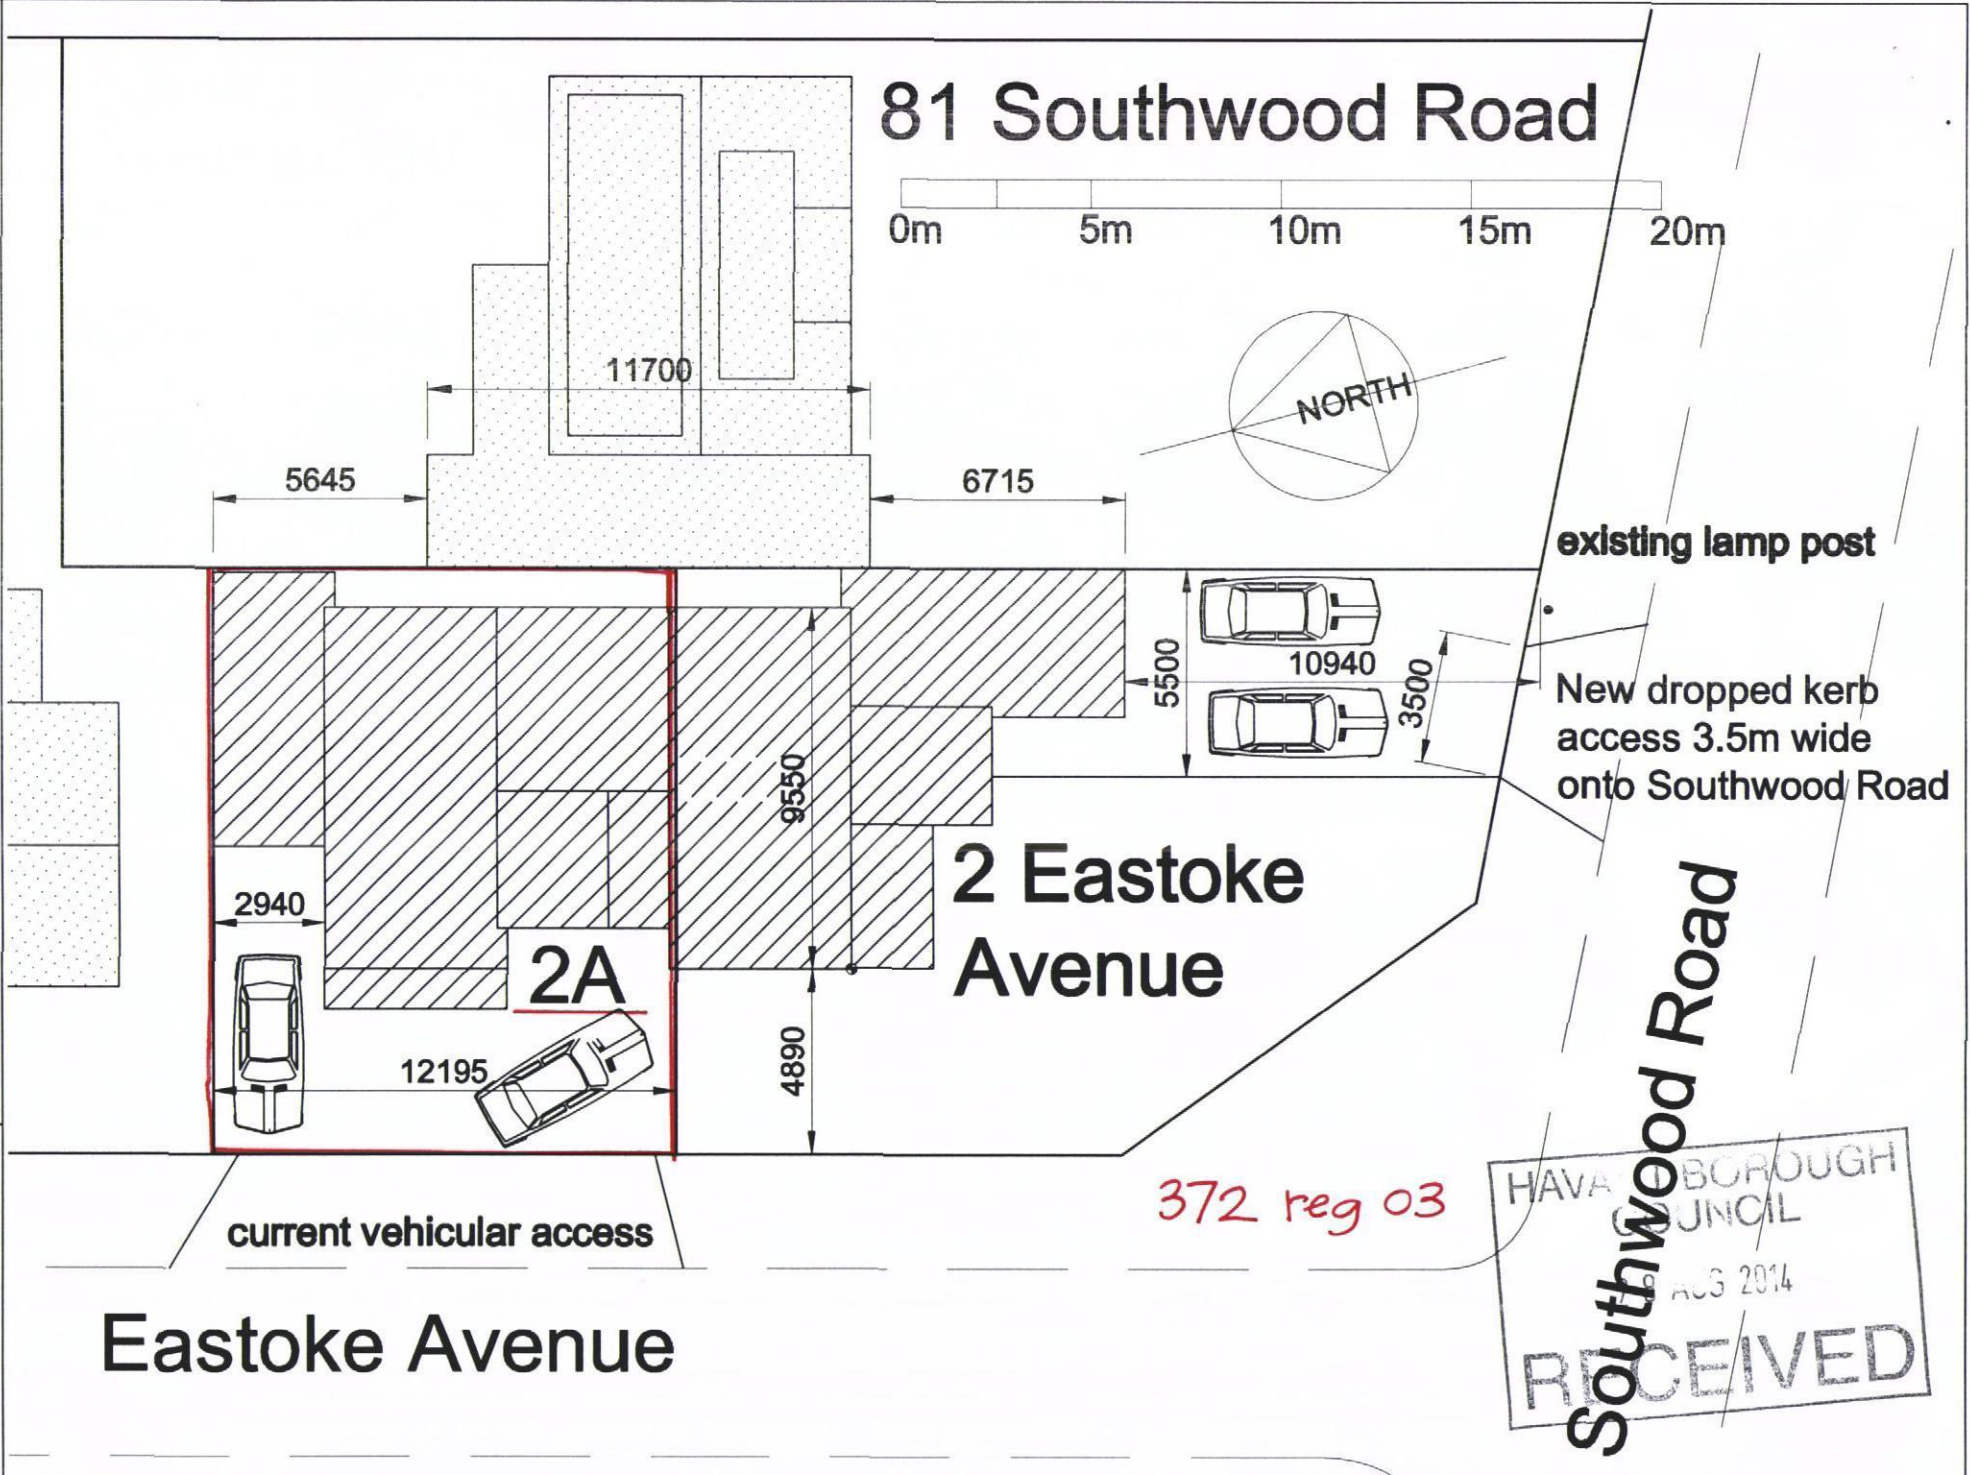

2 Eastoke Avenue, Hayling Island PO11 9QW
Proposed site plan 1:200 August 2014
Roger Minost RIBA Chates Studio Stonepit Lane Henfield BN5 9QT

372pa00
revA: 26.08.2014

HAVANT BOROUGH COUNCIL
AUG 2014
RECEIVED