



PHYSICAL SCALE IN METERS @ 1:1250



PHYSICAL SCALE IN METERS @ 1:500

NOTES:
This drawing has been produced solely for PLANNING/DESIGN.
Do not Scale from this Drawing except for planning purposes.
This drawing is the copyright of MF Designs Ltd.




Produced on 08 October 2014 from the Ordnance Survey National Geographic Database and incorporating surveyed revision available at this date.
Reproduction in whole or part is prohibited without the prior permission of Ordnance Survey.
Crown copyright 2014. Supplied by copiers trading as Ordnance Survey a licensed Ordnance Survey partner (030304133).
Unique plan reference: 42/18174/24225

Location



SUPERSEDED

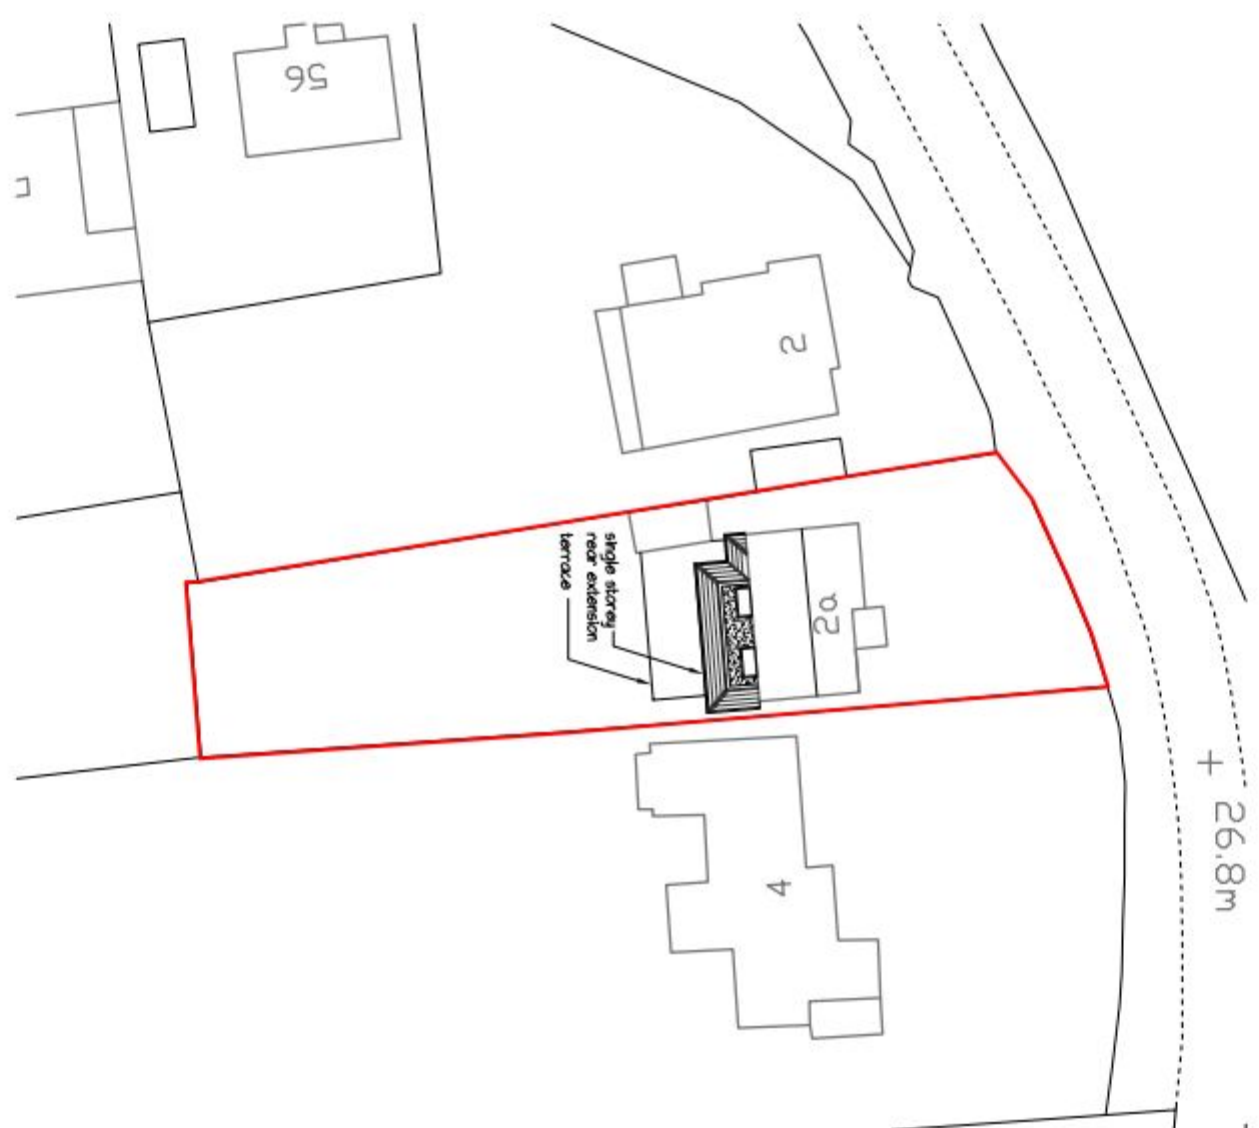

Block

mf designs ltd
Chartered Architects



S2 King Street • Emsworth • Hampshire • PO10 7AZ
Director: Martin Farrer RIBA • Co Registration No. 4507379
Date: Oct 2014
Scale: 1:1250/500
Job No: 3069
Dwg No: P_03

EXTENSION & ALTERATIONS - 2a Longcopse Lane, Emsworth, PO10 7UL