




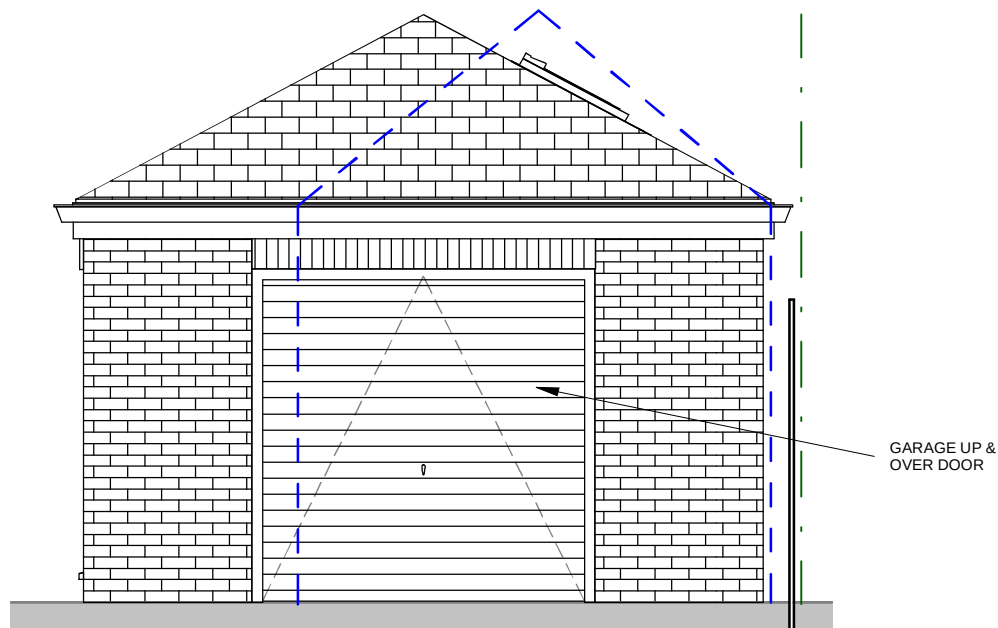


OUTBUILDING NORTH EAST
1 : 50

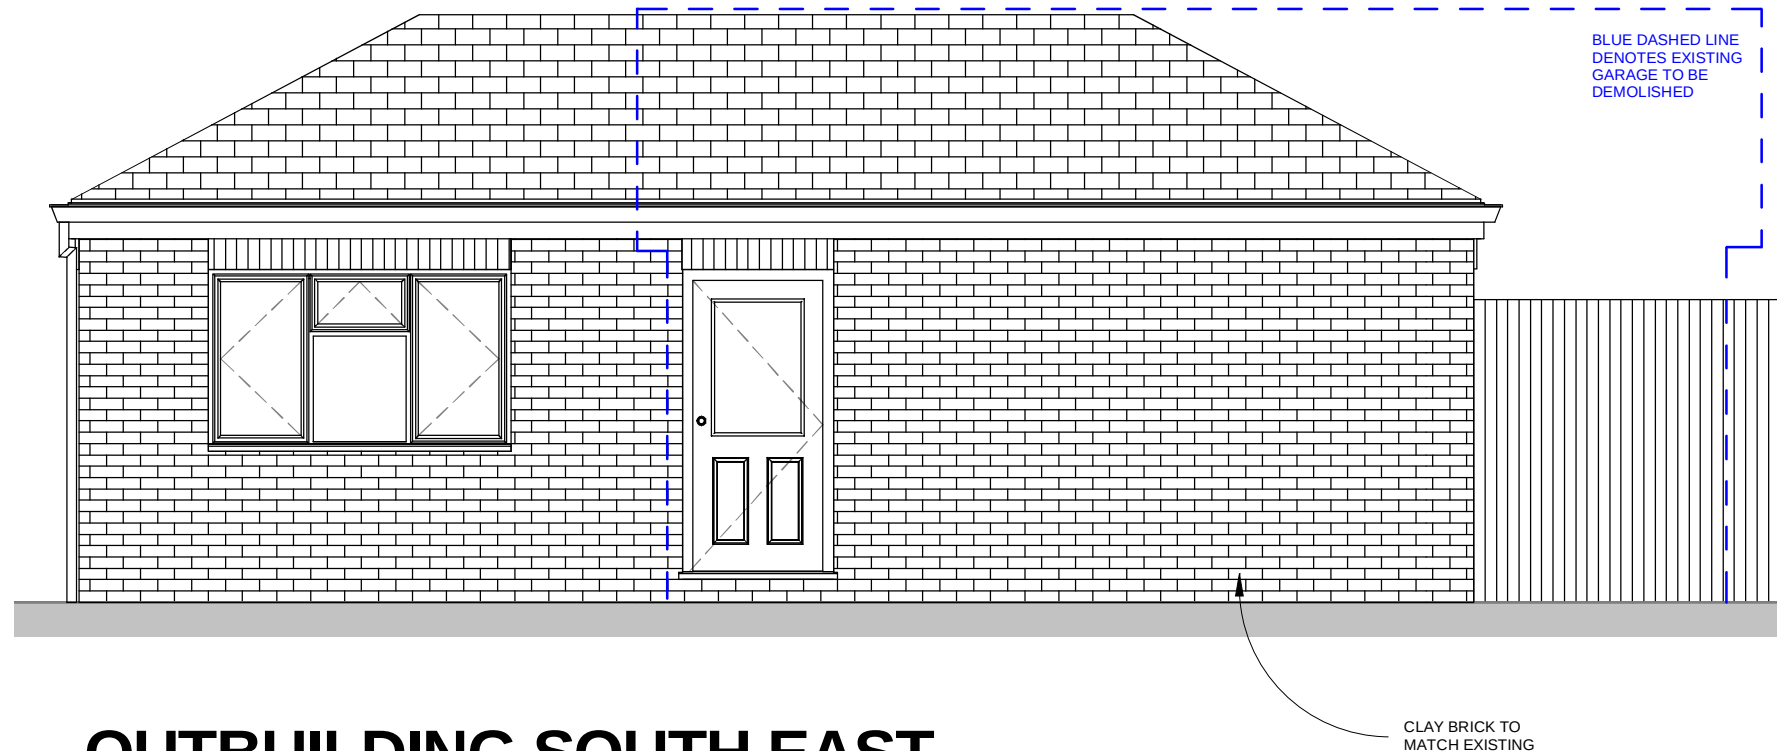

OUTBUILDING SOUTH EAST
1 : 50

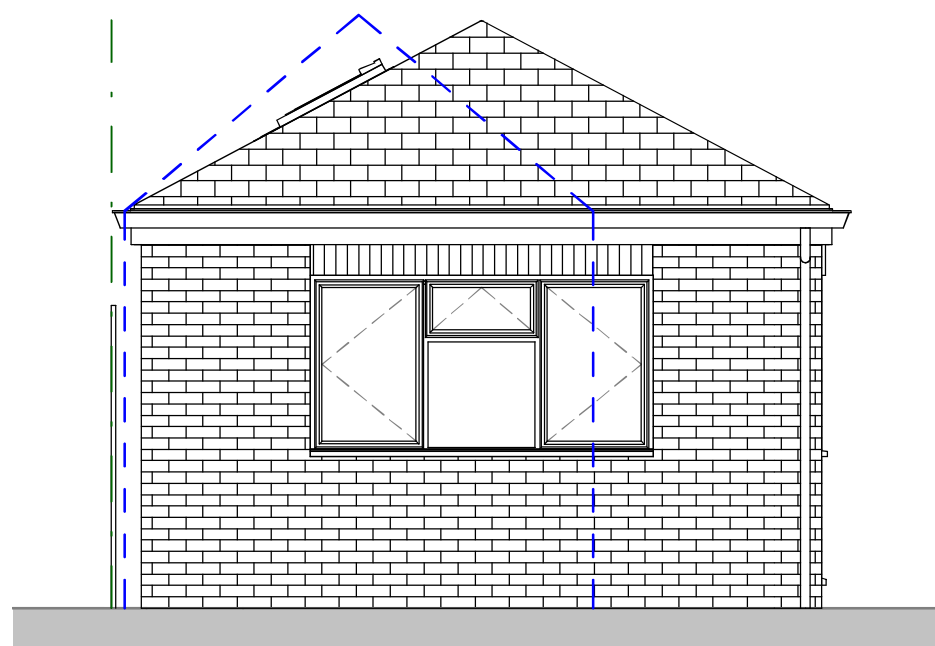

OUTBUILDING SOUTH WEST
1 : 50

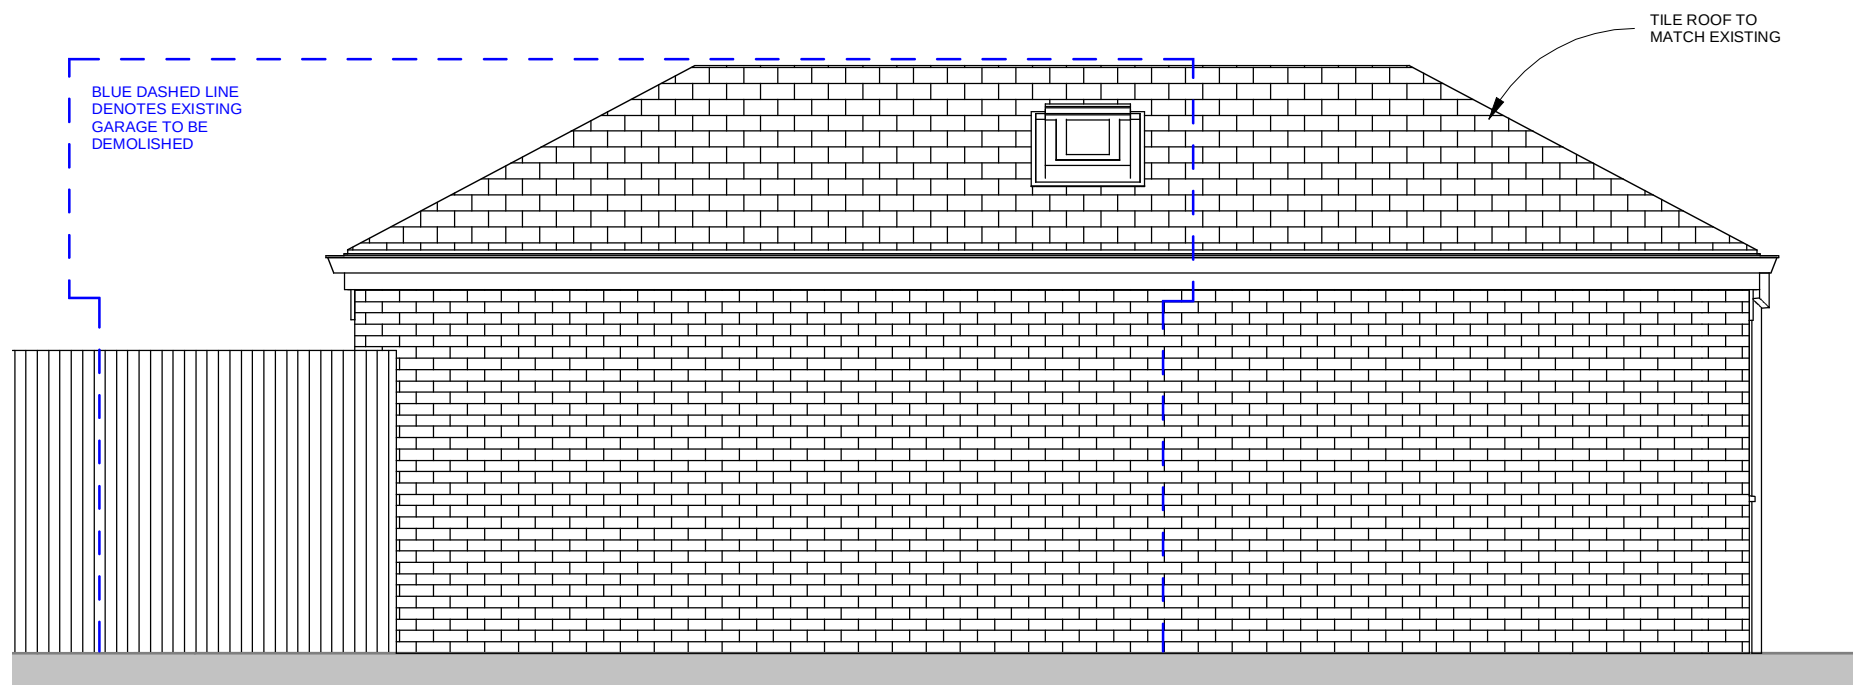

OUTBUILDING NORTH WEST
1 : 50

0m 0.5m 1m 1.5m 2m 2.5m
VISUAL SCALE 1:50 @ A3