
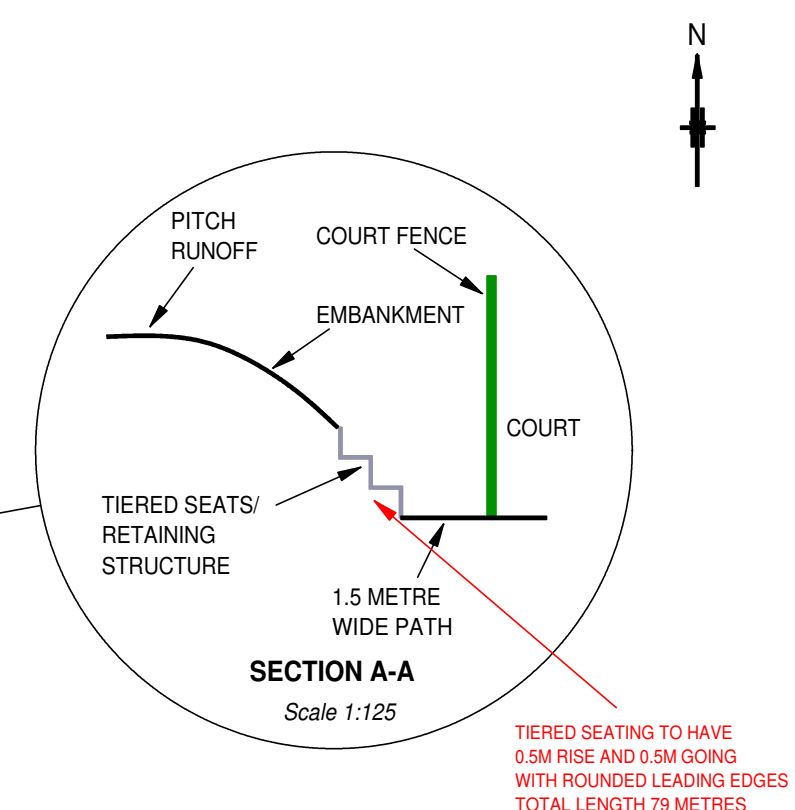


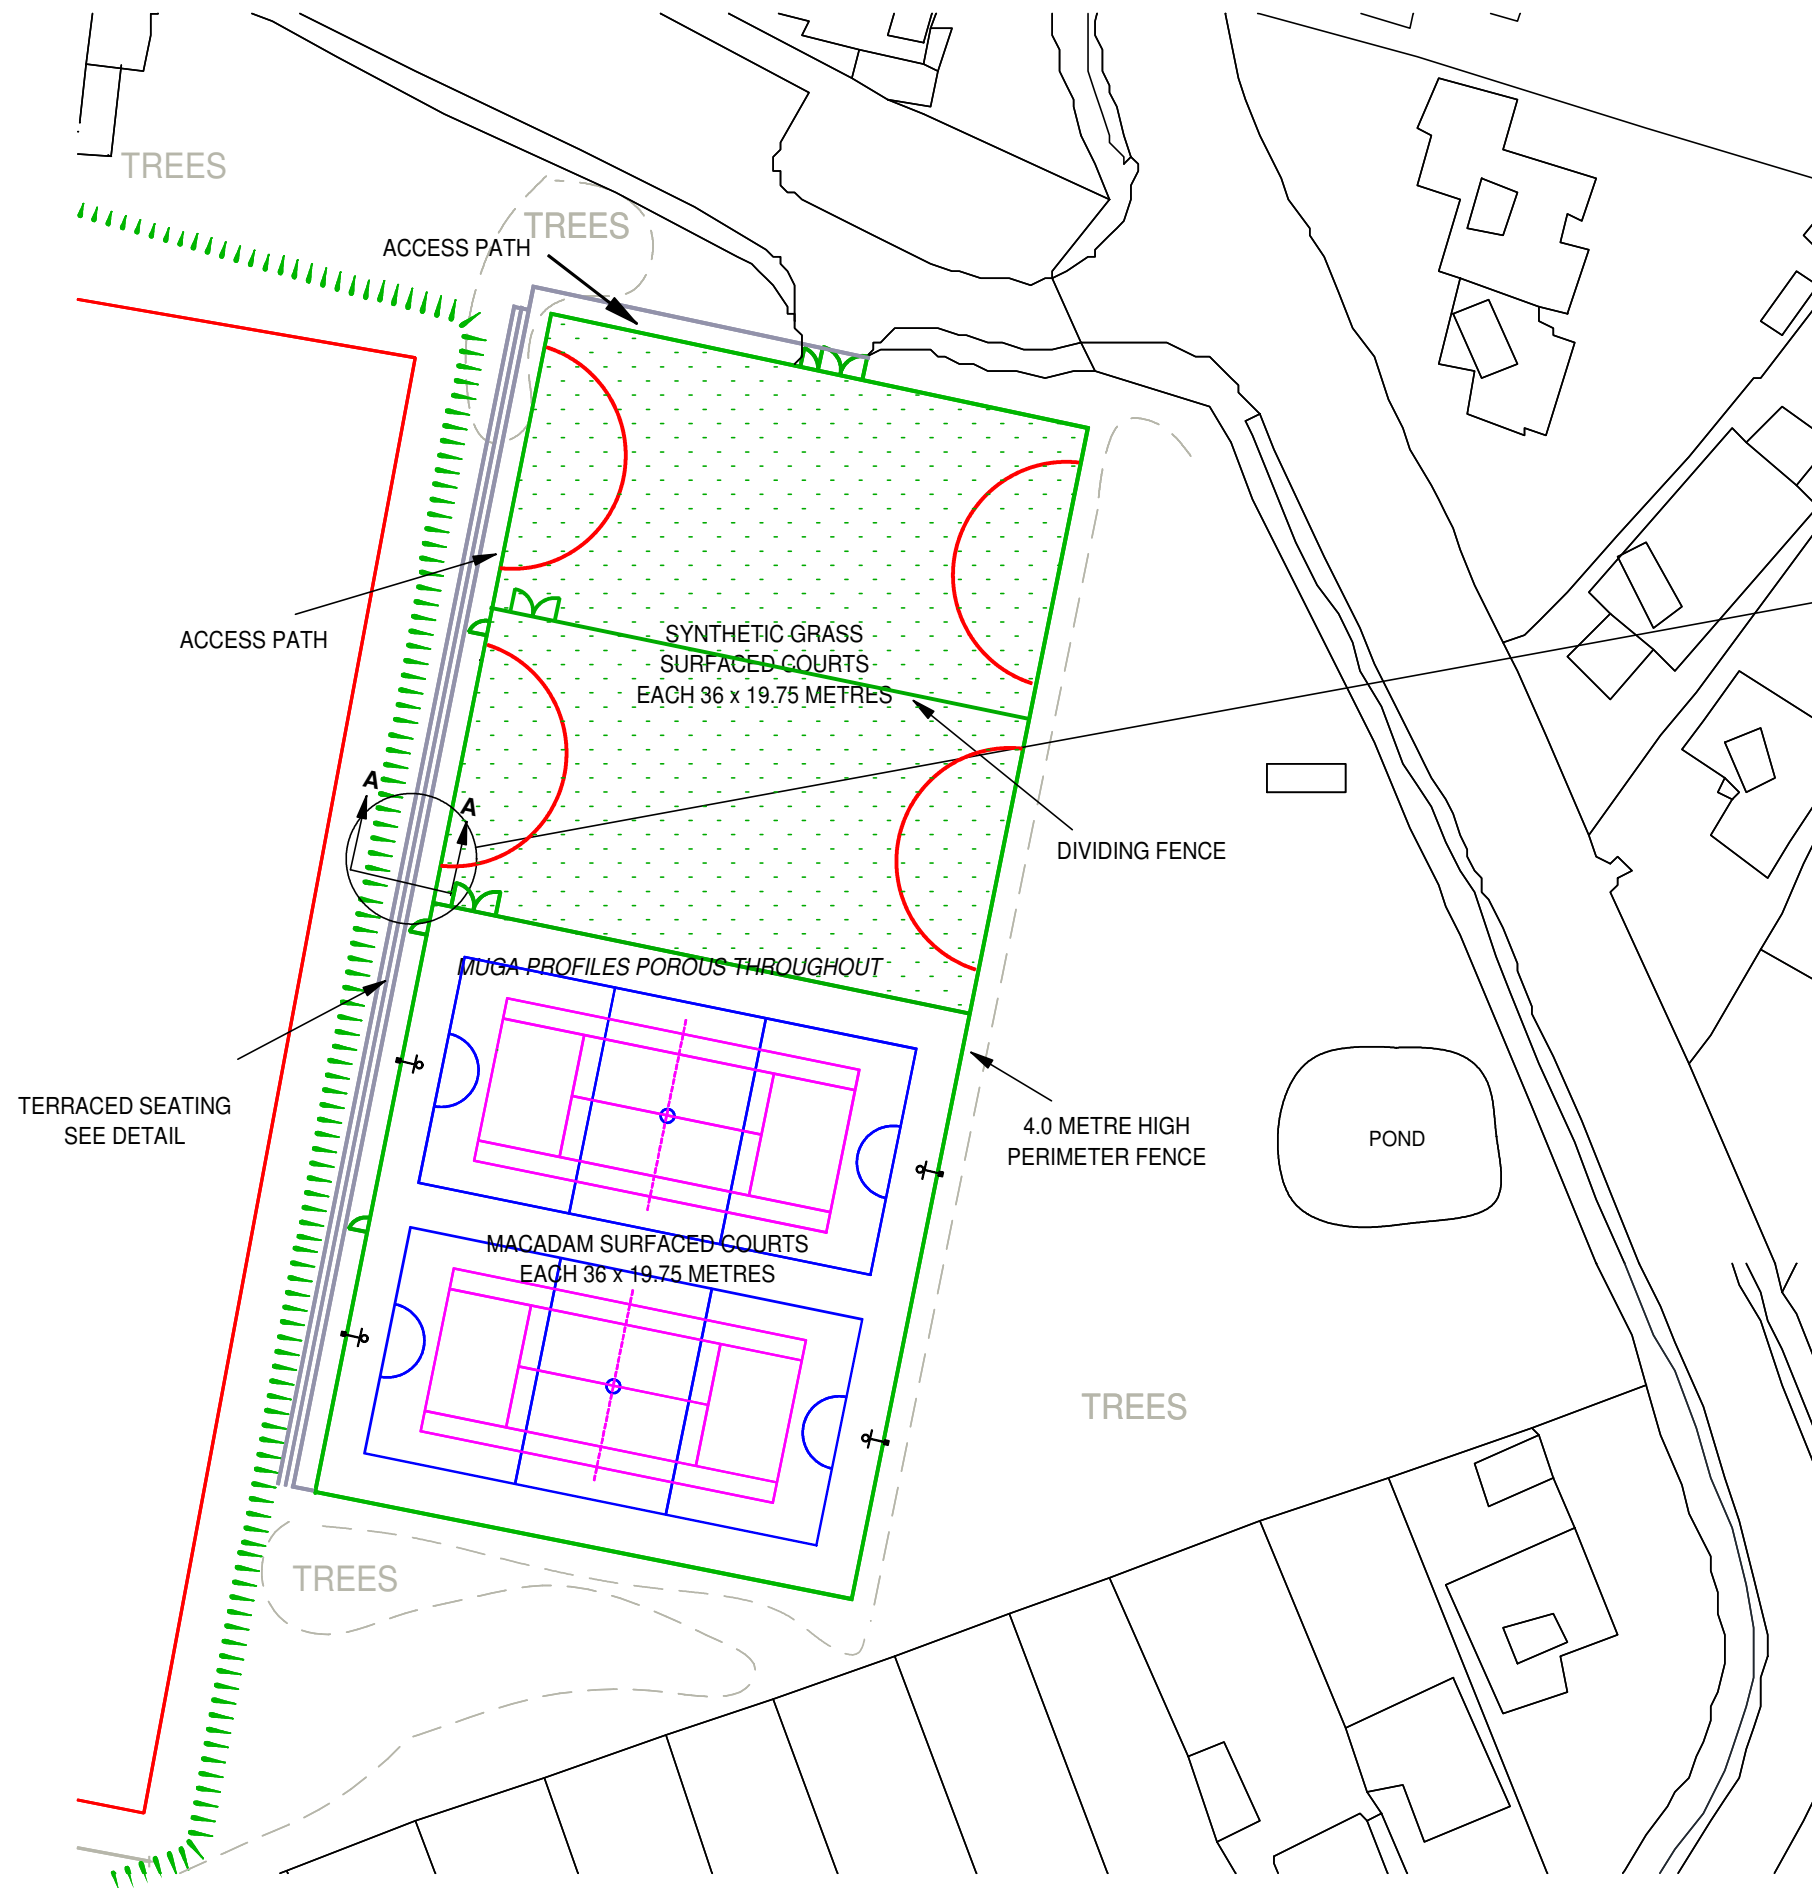

- KEY**
- MUGA PERIMETER FENCE
 - SYNTHETIC GRASS CARPET SURFACE
 - FOOTBALL LINES
 - TENNIS LINES
 - NETBALL LINES
 - TERRACED SEATING
 - EMBANKMENT
 - PROPOSED FOOTBALL PITCH
 - BASKETBALL BOARDS AND RINGS

**PROPOSED DEVELOPMENT OF SPORTSFIELD
AT PURBROOK PARK SCHOOL**

PROPOSED MUGA LAYOUT

Scale	Date	Drawing No.	Rev.
1:500 @ A3	April 2014	PPS/04	B

Plan Prepared by:
Richard MacGregor
Sports Ground Design Limited
Sandhill Cottage
Husthwaite
York YO61 4PQ

Tel: 01347 868 536

