


SIGNAGE FOR REAR ELEVATION

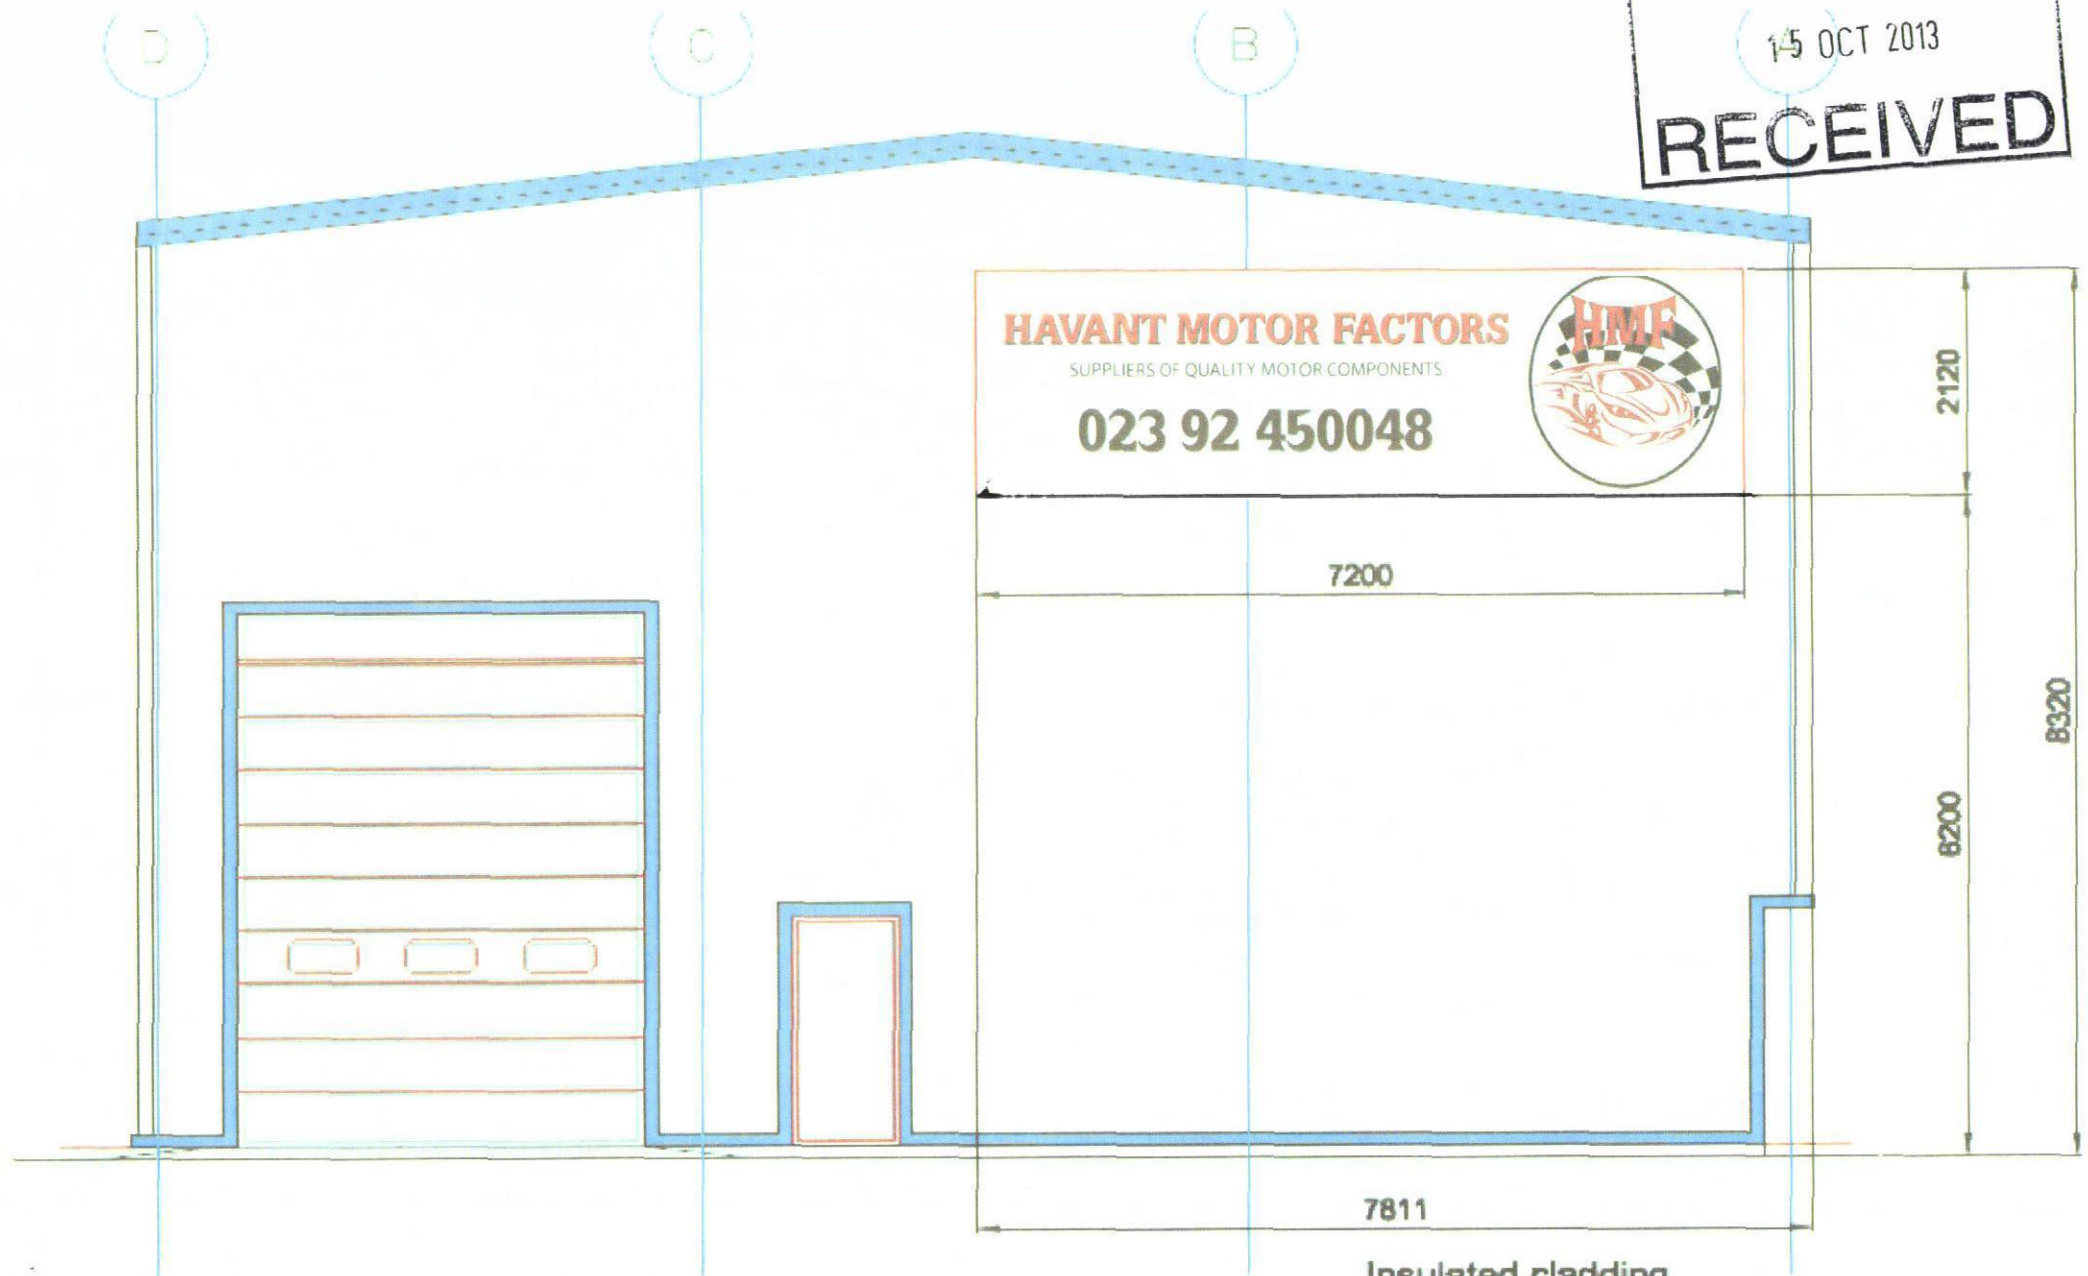

REAR ELEVATION (SOUTH)

Insulated cladding
laid Vertically
indicative panel layout only