

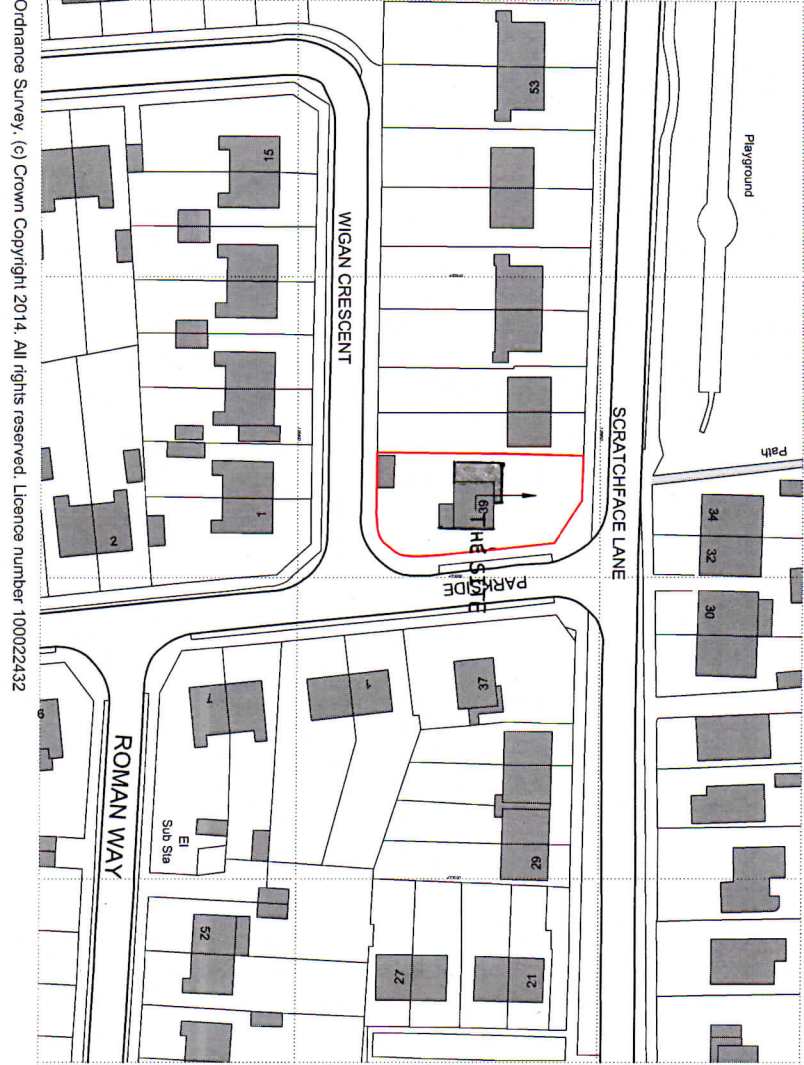


- NOTES:
1. Do not scale this drawing. Use figured dimensions only, except for Planning purposes.
  2. All dimensions must be checked on site by the contractor prior to commencement of work.
  3. All construction details are indicative and are to be checked and confirmed on site and any divergences are to be agreed with the Contract Administrator.

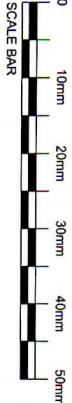

Block Plan Scale 1 : 500

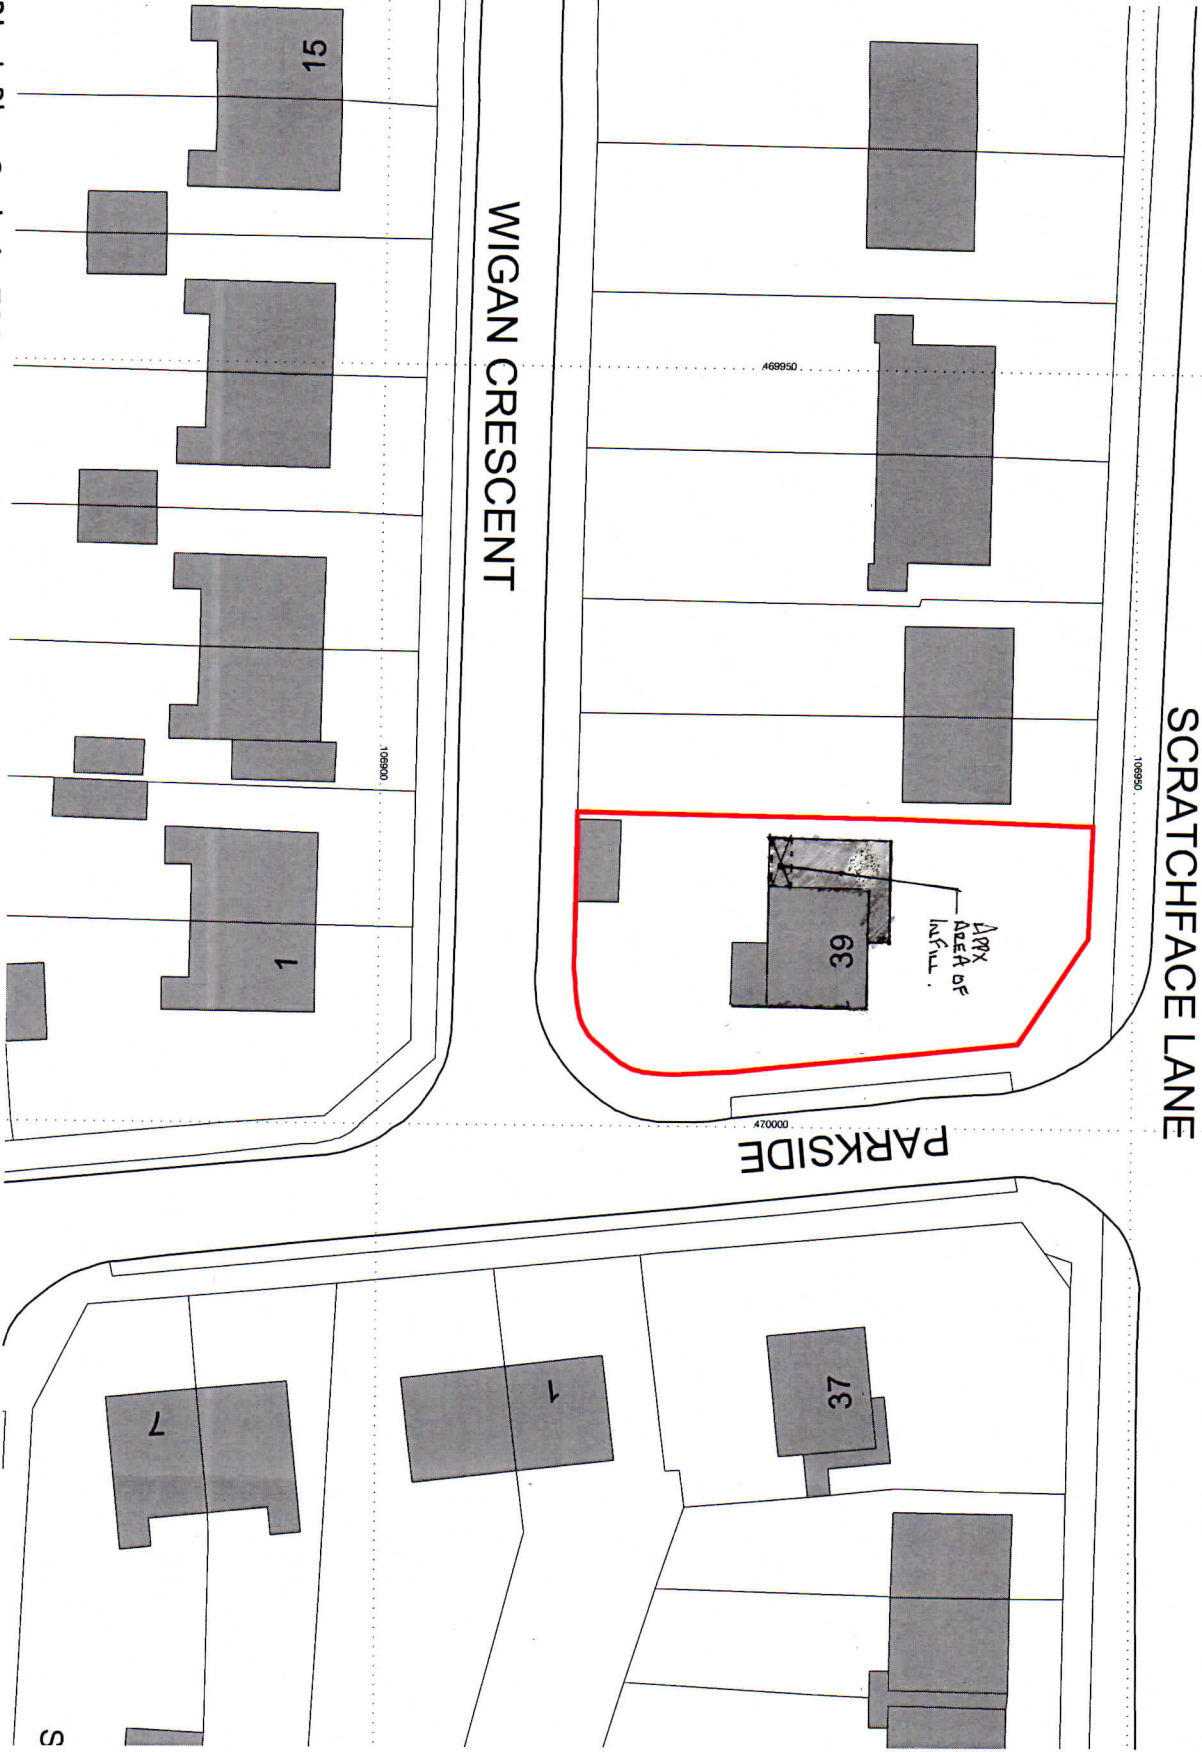

Rev'd. Apr. 14  
Site & Block Plan  
Revised.  
Rev. B. Apr. 14.  
Revised to  
Hants. & Council  
Regs.

C.R. BARROW & ASSOCIATES LTD.  
Structural & Architectural Technicians  
2 ALBERT CHAMBERS  
SUDLEY ROAD  
BOGNOR REGIS  
WEST SUSSEX  
PO21 1EQ  
Tel: 01243 865500  
Fax: 01243 860489  
Mobile: 07816 591480  
E-Mail: chris.barrow@hotmail.co.uk

# Rear Extension & Internal Alterations at 39 Scratchface Lane, Bedhampton, Hants, PO9 3NQ.

| SITE LOCATION & BLOCK PLANS |                |         |              |
|-----------------------------|----------------|---------|--------------|
| Scale                       | 1:1250 & 1:500 | @A3     | Drawn By ACB |
| Date                        | March 2014     | Checked | CB           |
| Drawing Number              | 1007 - 01A     |         |              |