



© Copyright Pegasus Planning Group Ltd. © Crown copyright. All rights reserved. Ordnance Survey Copyright Licence number 100042093. Promap Licence number 100020449. EnmapSite Licence number 0100031673. Standard OS licence rights conditions apply. Drawings prepared for planning applications only. This drawing is not to be used for any other purpose without the written consent of Pegasus Planning Group Ltd. Any queries to be reported to Pegasus for clarification. Please refer to (client) for development design risk assessment documents. Pegasus Urban Design is part of Pegasus Planning Group Ltd.

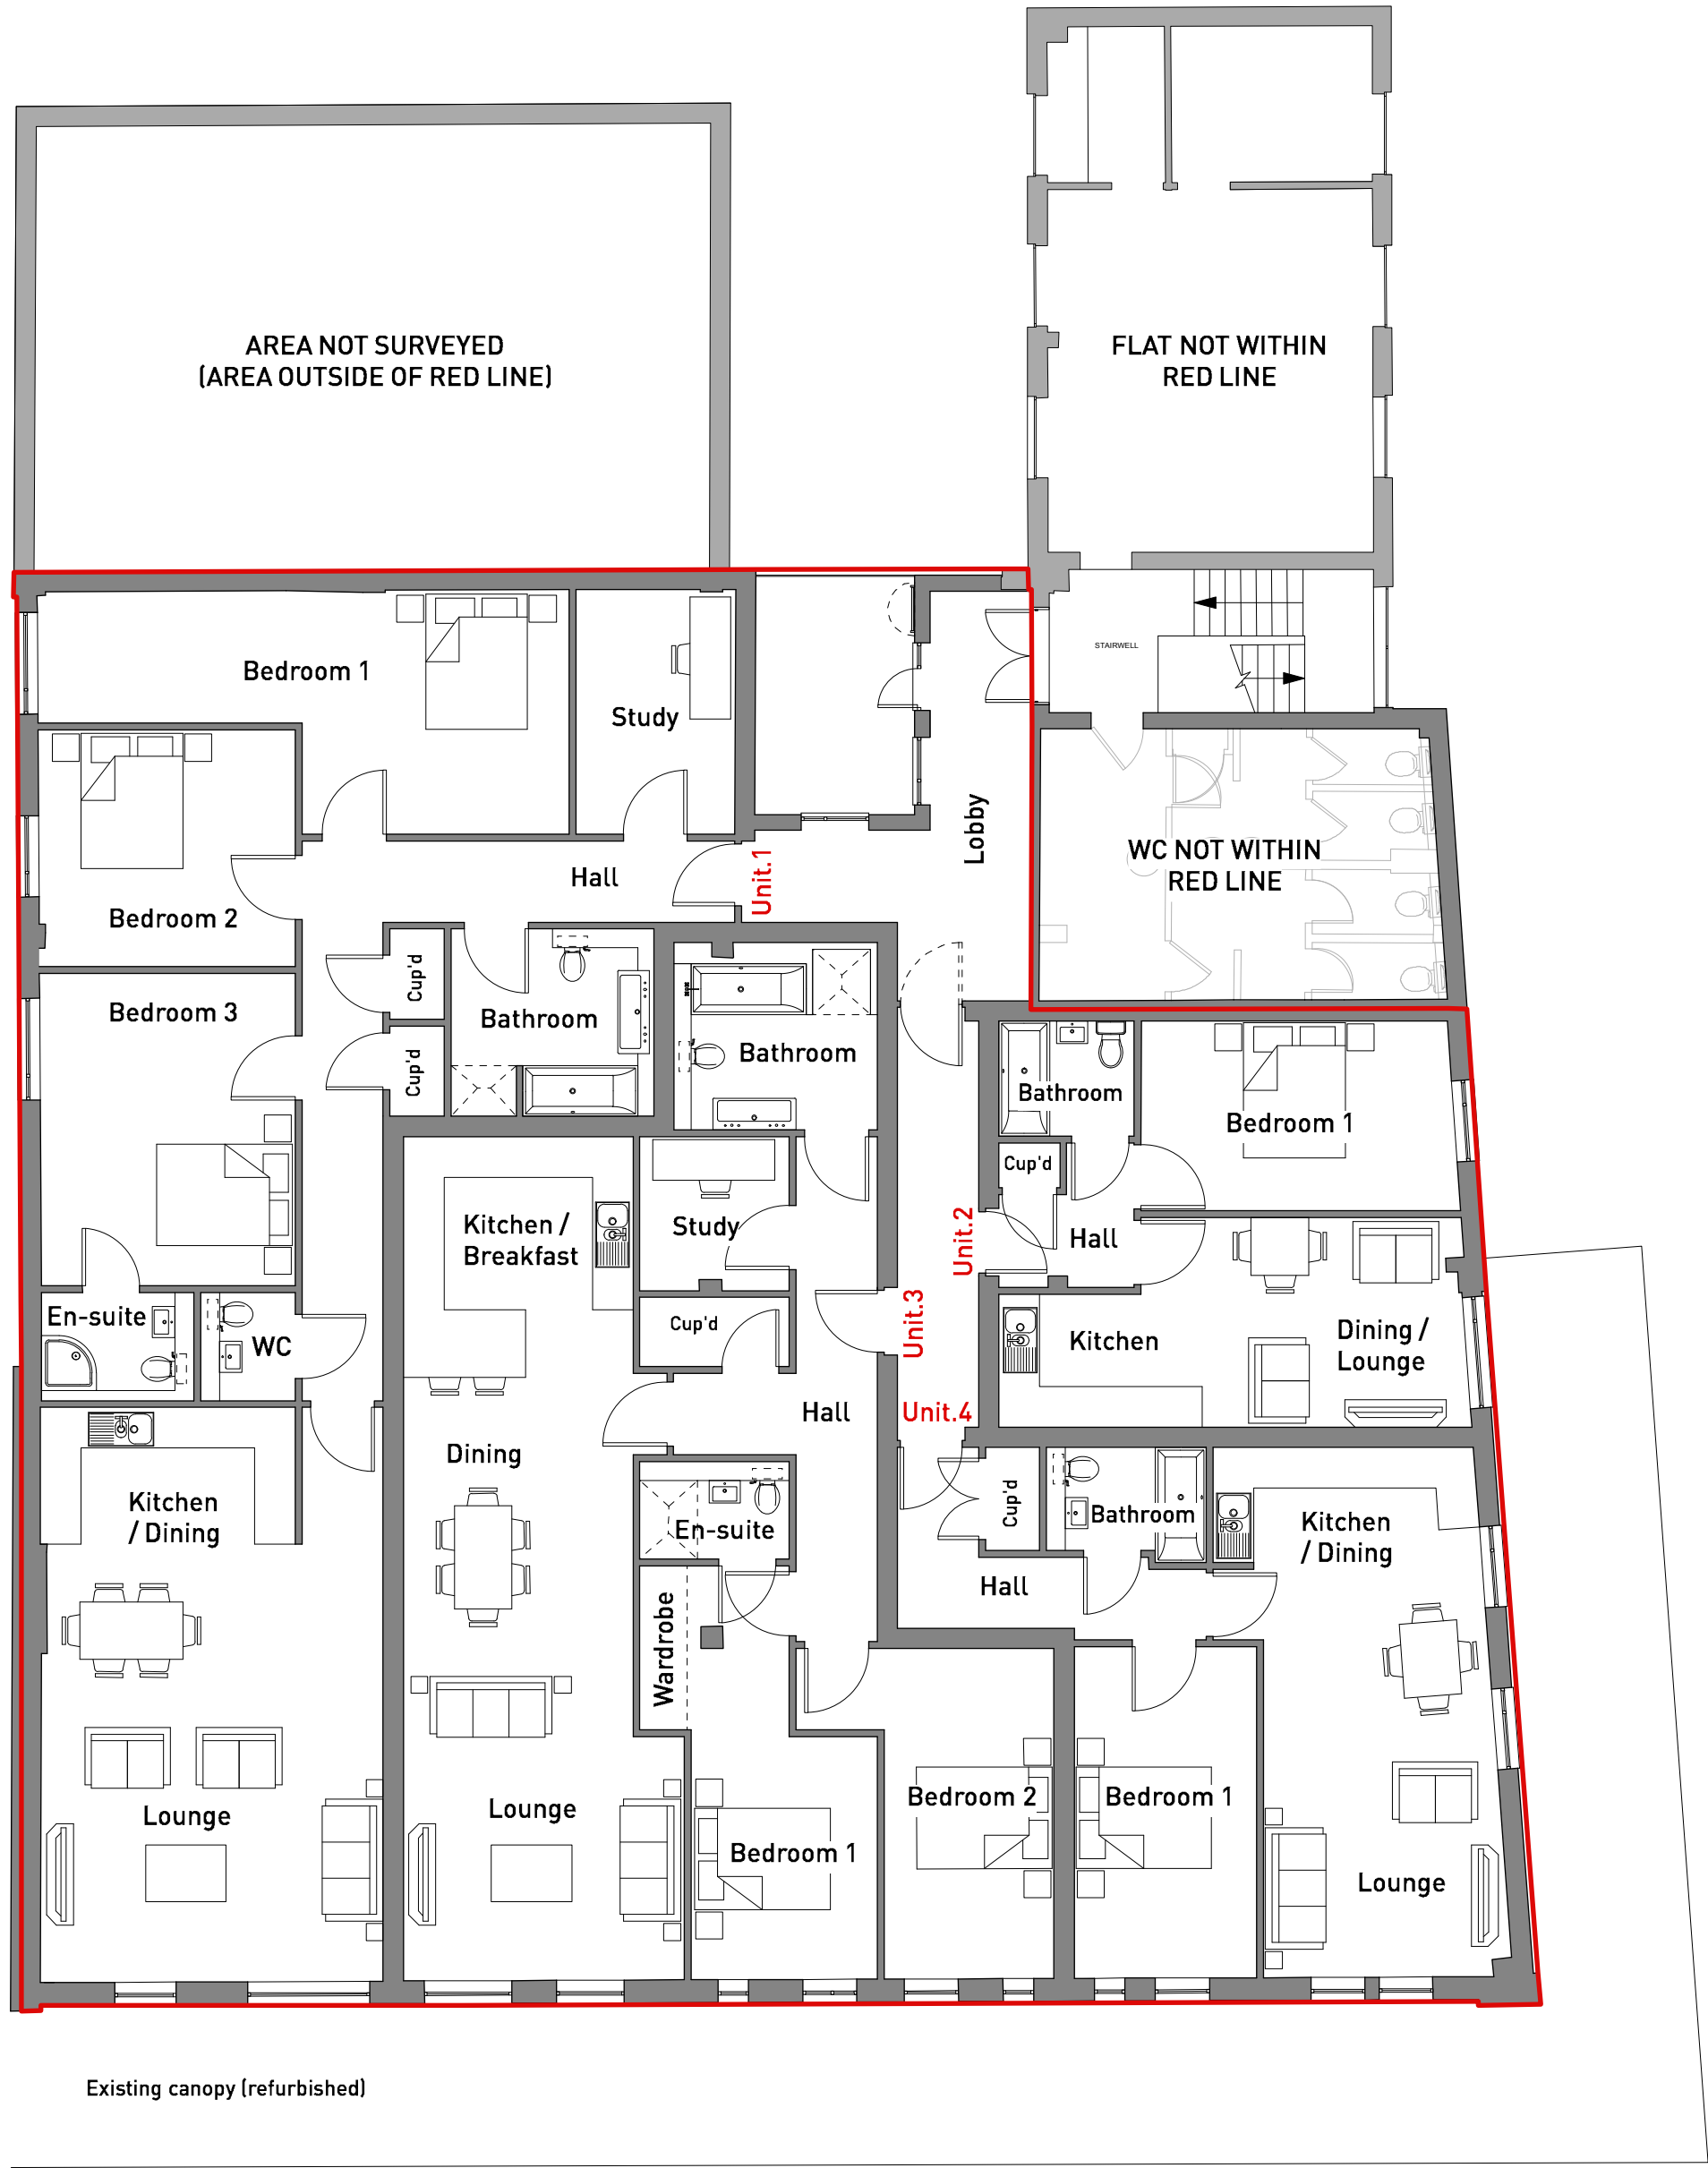

PROPOSED FIRST FLOOR PLAN

KEY

FIRST FLOOR (419 SQM)

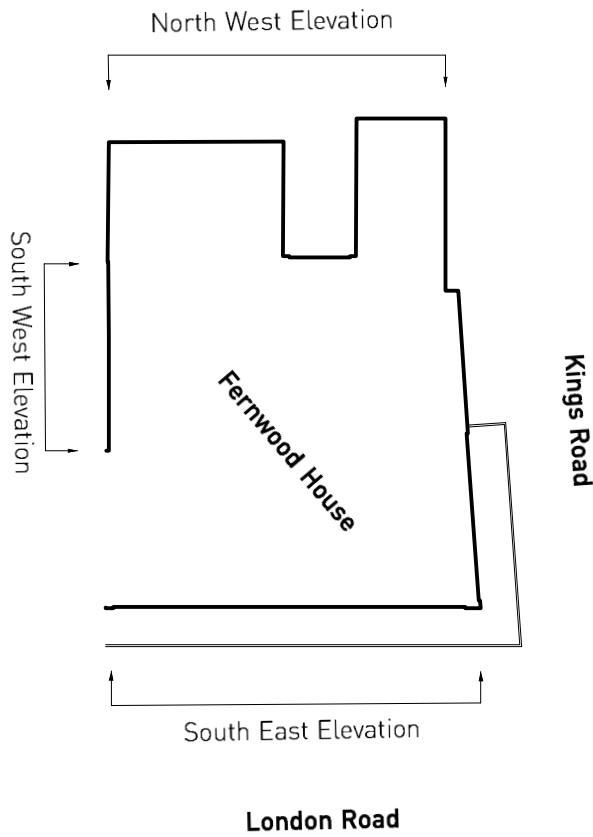

FERNWOOD HOUSE, LONDON ROAD, COWPLAIN - PROPOSED FIRST FLOOR PLAN

