
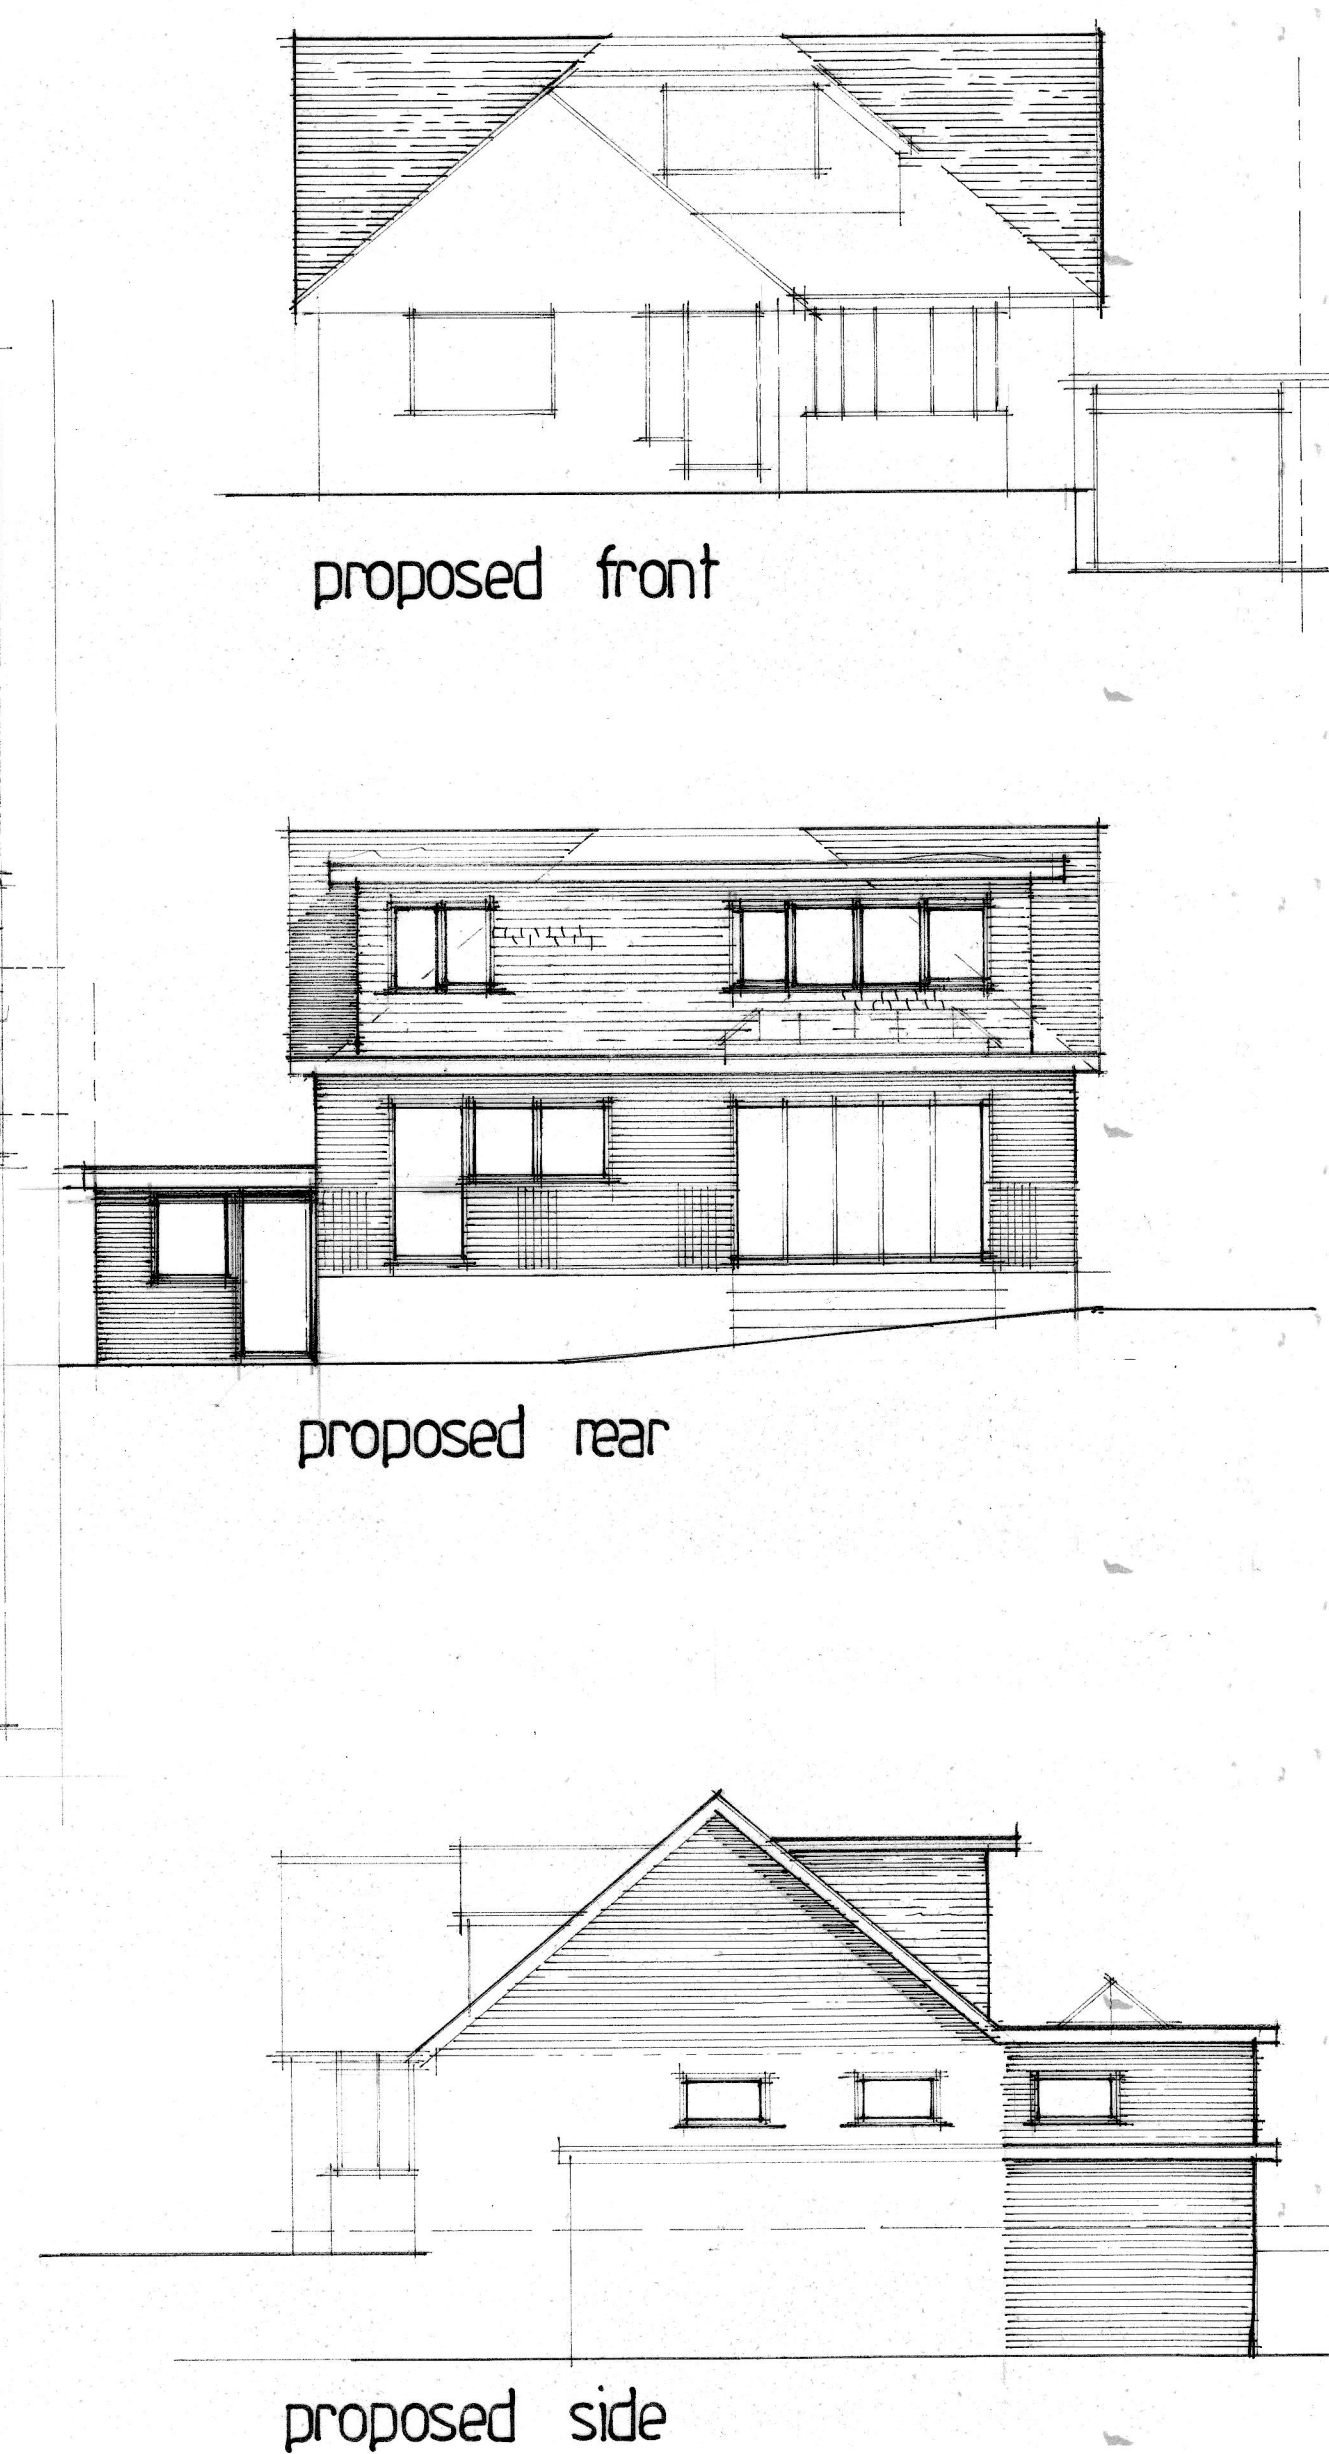
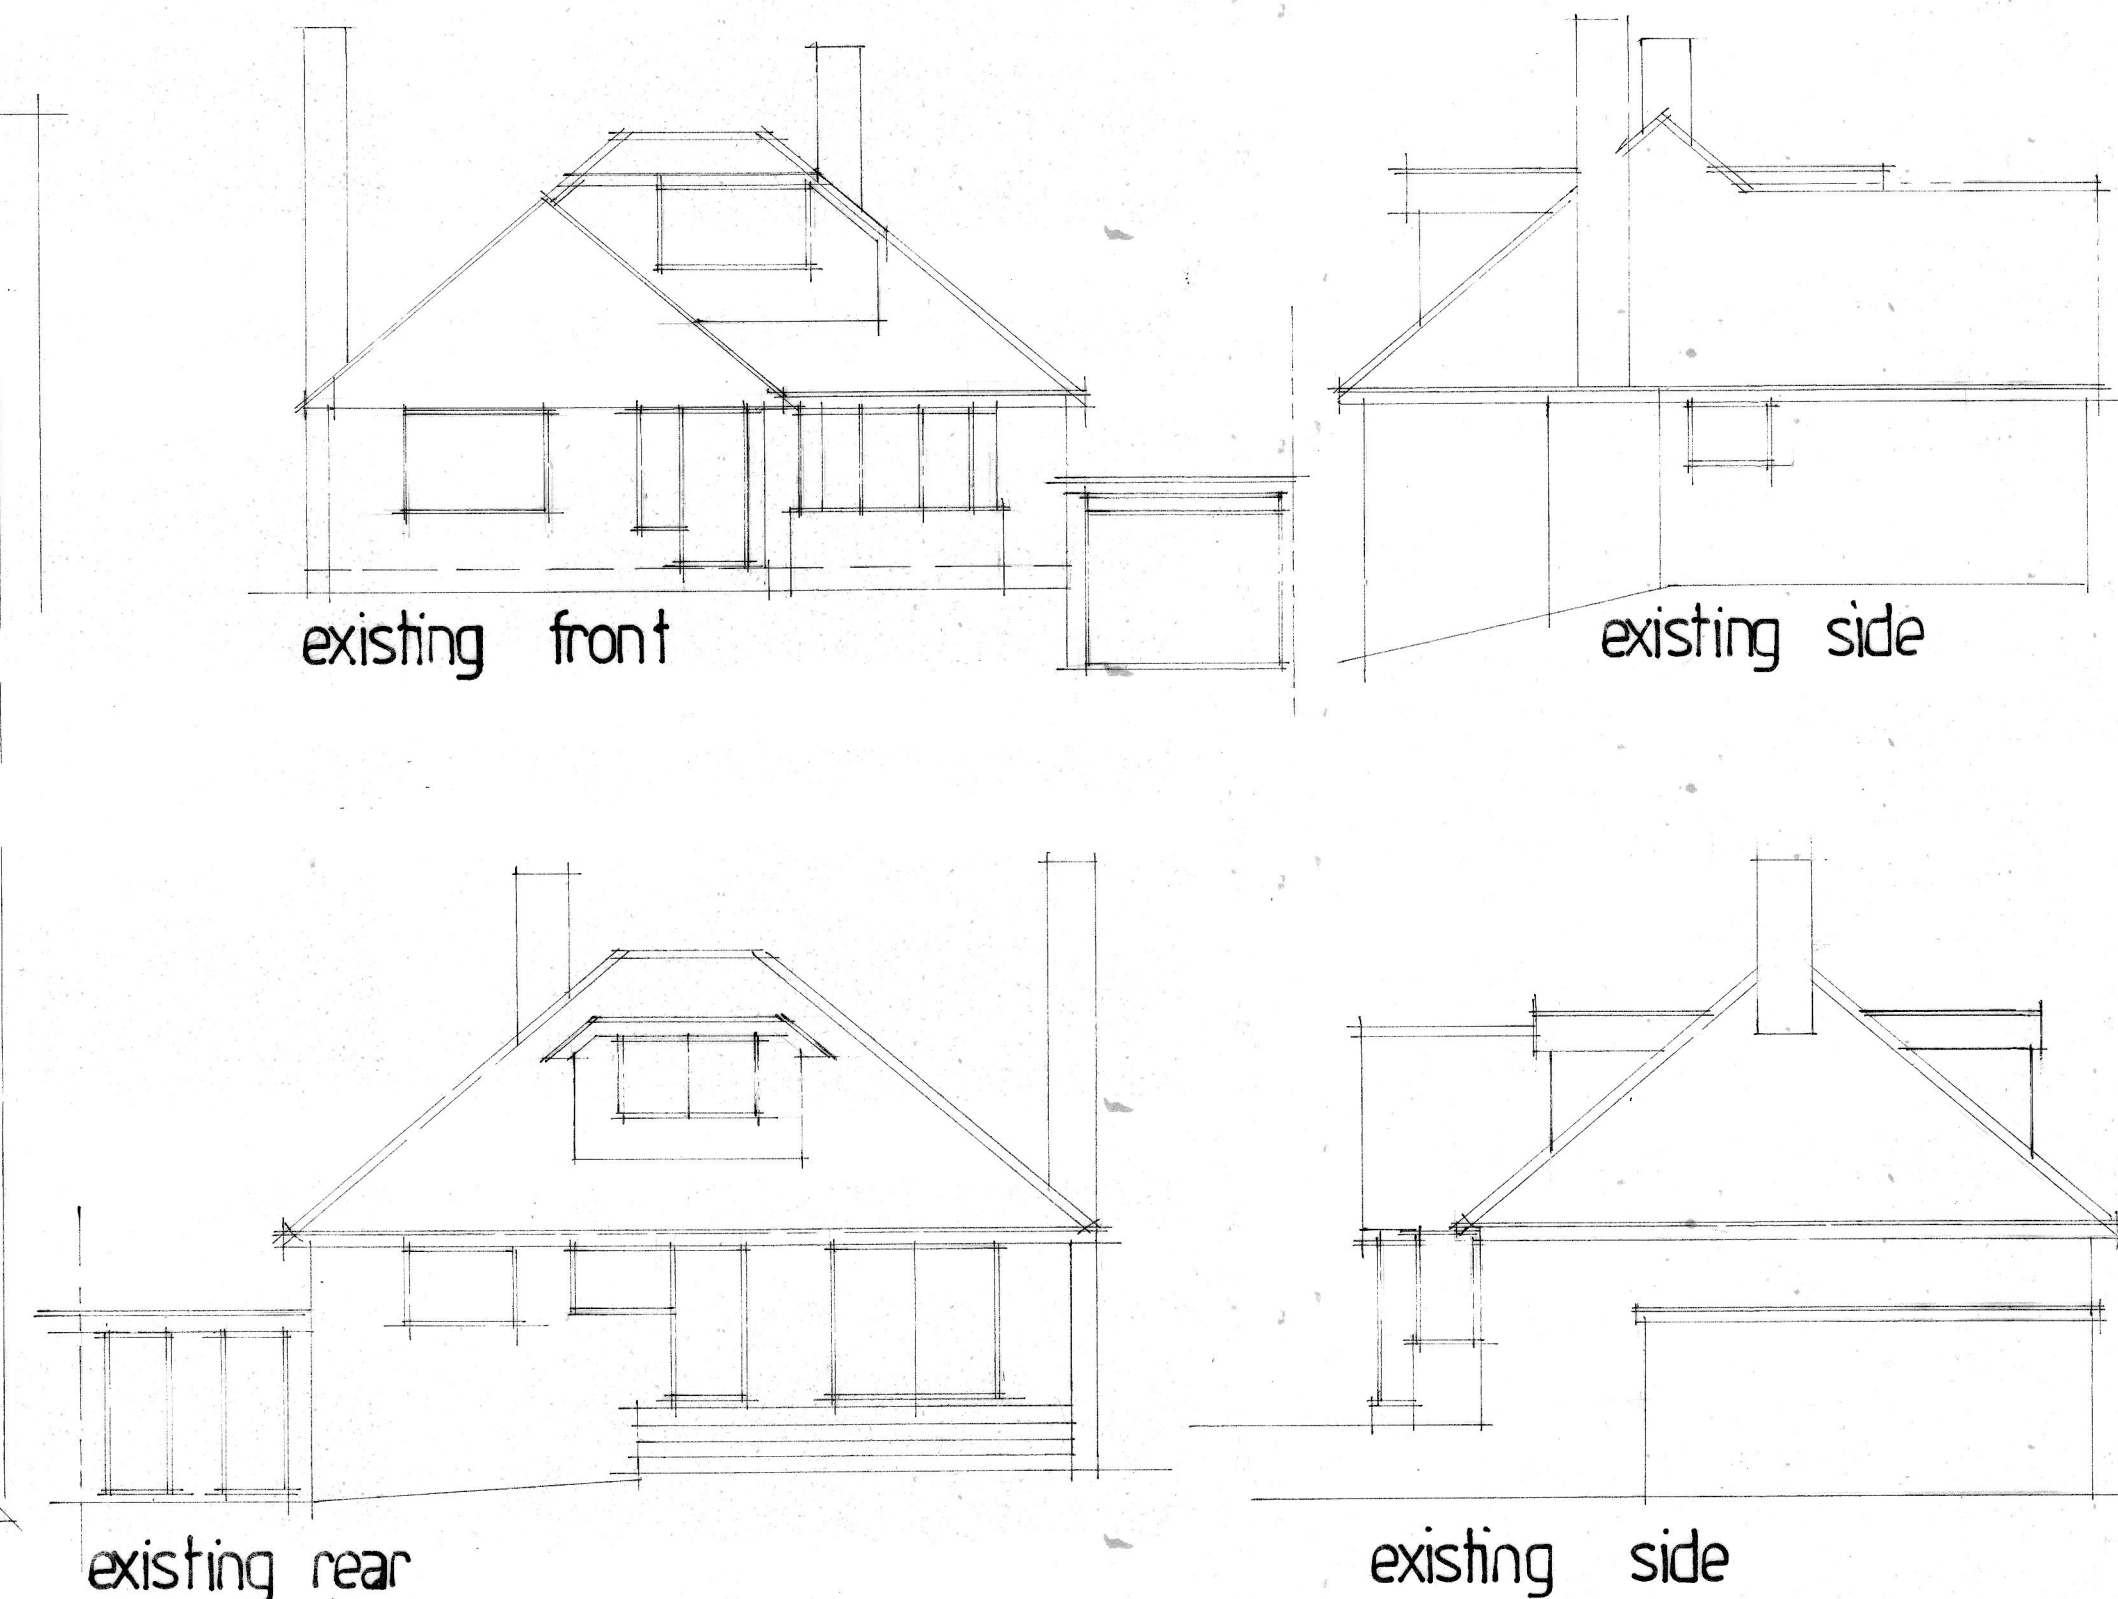
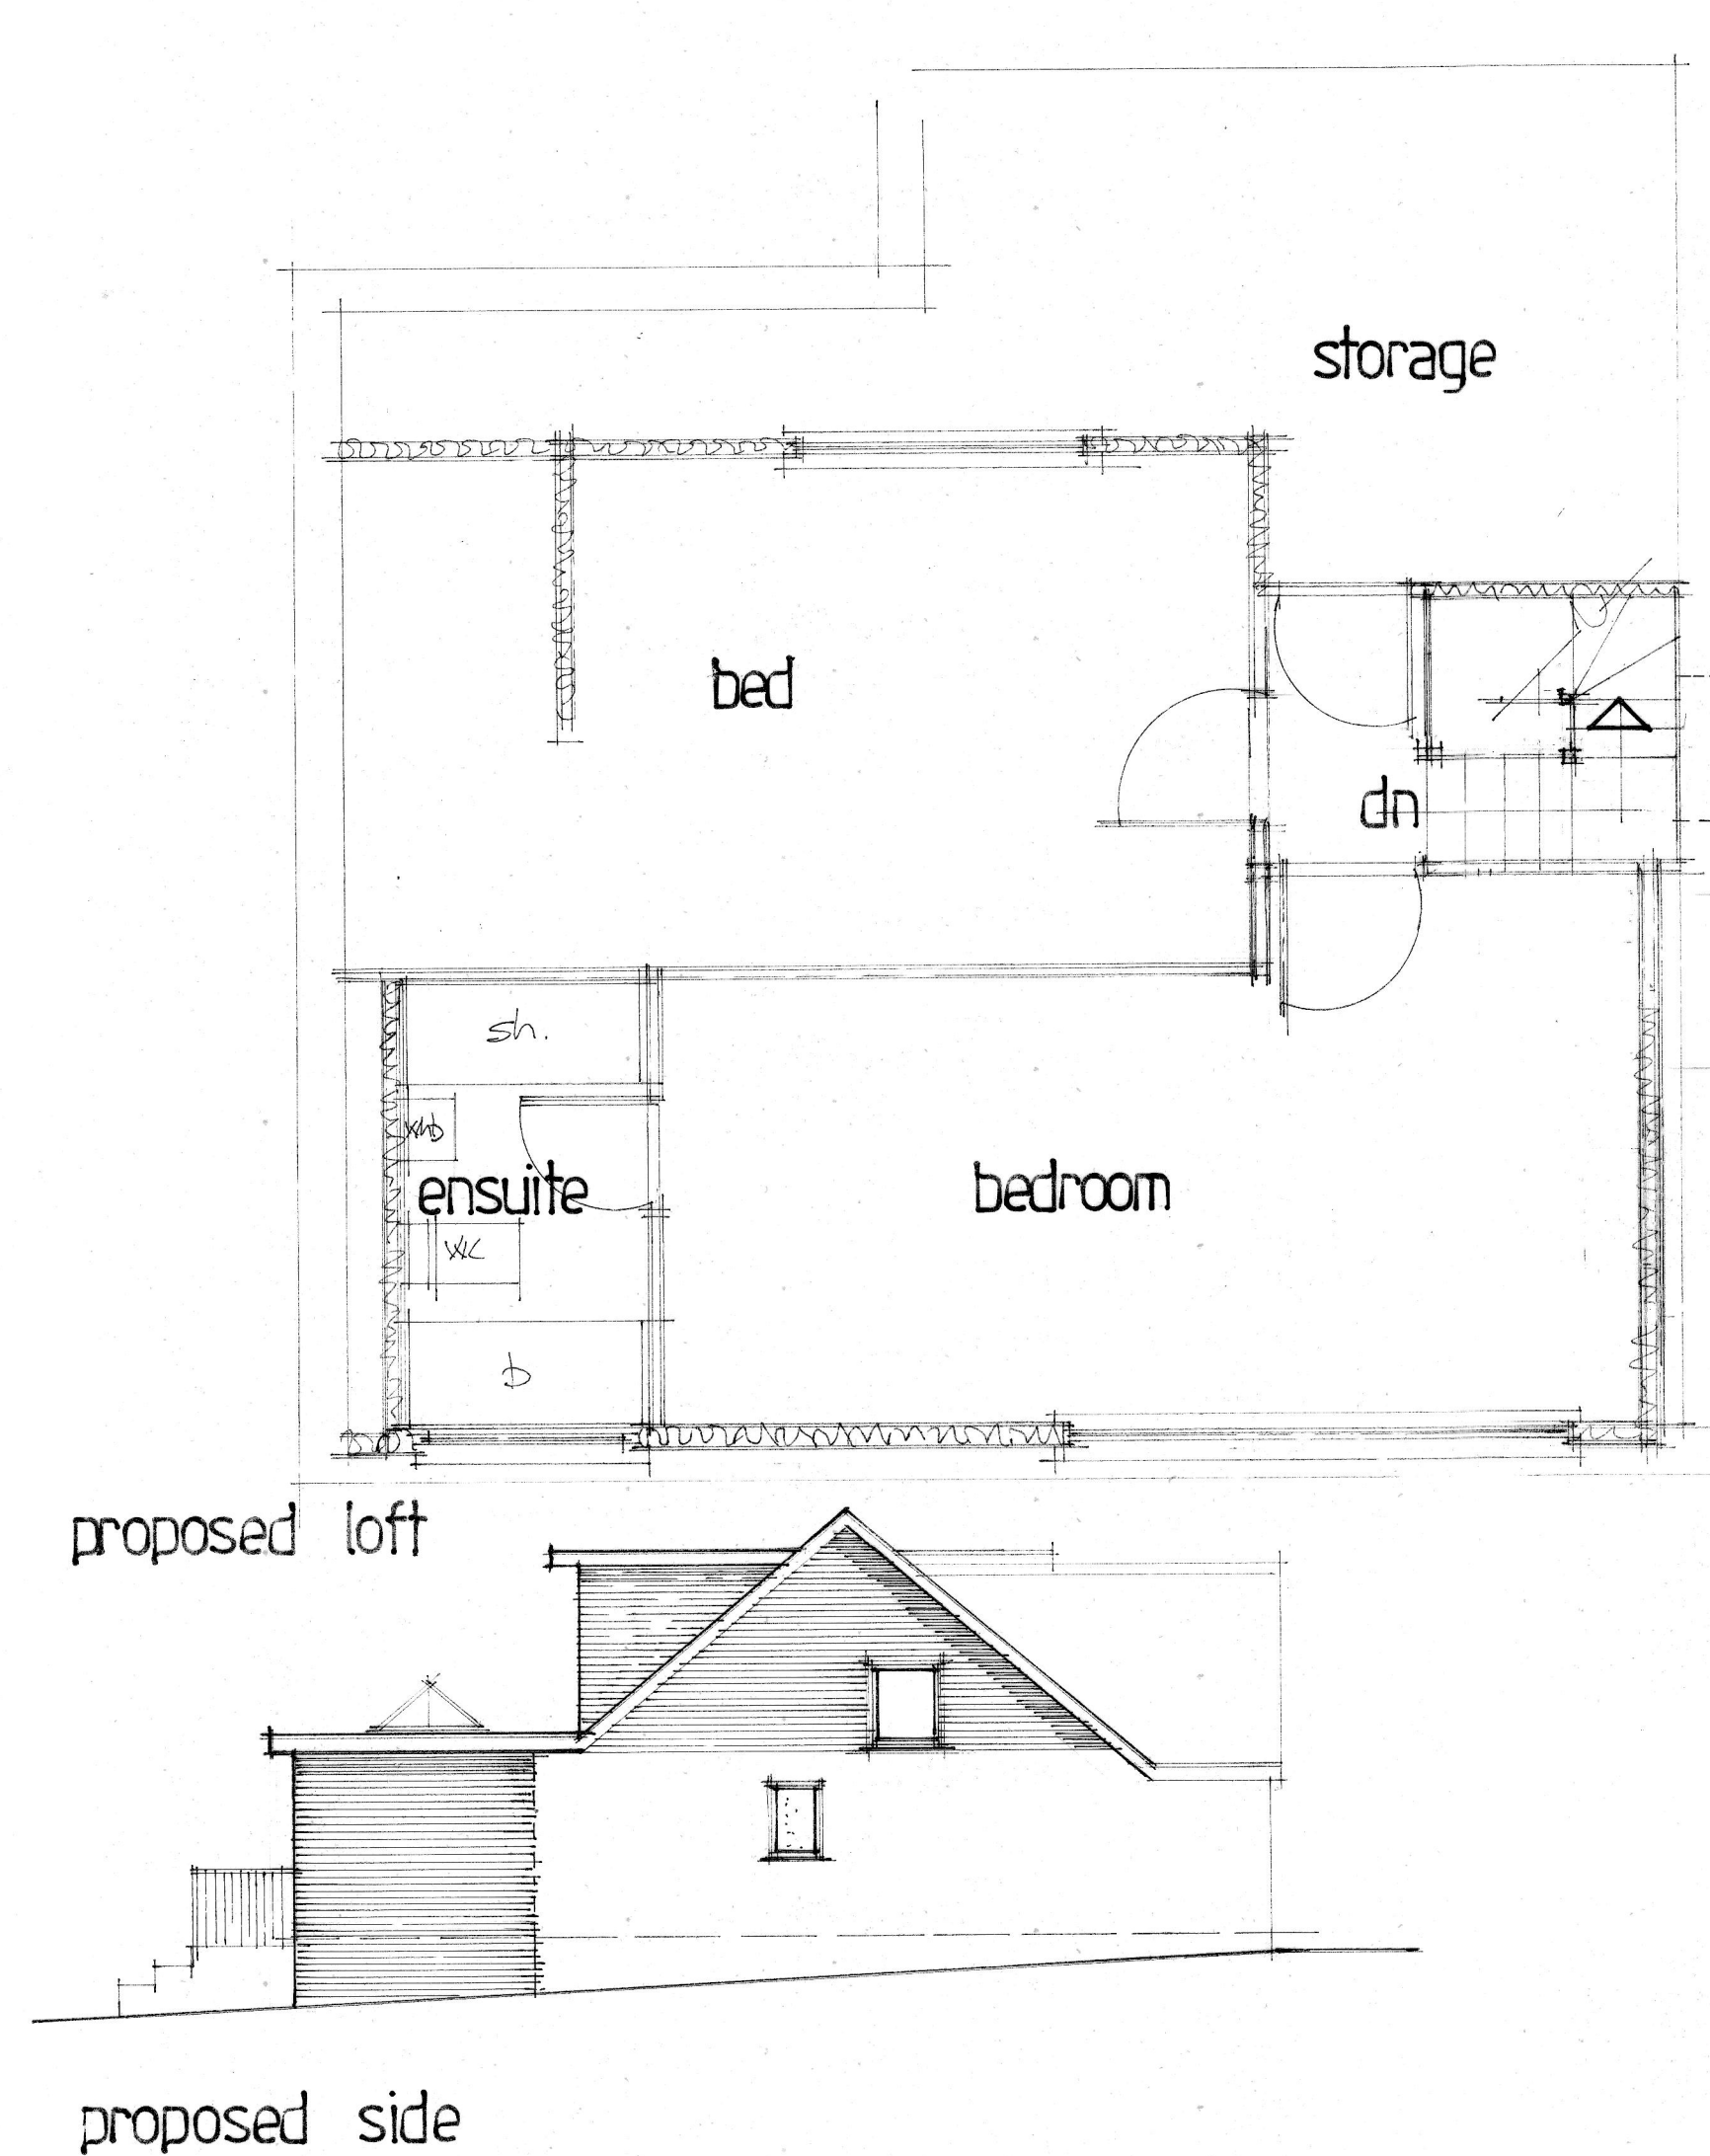
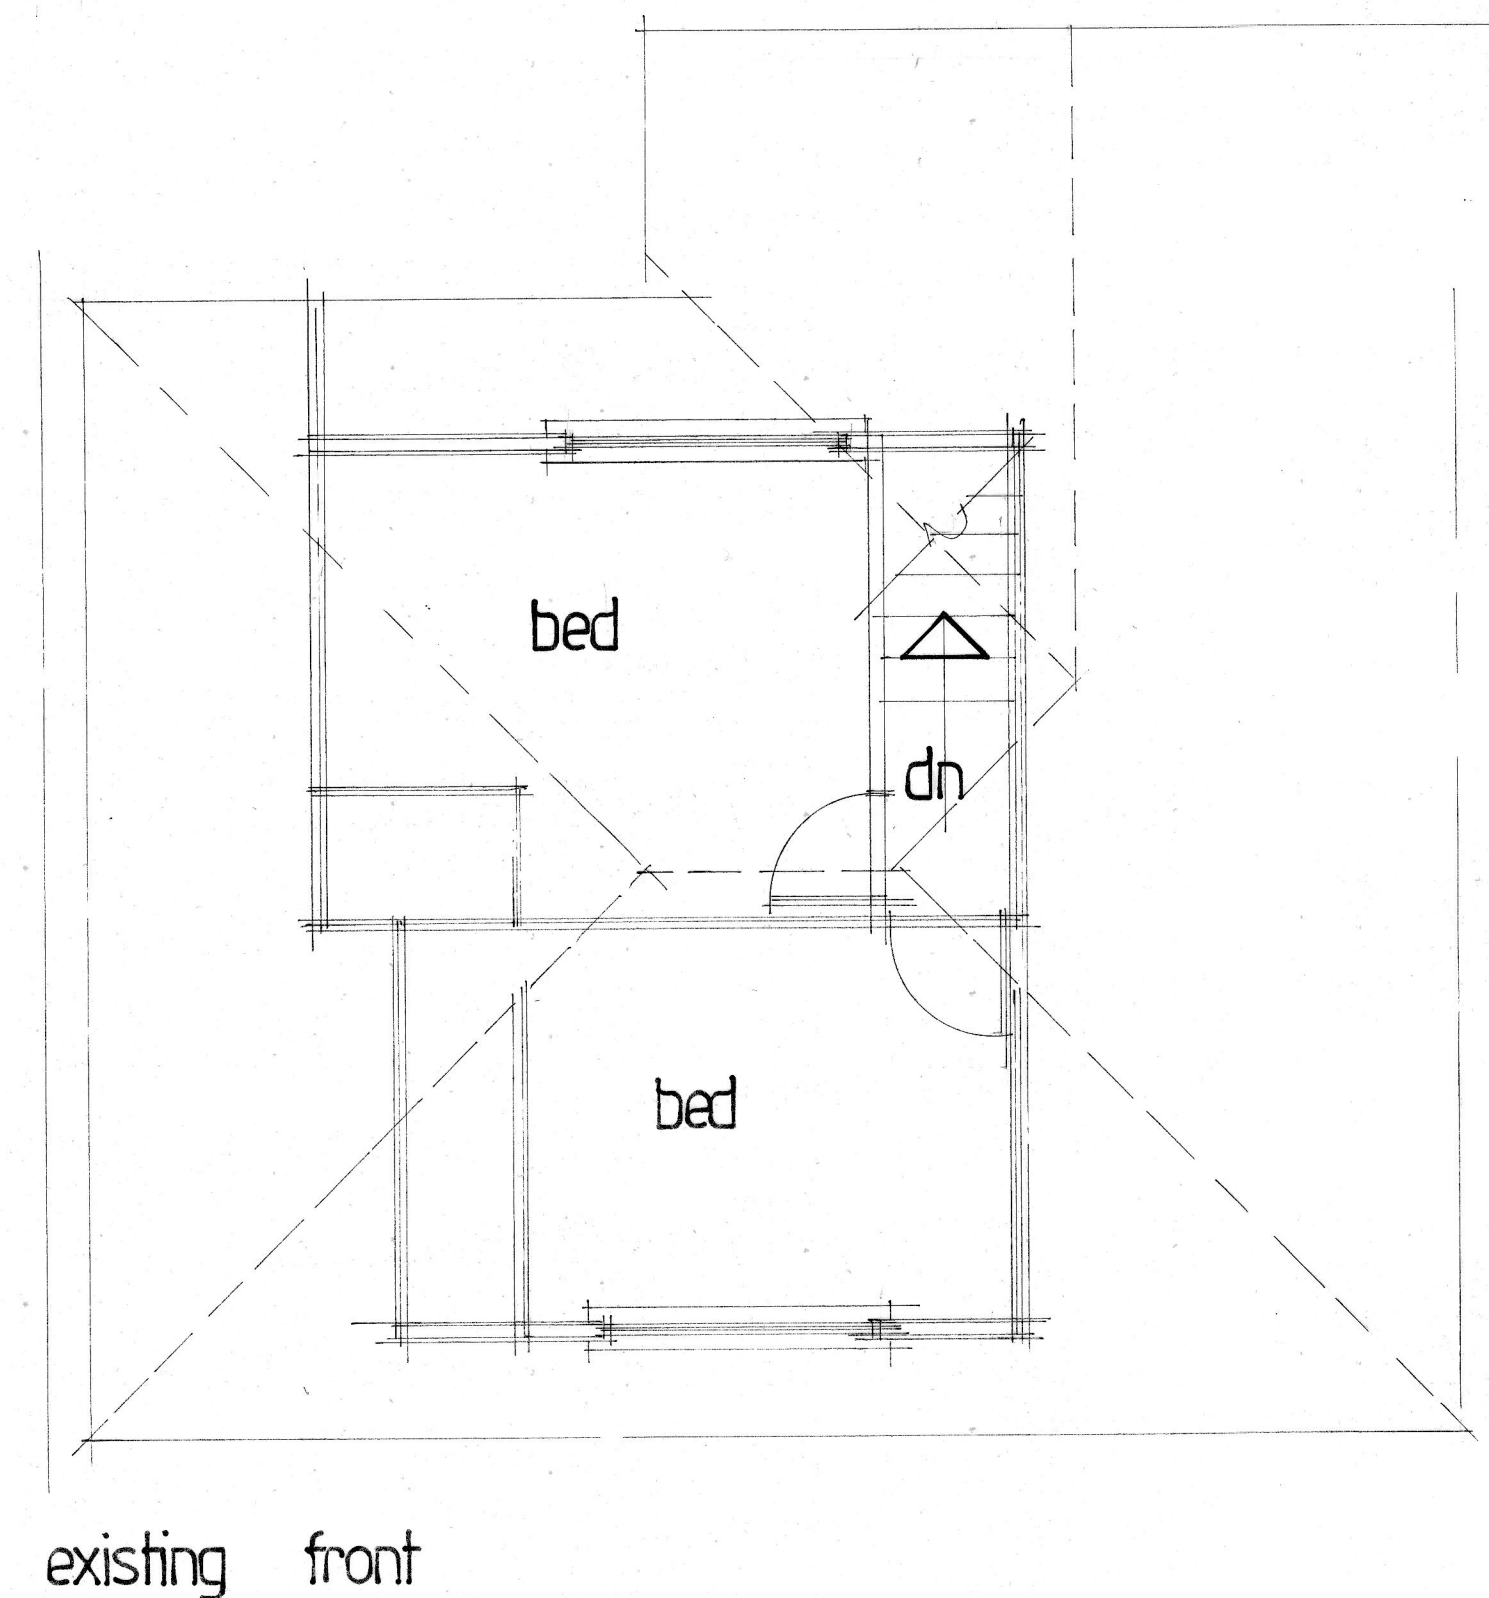
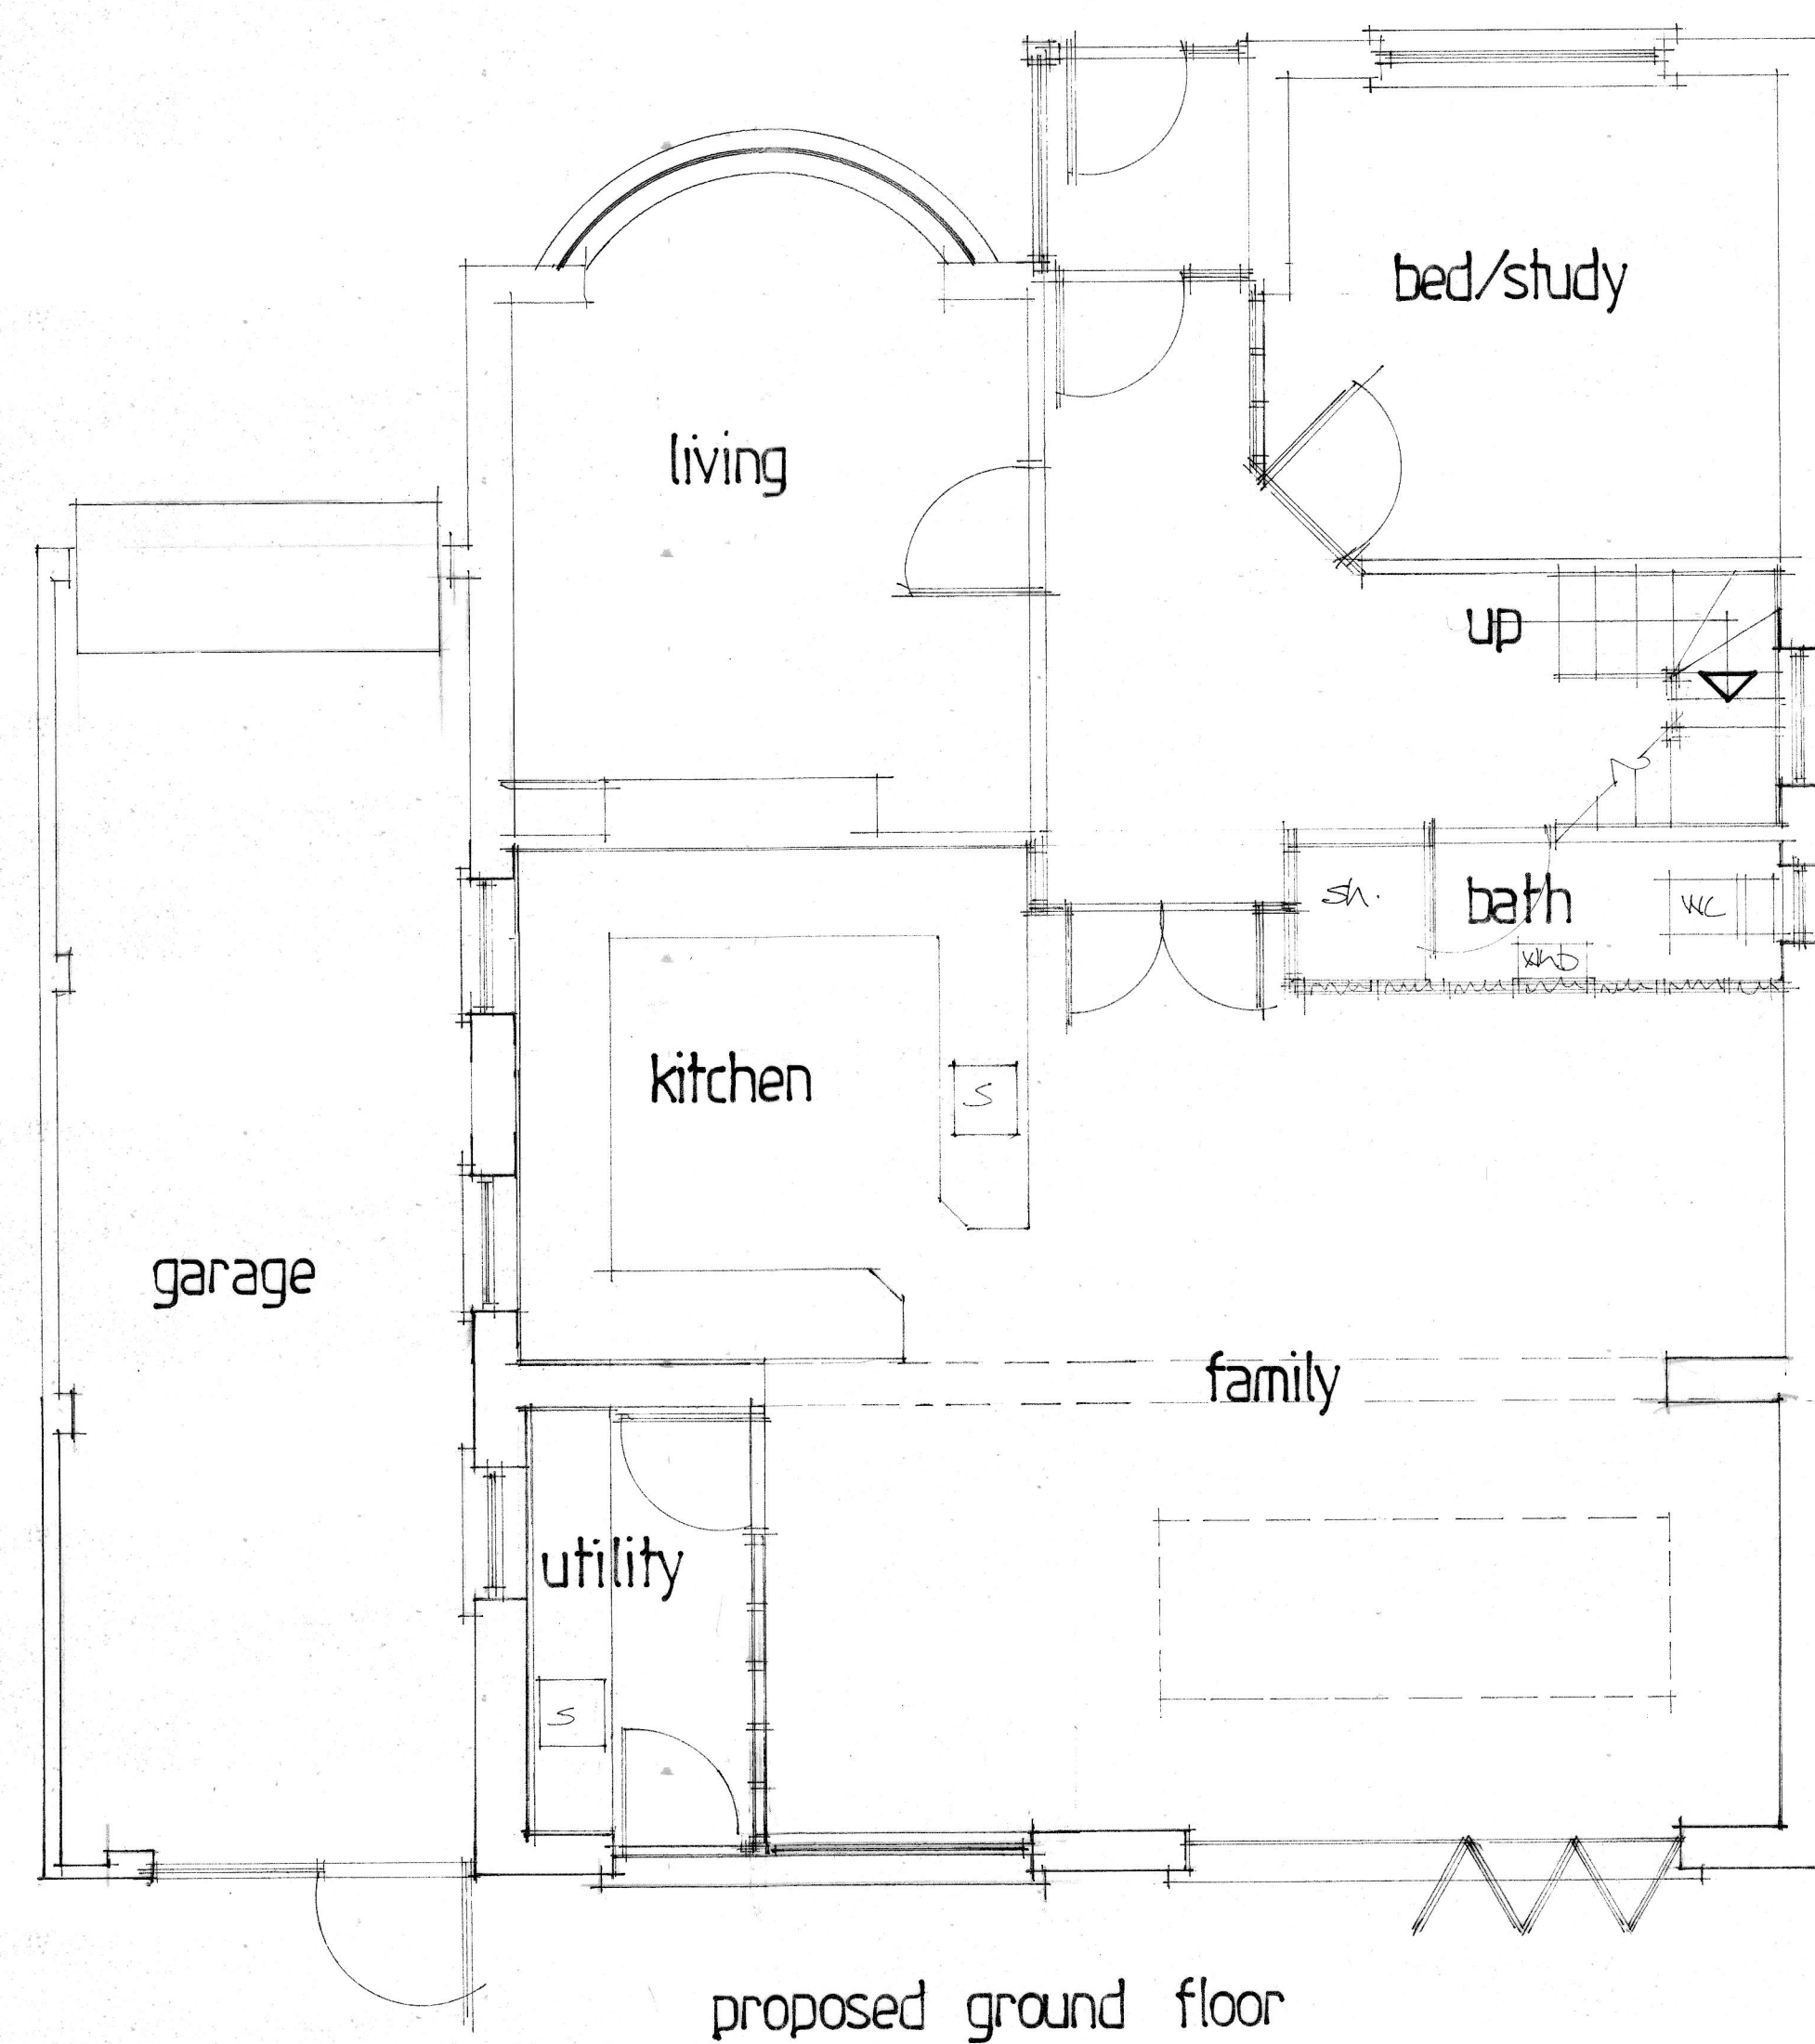


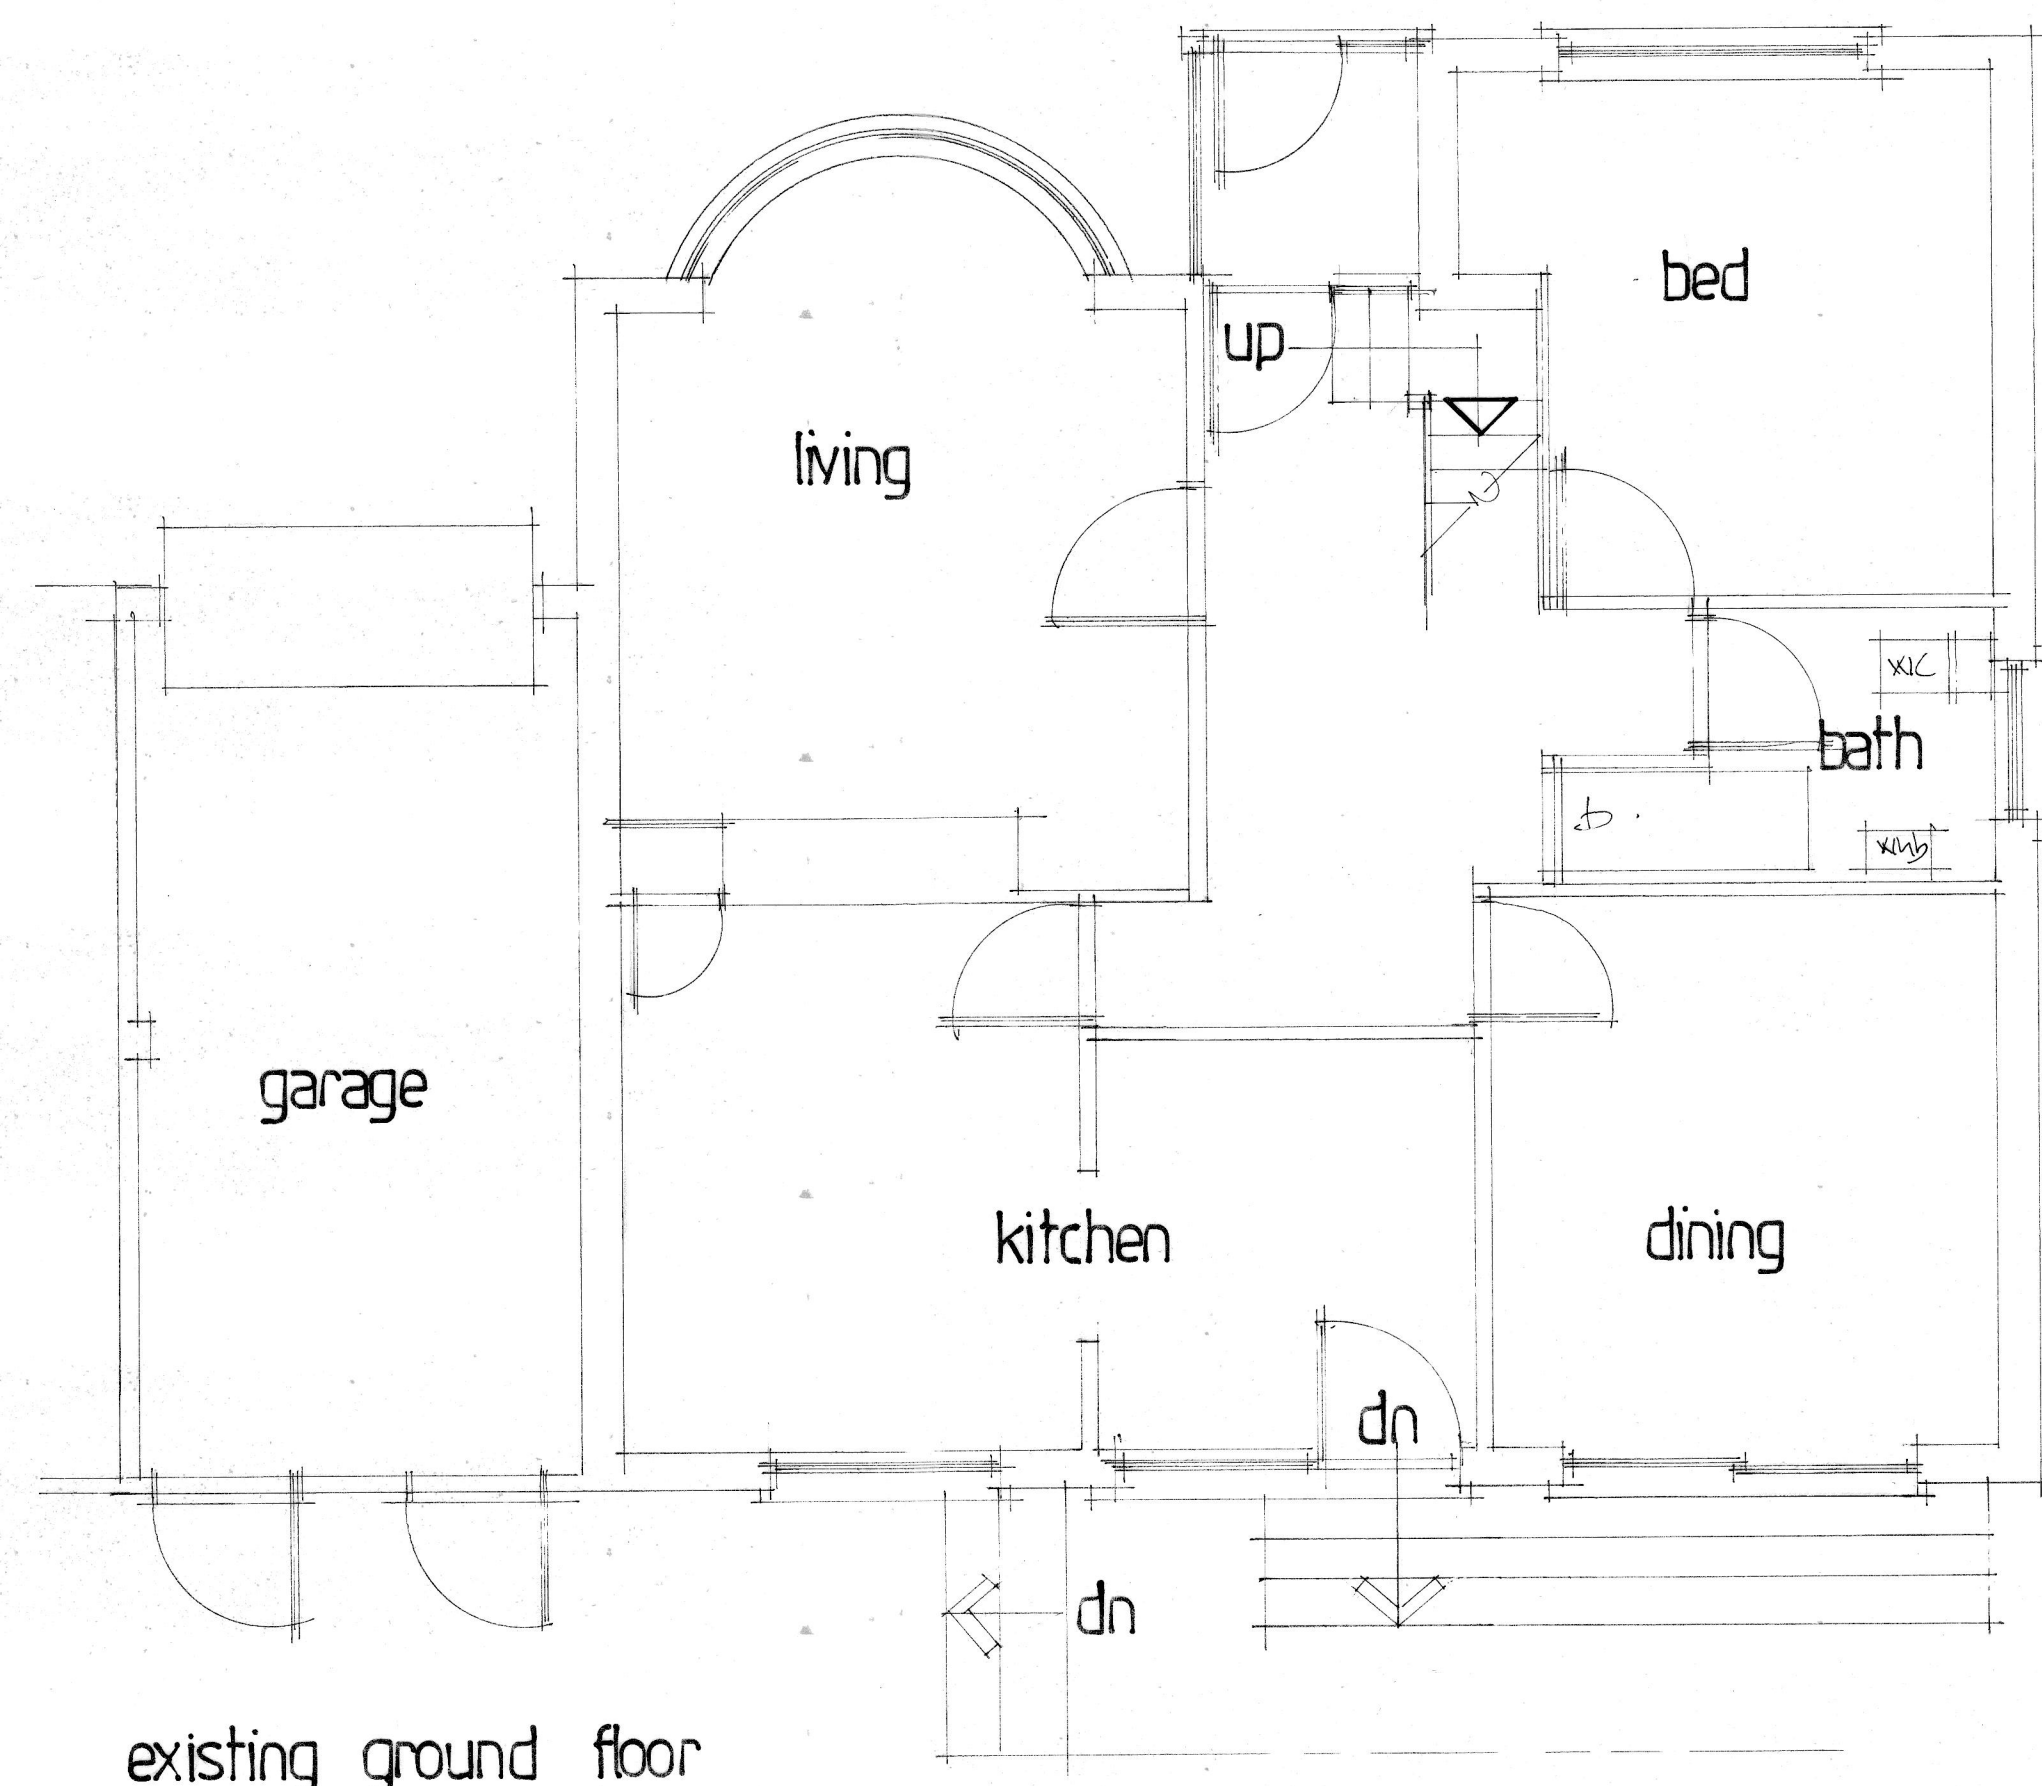

A	Date	Revision
© copyright		
THORNS-YOUNG ARCHITECTURAL		
THORNS-YOUNG LTD CHARTERED BUILDING CONSULTANTS 232 London Road, North End, Portsmouth PO2 9JQ Tel: (023) 9267 2883 Fax: (023) 9266 3457 Website: www.thornsyoun.co.uk		
Client MR AND MRS. SIMMS.		
Job Title 16, HAZLEWOOD AVENUE BEDHAMPTON. HANTS.		
Drawing Title EXISTING AND PROPOSED PLANS AND ELEVATIONS		
Scale 1:50 + 1:100		
Date	SEP 2014	Drawn by
Drg. No.	7208:14:1	Rev.