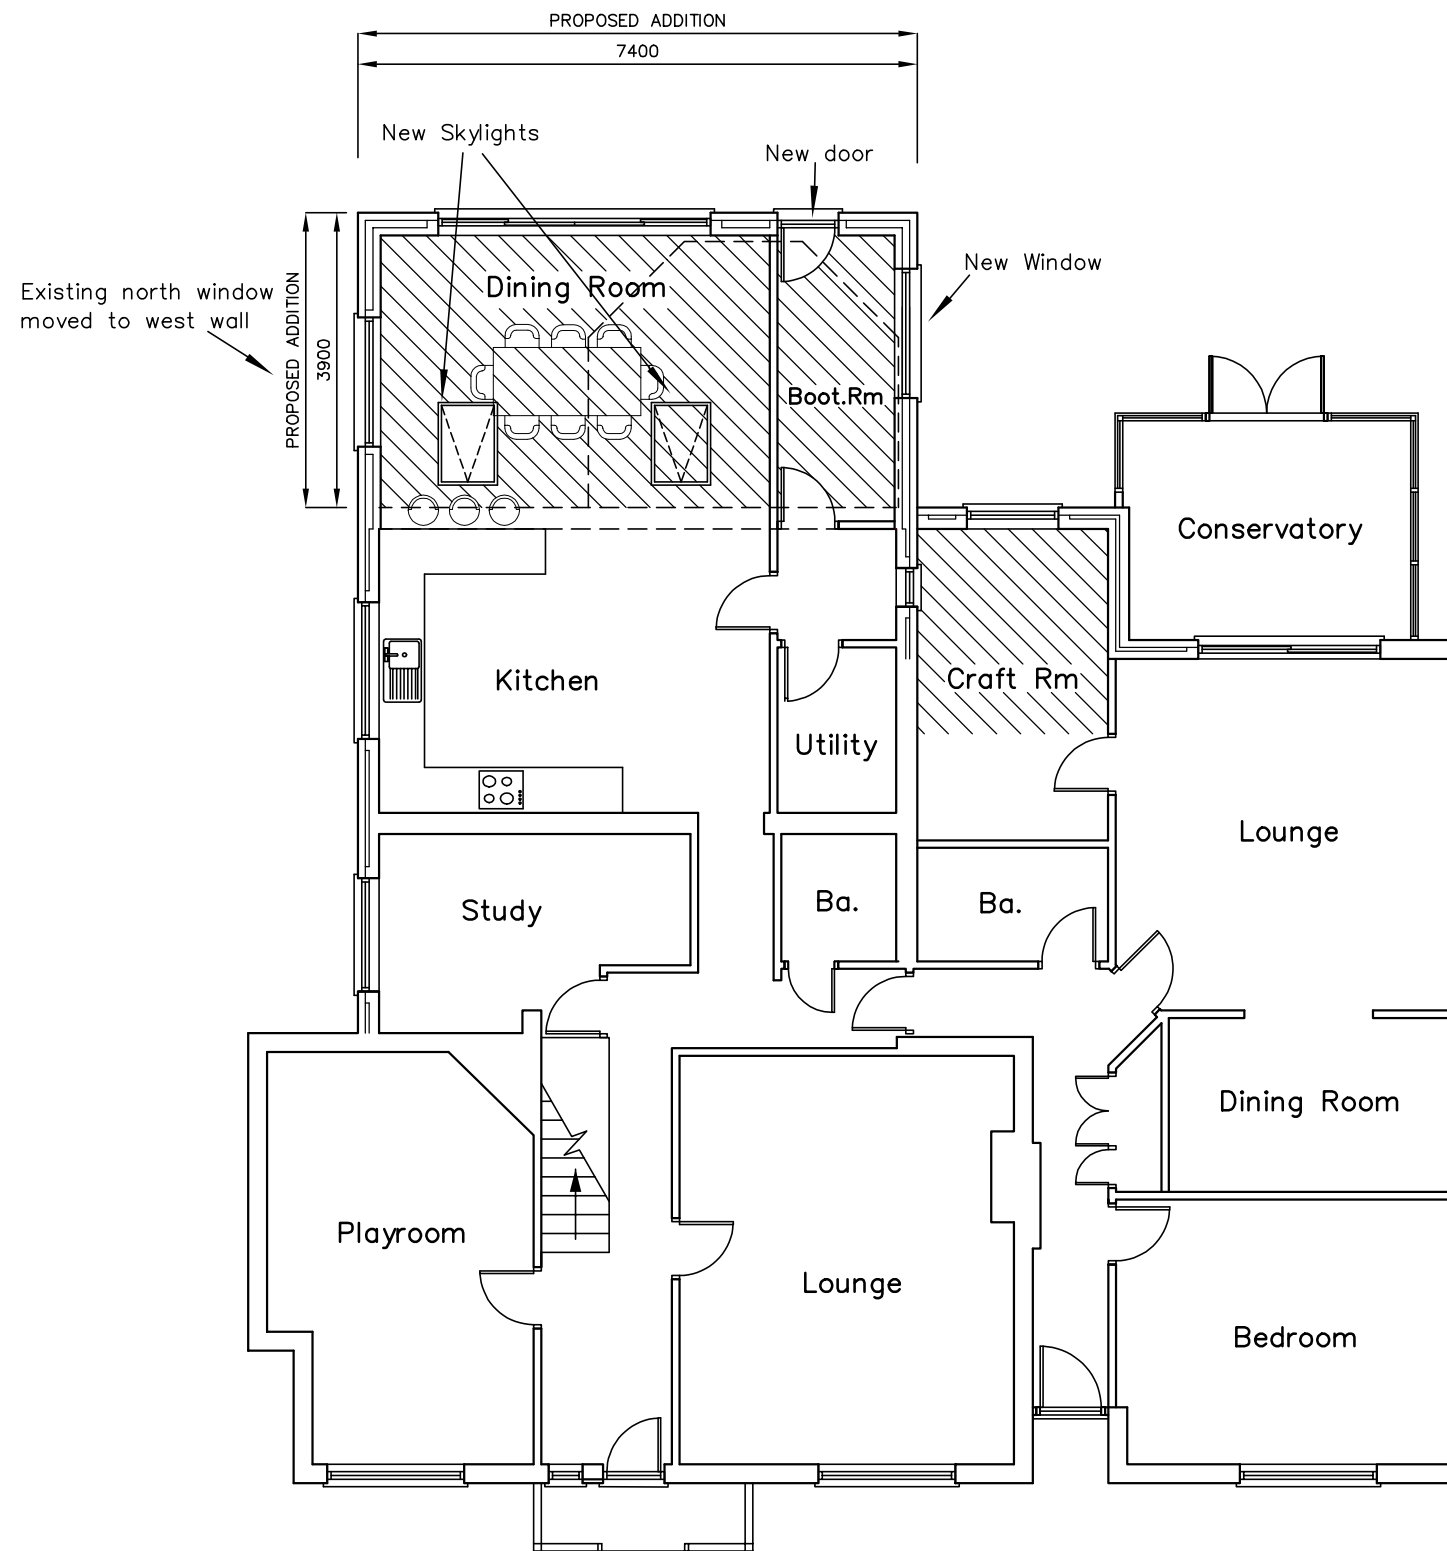


GROUND

Bredon, Selmore Road
Hayling Island
P011 9JZ

PROPOSED PLANS

Revisions

- Added 2x windows & 1x door
- Changed east window to a high narrow window
- Added 2x skylights, boot room door and wall
- Extended north wall from Craft Room

Martin Critchley
Chartered Architect
7 North Street
Havant, Hampshire, PO9 1PW
023 92 474 919
critchleyarchitect@hotmail.com

Scale A3 = 1:100
Drawn ELR/SAR/JSC
Date 15/09/14

1447-301^D

metres

10

20

30