


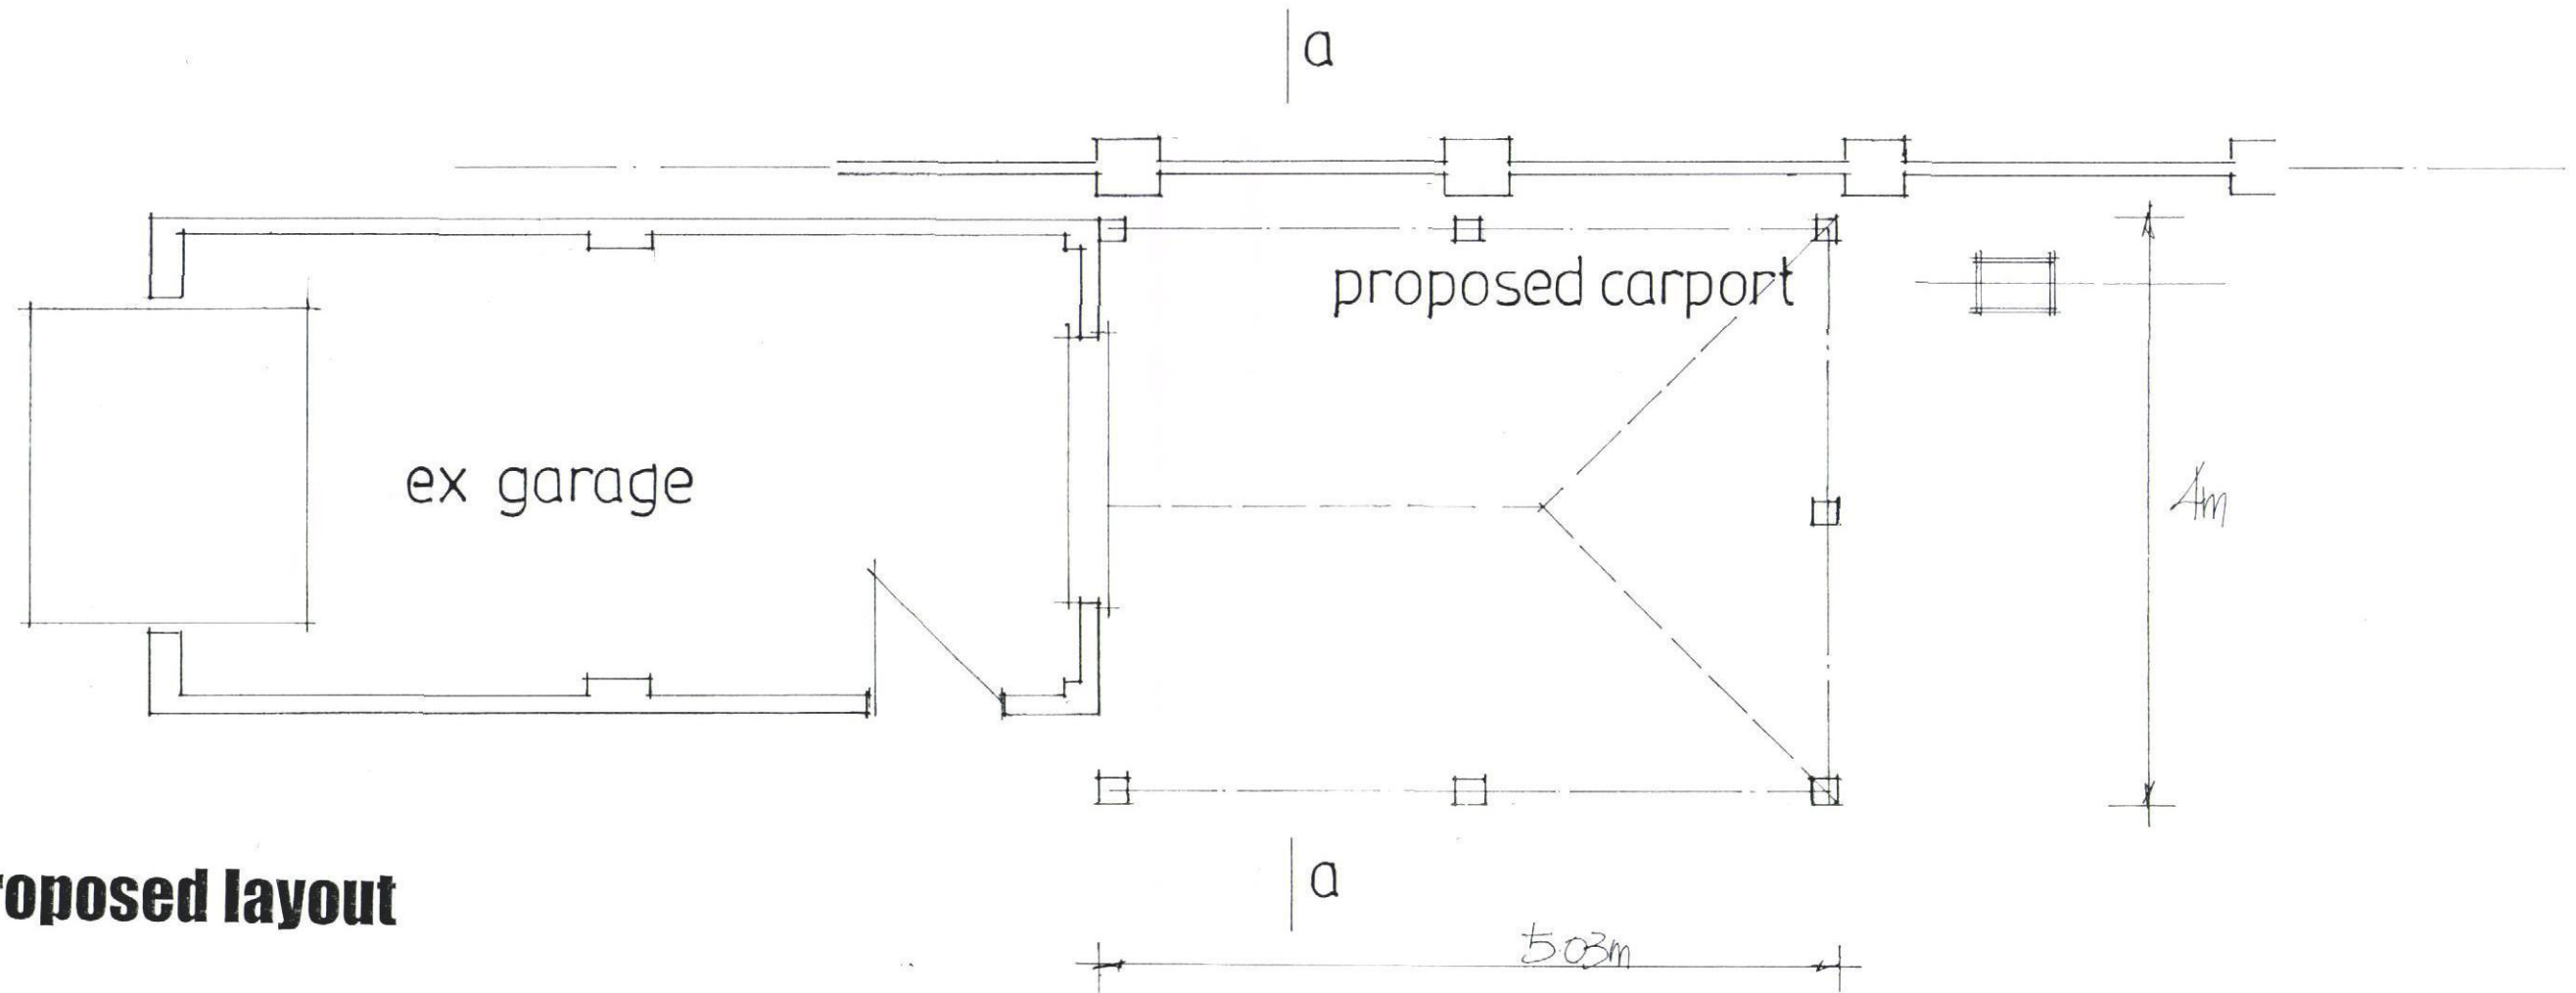

proposed layout



**PROPOSED CARPORT
137, WEST LANE, HAYLING IS, HANTS
FOR MR & MRS D. SILVER**

PLANNING ONLY DRAWING
date mar 2014
scale 1:50

The builder/owner is to be completely responsible for the construction and structural integrity of the new carport.

PETER J. WALKER MRICS
CHARTERED SURVEYOR
182 SEAFRONT, HAYLING ISLAND, HANTS
PO11 9AN
TEL 02392467571