


TRAFFIC PLAN

→ DIRECTION OF TRAFFIC

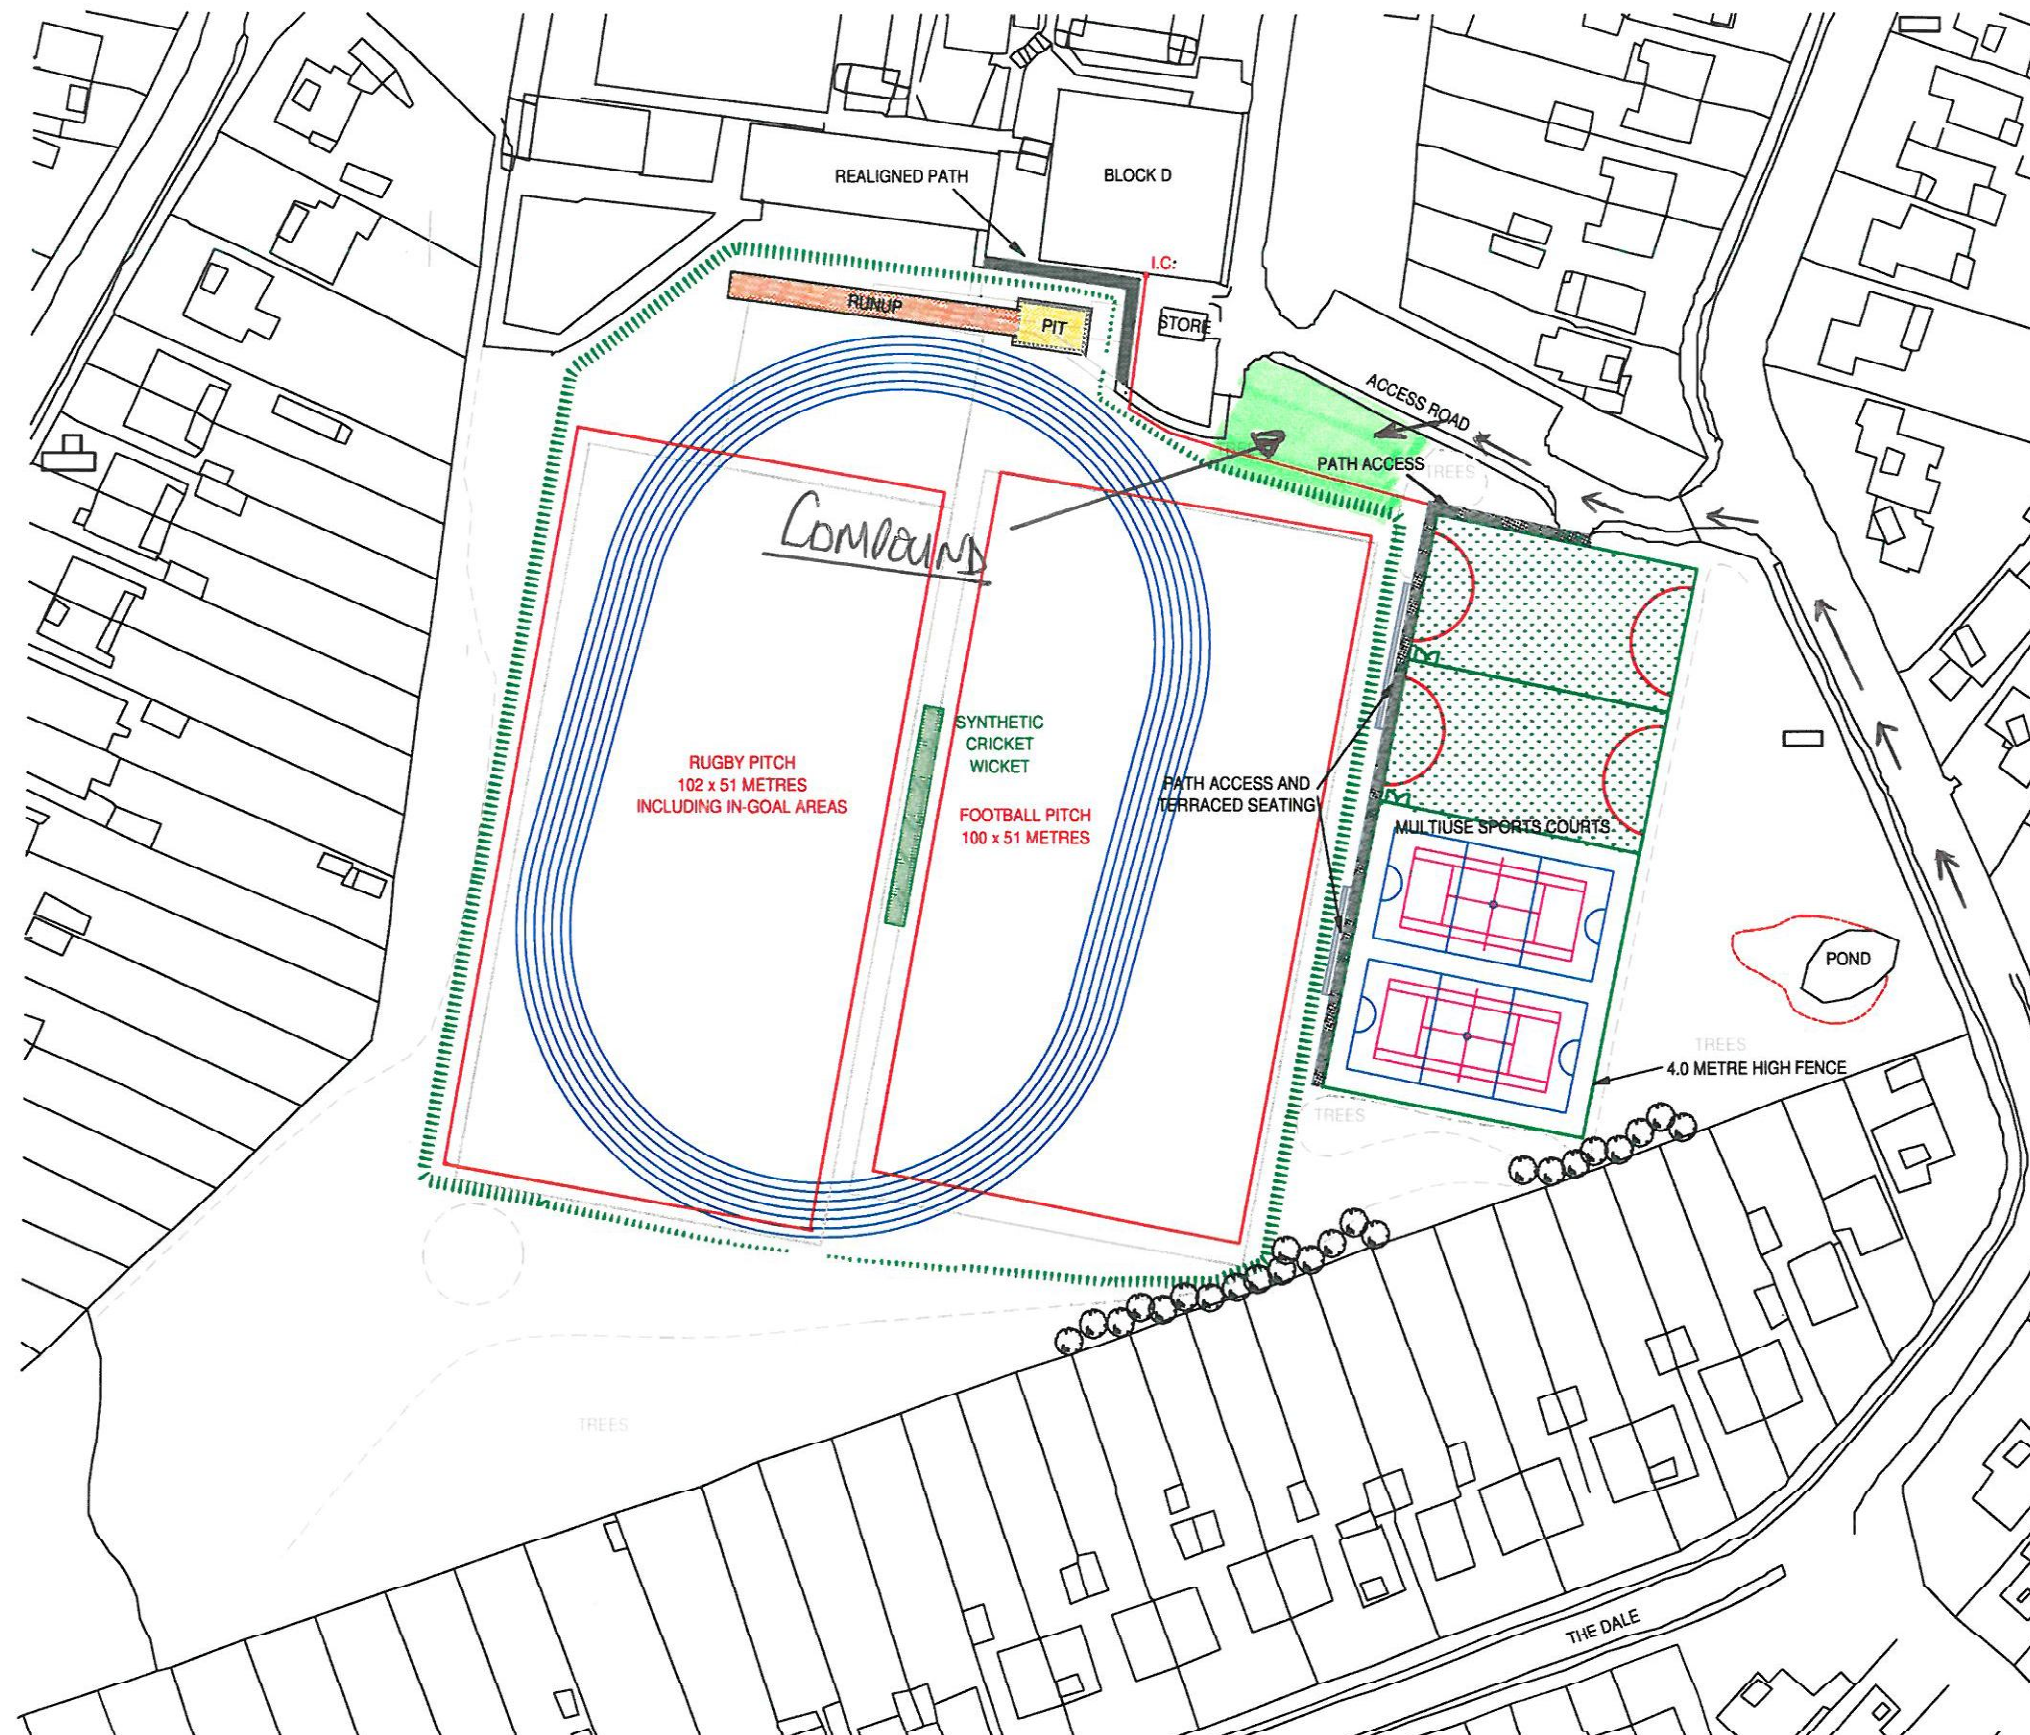

KEY

- EXTENT OF TREE CANOPY
- EXISTING PITCHES AND STRUCTURES
- NEW FOOTBALL AND RUGBY PITCHES
- 300M ATHLETICS TRACK
- MULTIUSE GAMES AREA FENCE
- NETBALL LINES
- TENNIS LINES
- 3G SYNTHETIC GRASS SURFACE
- SPECTATOR TERRACED SEATING
- CRICKET CARPET
- NEW MACADAM PATHS
- JUMPING PIT
- JUMPING PIT RUNUP
- JUMPING PIT PAVED SURROUND
- NEW EMBANKMENTS
- NEW PLANTING
- 100mm DUCT



PROPOSED DEVELOPMENT OF SPORTSFIELD AT PURBROOK PARK SCHOOL

PROPOSED SITE LAYOUT

Scale	Date	Drawing No.	Rev.
1:1000 @ A3	April 2014	PPS/03	E

Plan Prepared by:
Richard MacGregor
Sports Ground Design Limited
Sandhill Cottage
Huddersfield
York YO61 4PQ

Tel: 01347 819 536