


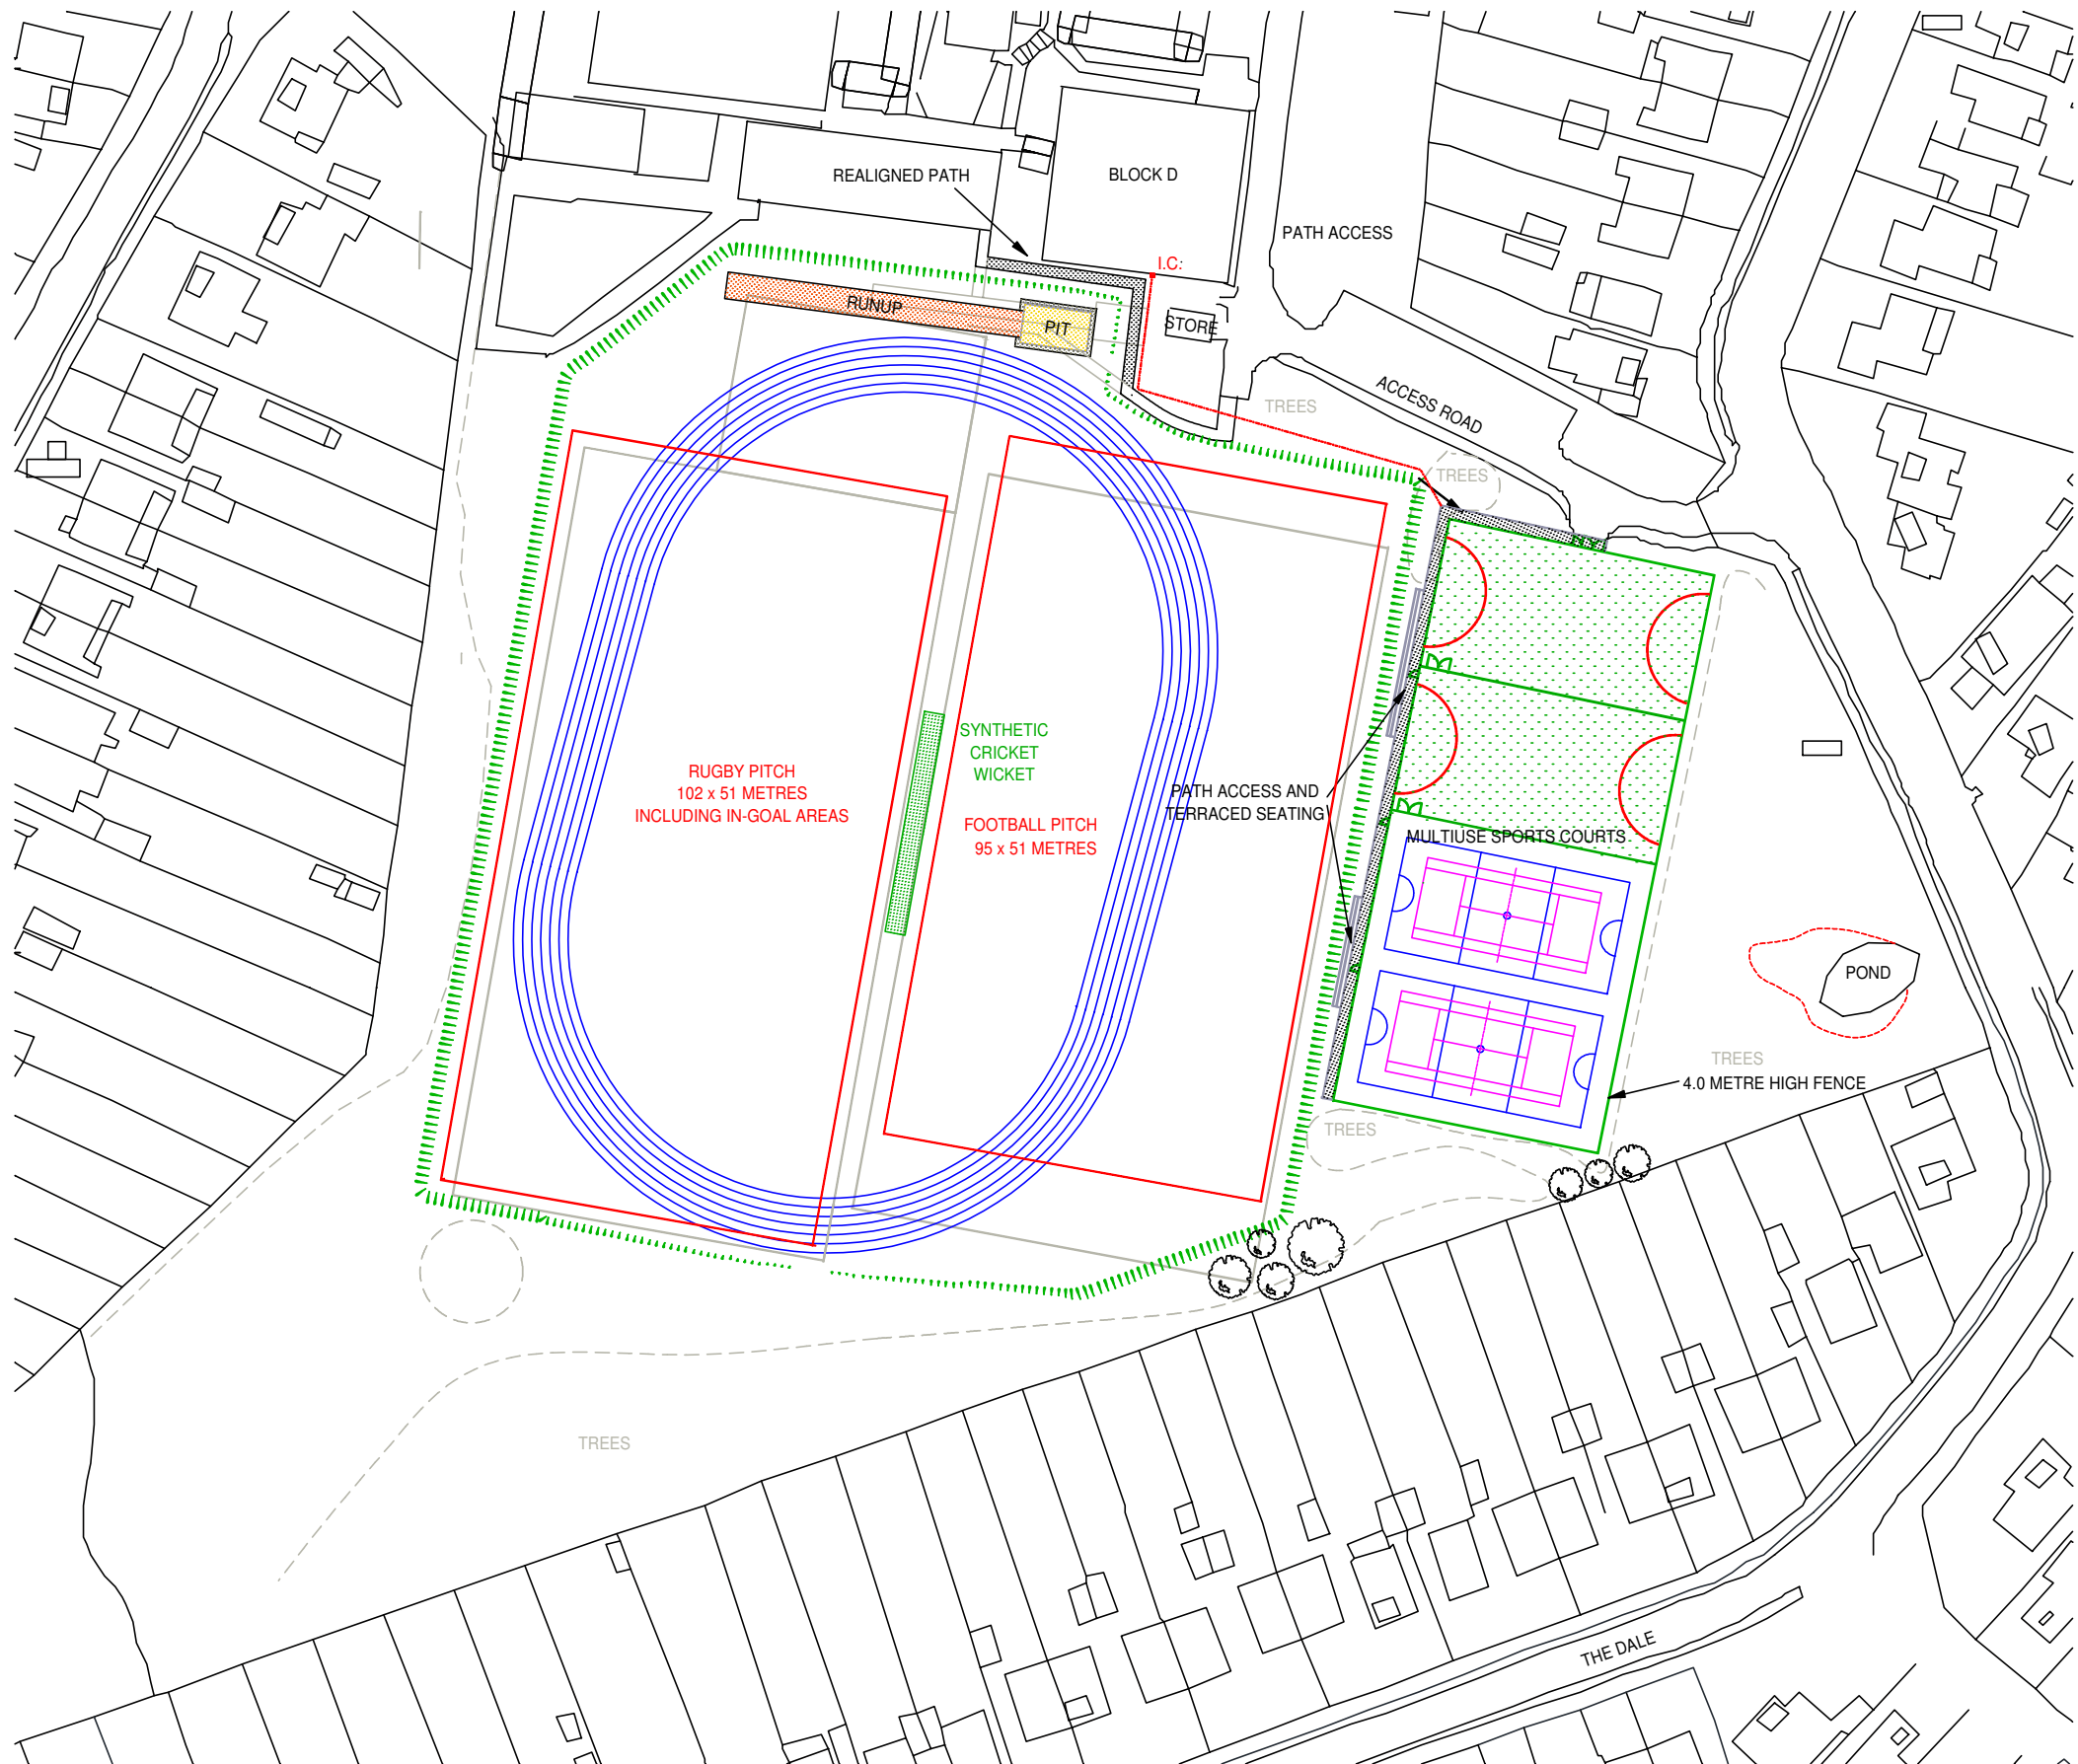

KEY

EXTENT OF TREE CANOPY	---
EXISTING PITCHES AND STRUCTURES	---
NEW FOOTBALL AND RUGBY PITCHES	---
300M ATHLETICS TRACK	---
MULTIUSE GAMES AREA FENCE	---
NETBALL LINES	---
TENNIS LINES	---
3G SYNTHETIC GRASS SURFACE	---
SPECTATOR TERRACED SEATING	---
CRICKET CARPET	---
NEW MACADAM PATHS	---
JUMPING PIT	---
JUMPING PIT RUNUP	---
JUMPING PIT PAVED SURROUND	---
NEW EMBANKMENTS	---
NEW PLANTING	---
100mm DUCT	---

PROPOSED DEVELOPMENT OF SPORTSFIELD
AT PURBROOK PARK SCHOOL

PROPOSED SITE LAYOUT

Scale	Date	Drawing No.	Rev.
1:1000 @ A3	July 2013	PPS/03	G

Plan Prepared by:
Richard MacGregor
Sports Ground Design Limited
Sandhill Cottage
Hushwaite
York YO61 4PQ

Tel: 01347 868 536

