


REV:	DATE:	AMENDMENTS:	DRAWN:	CHECKED:
#	24.04.14			

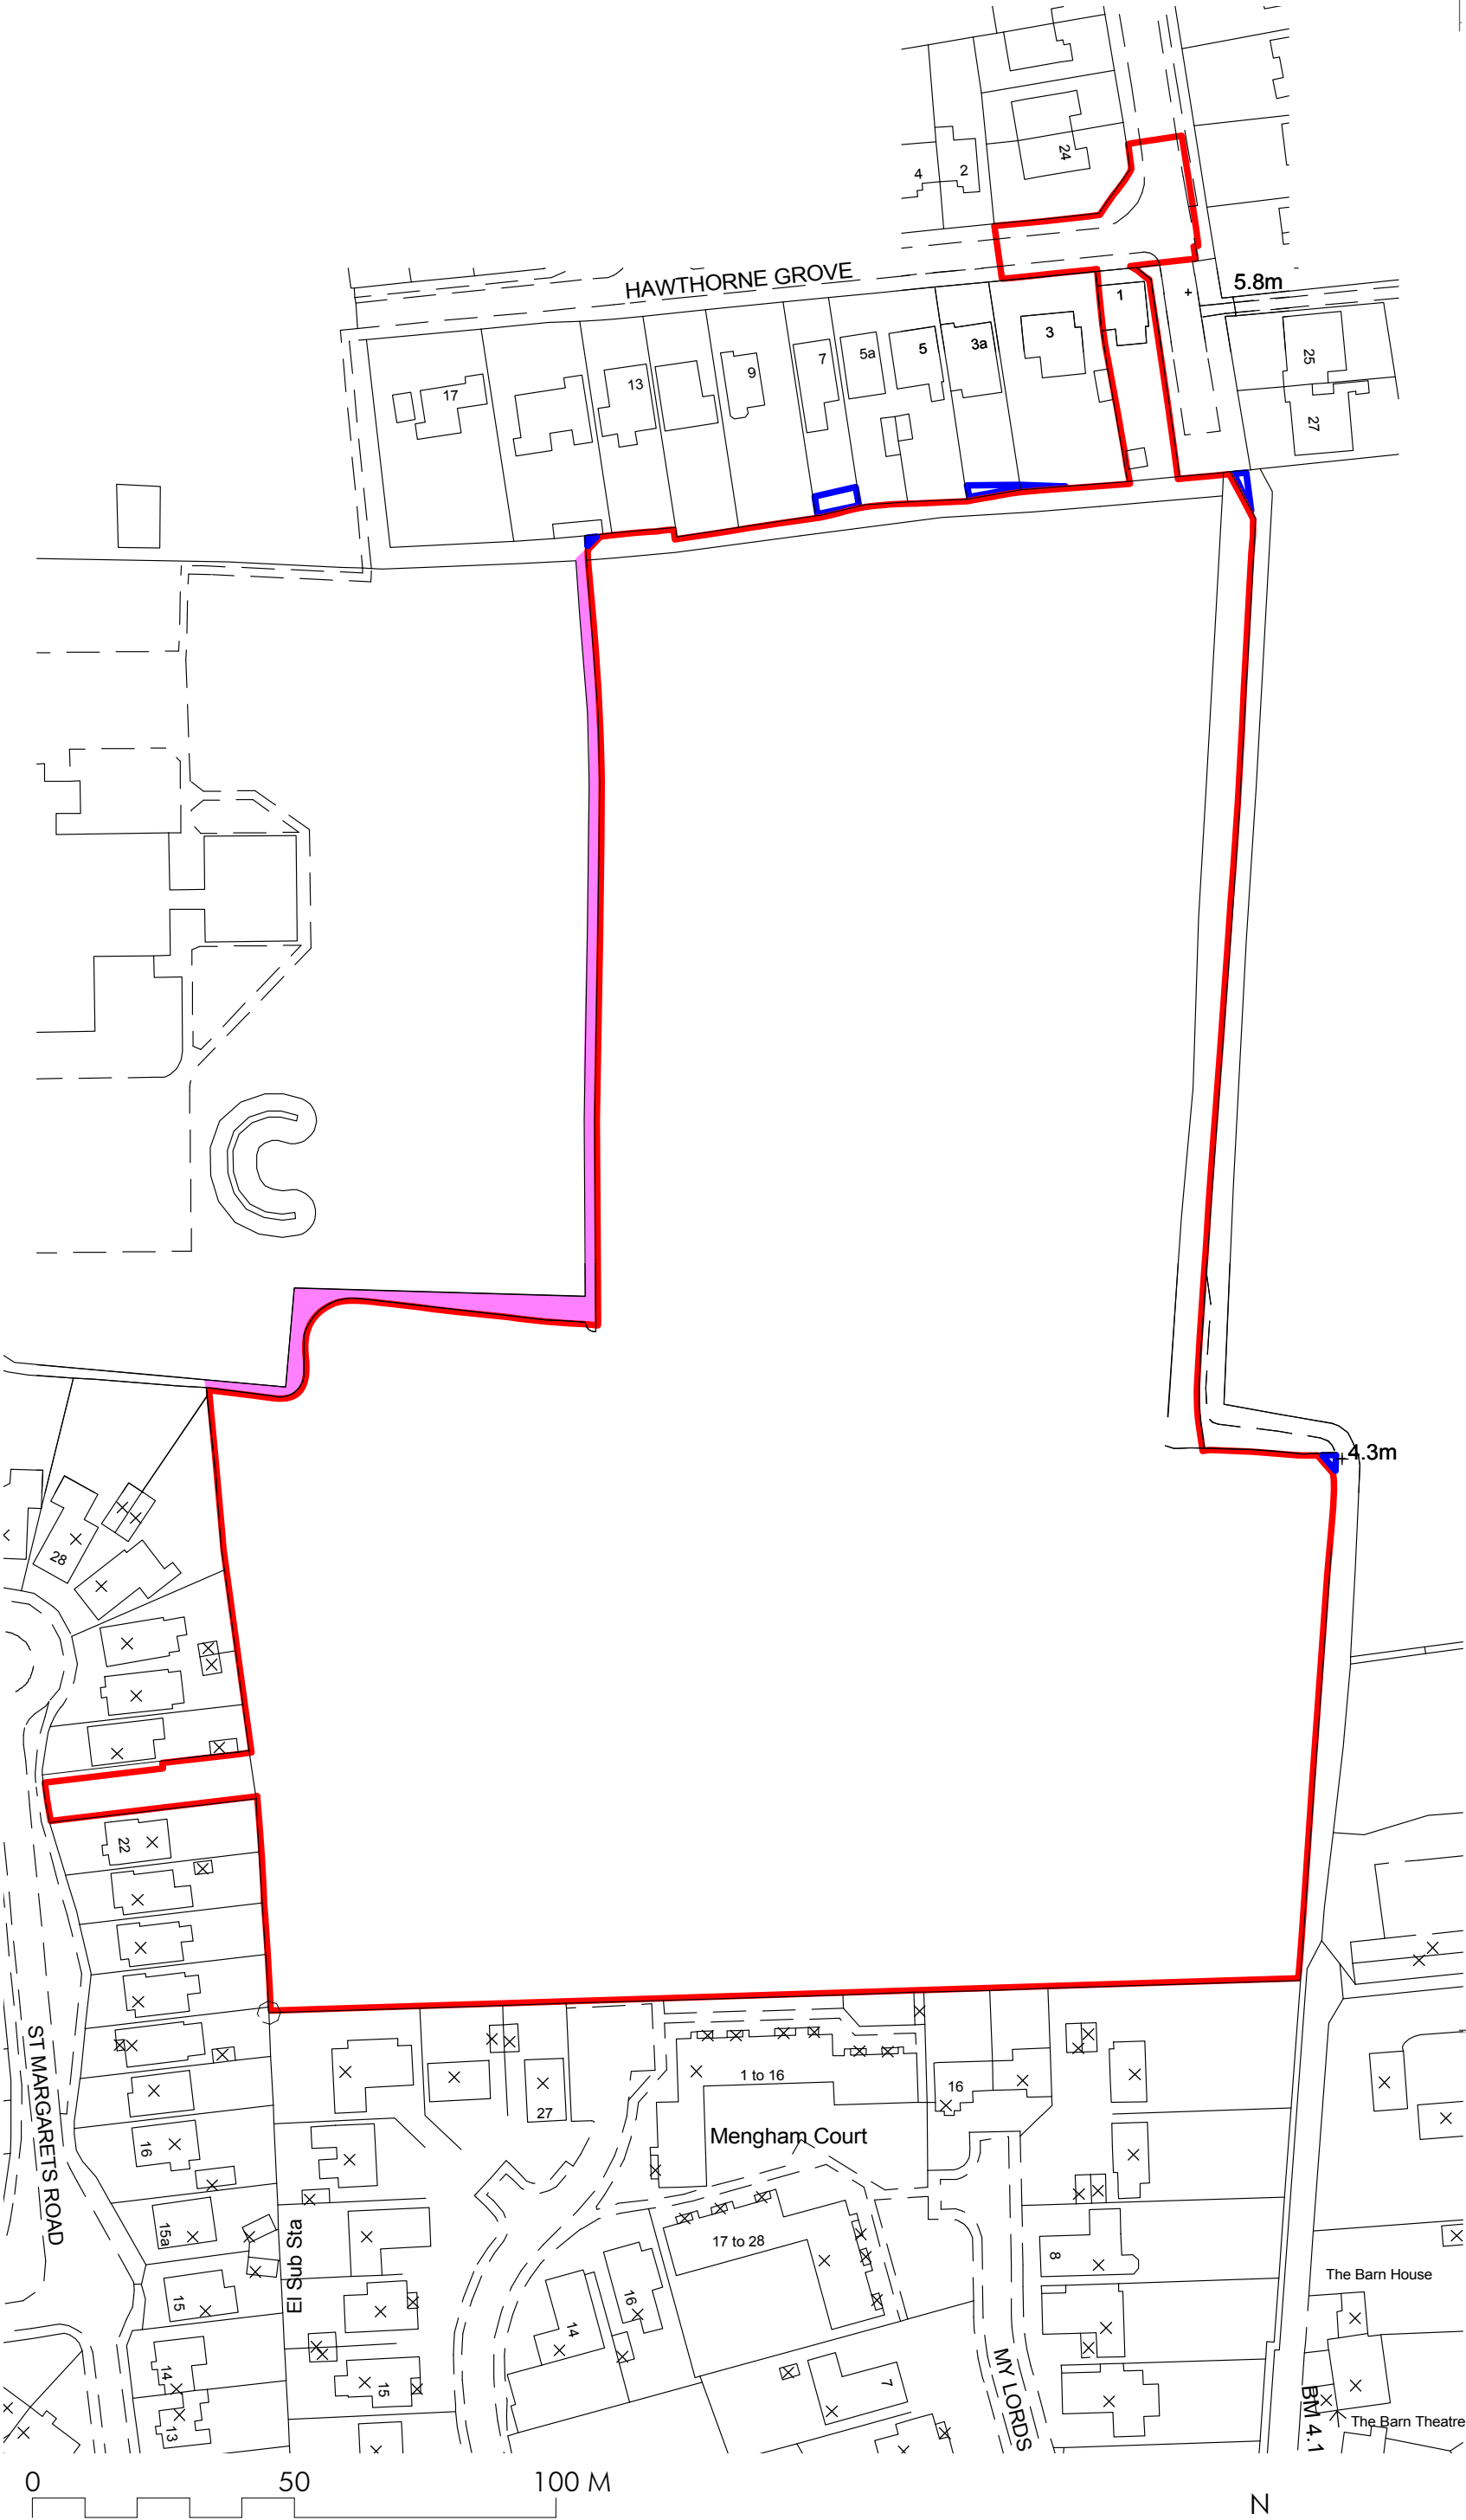

-  Site Application Boundary
-  Land also owned by Applicant
-  Public footpath outside Applicant's ownership

Halyards Bellway

CLIENT:
Bellway Homes Ltd

PROJECT:
**Halyards,
Land North of Goldring Close
Hayling Island.**

DRAWING:
Location Plan

SCALE: **1:1250@ A3** DWG NO: **1543 P 01**

DATE: **24.04.14** REV: **#**

