


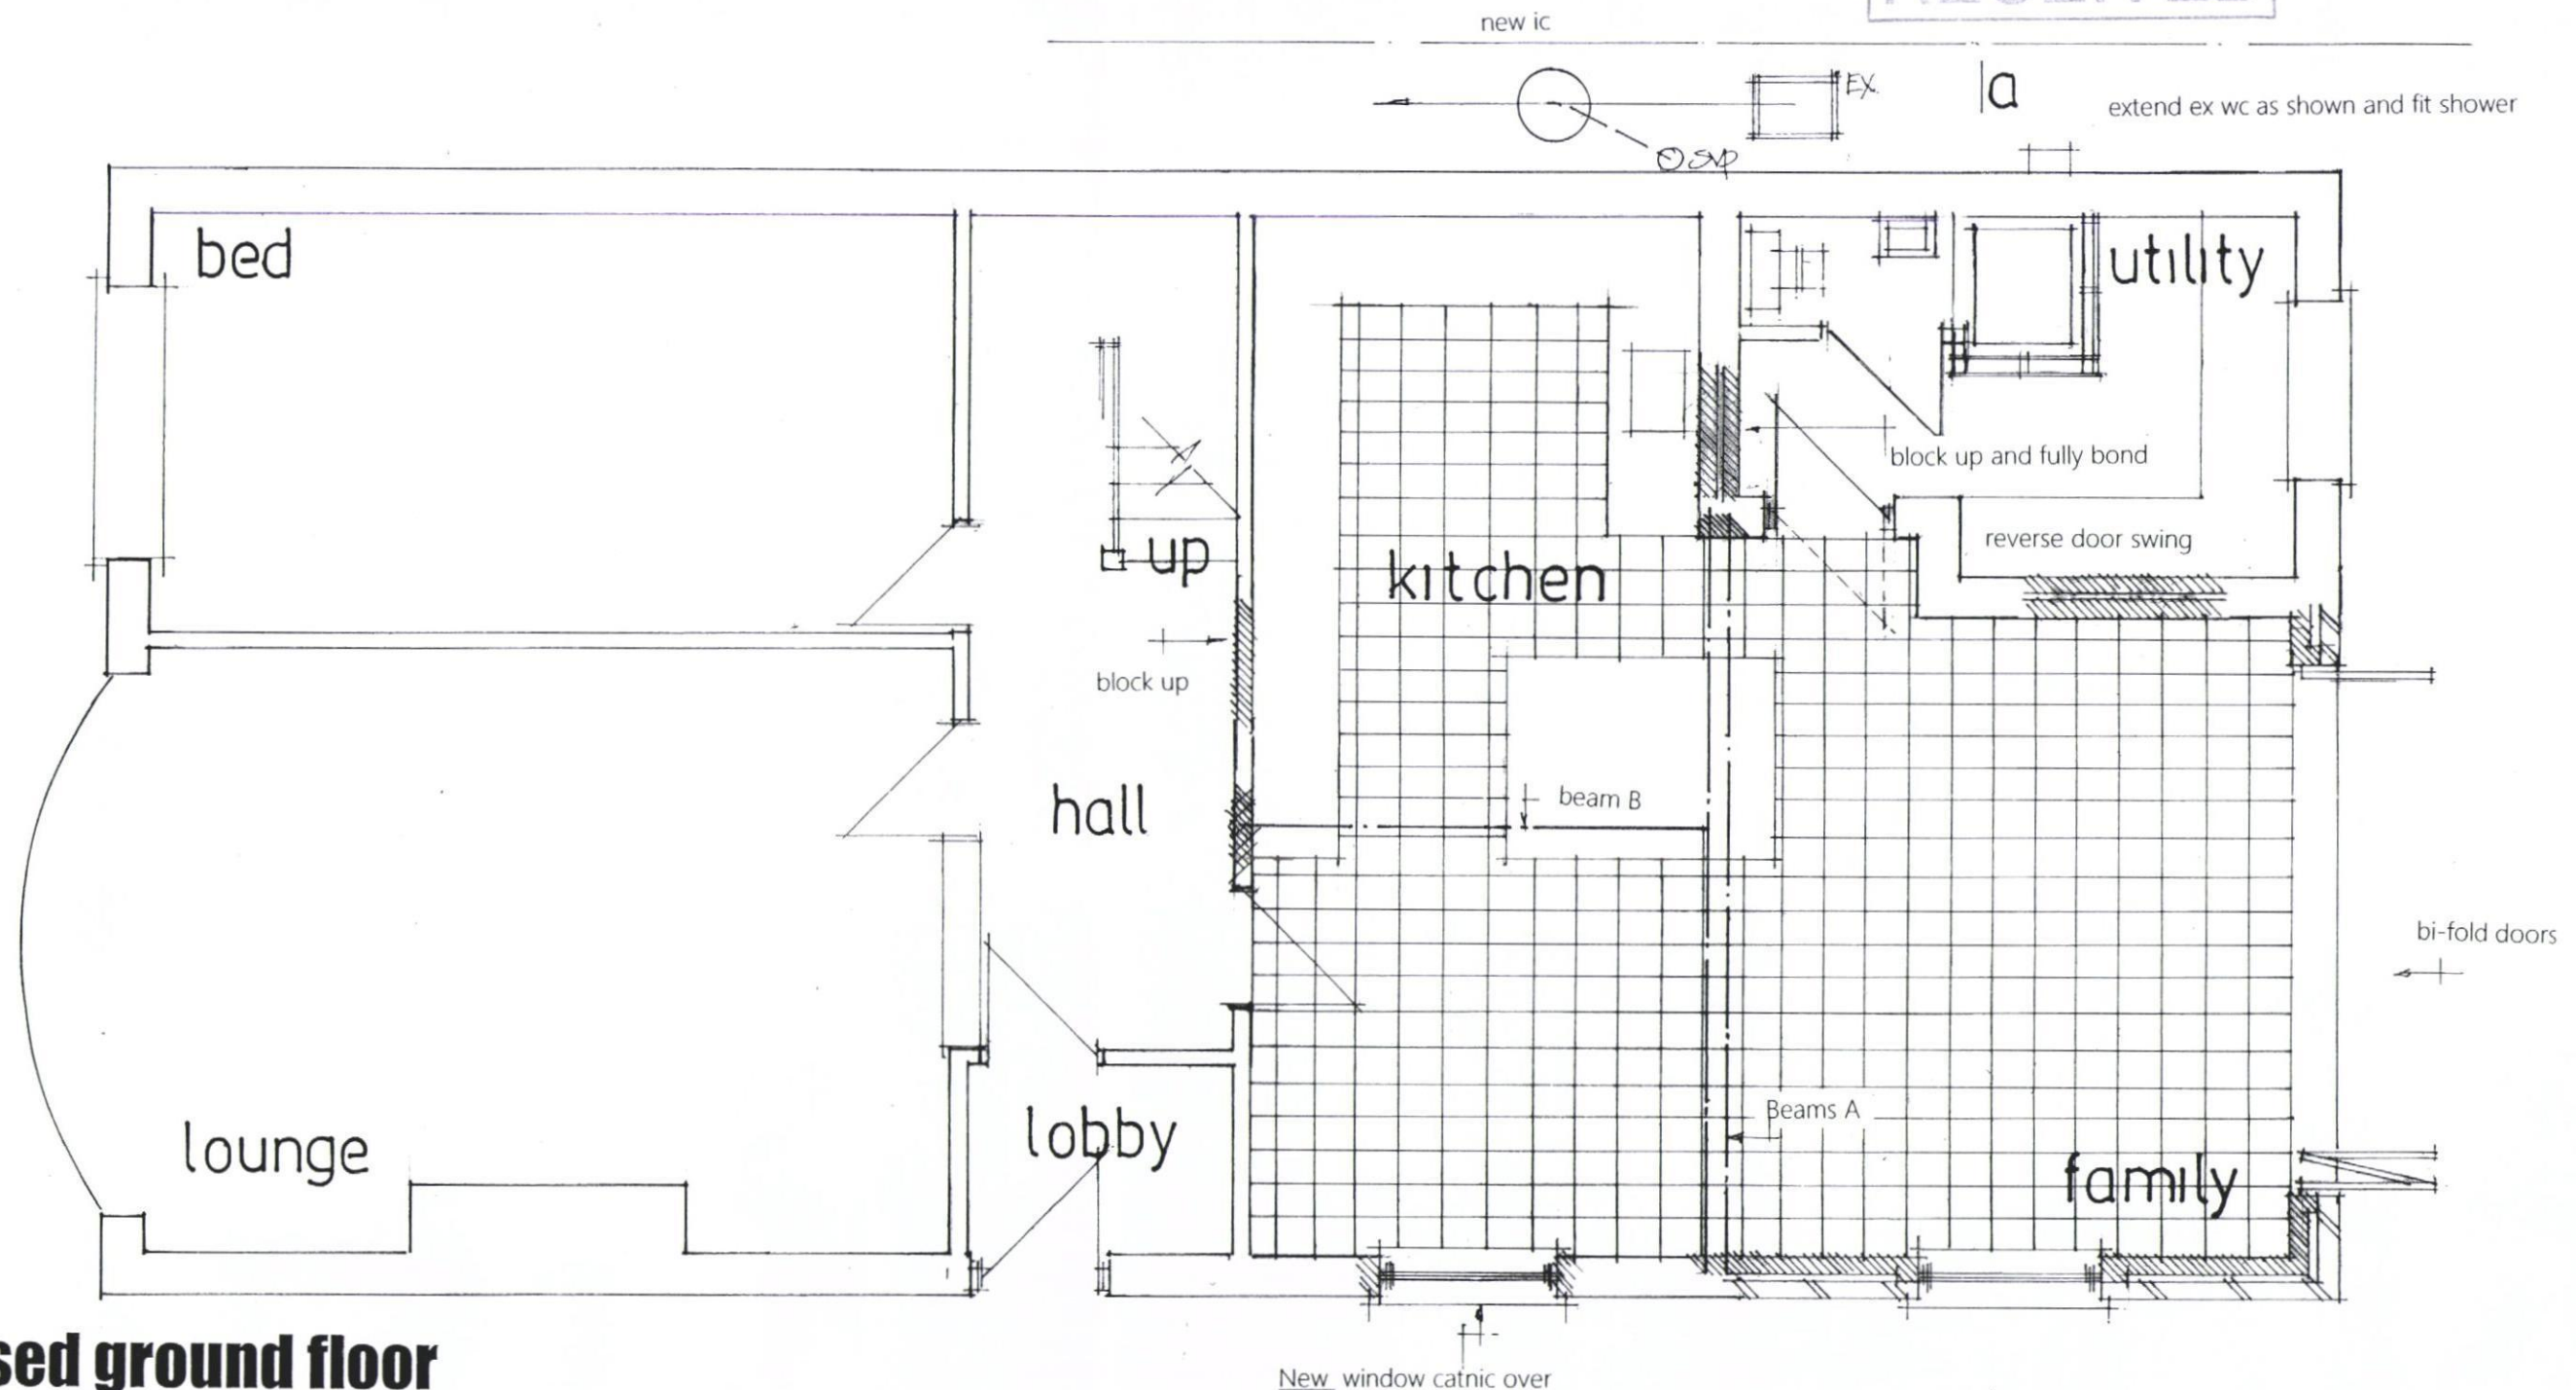

**proposed ground floor**

date march 2014  
scale 1:50

**PROPOSED TWO STOREY REAR ADDITION  
22, TOURNERBURY LANE, HAYLING ISLAND, HANTS.  
FOR MR & MRS V. SEDDON.**

PETER J. WALKER MRICS  
CHARTERED SURVEYOR  
182 SEAFRONT, HAYLING ISLAND, HANTS  
PO11 9AN  
TEL 02392467571