



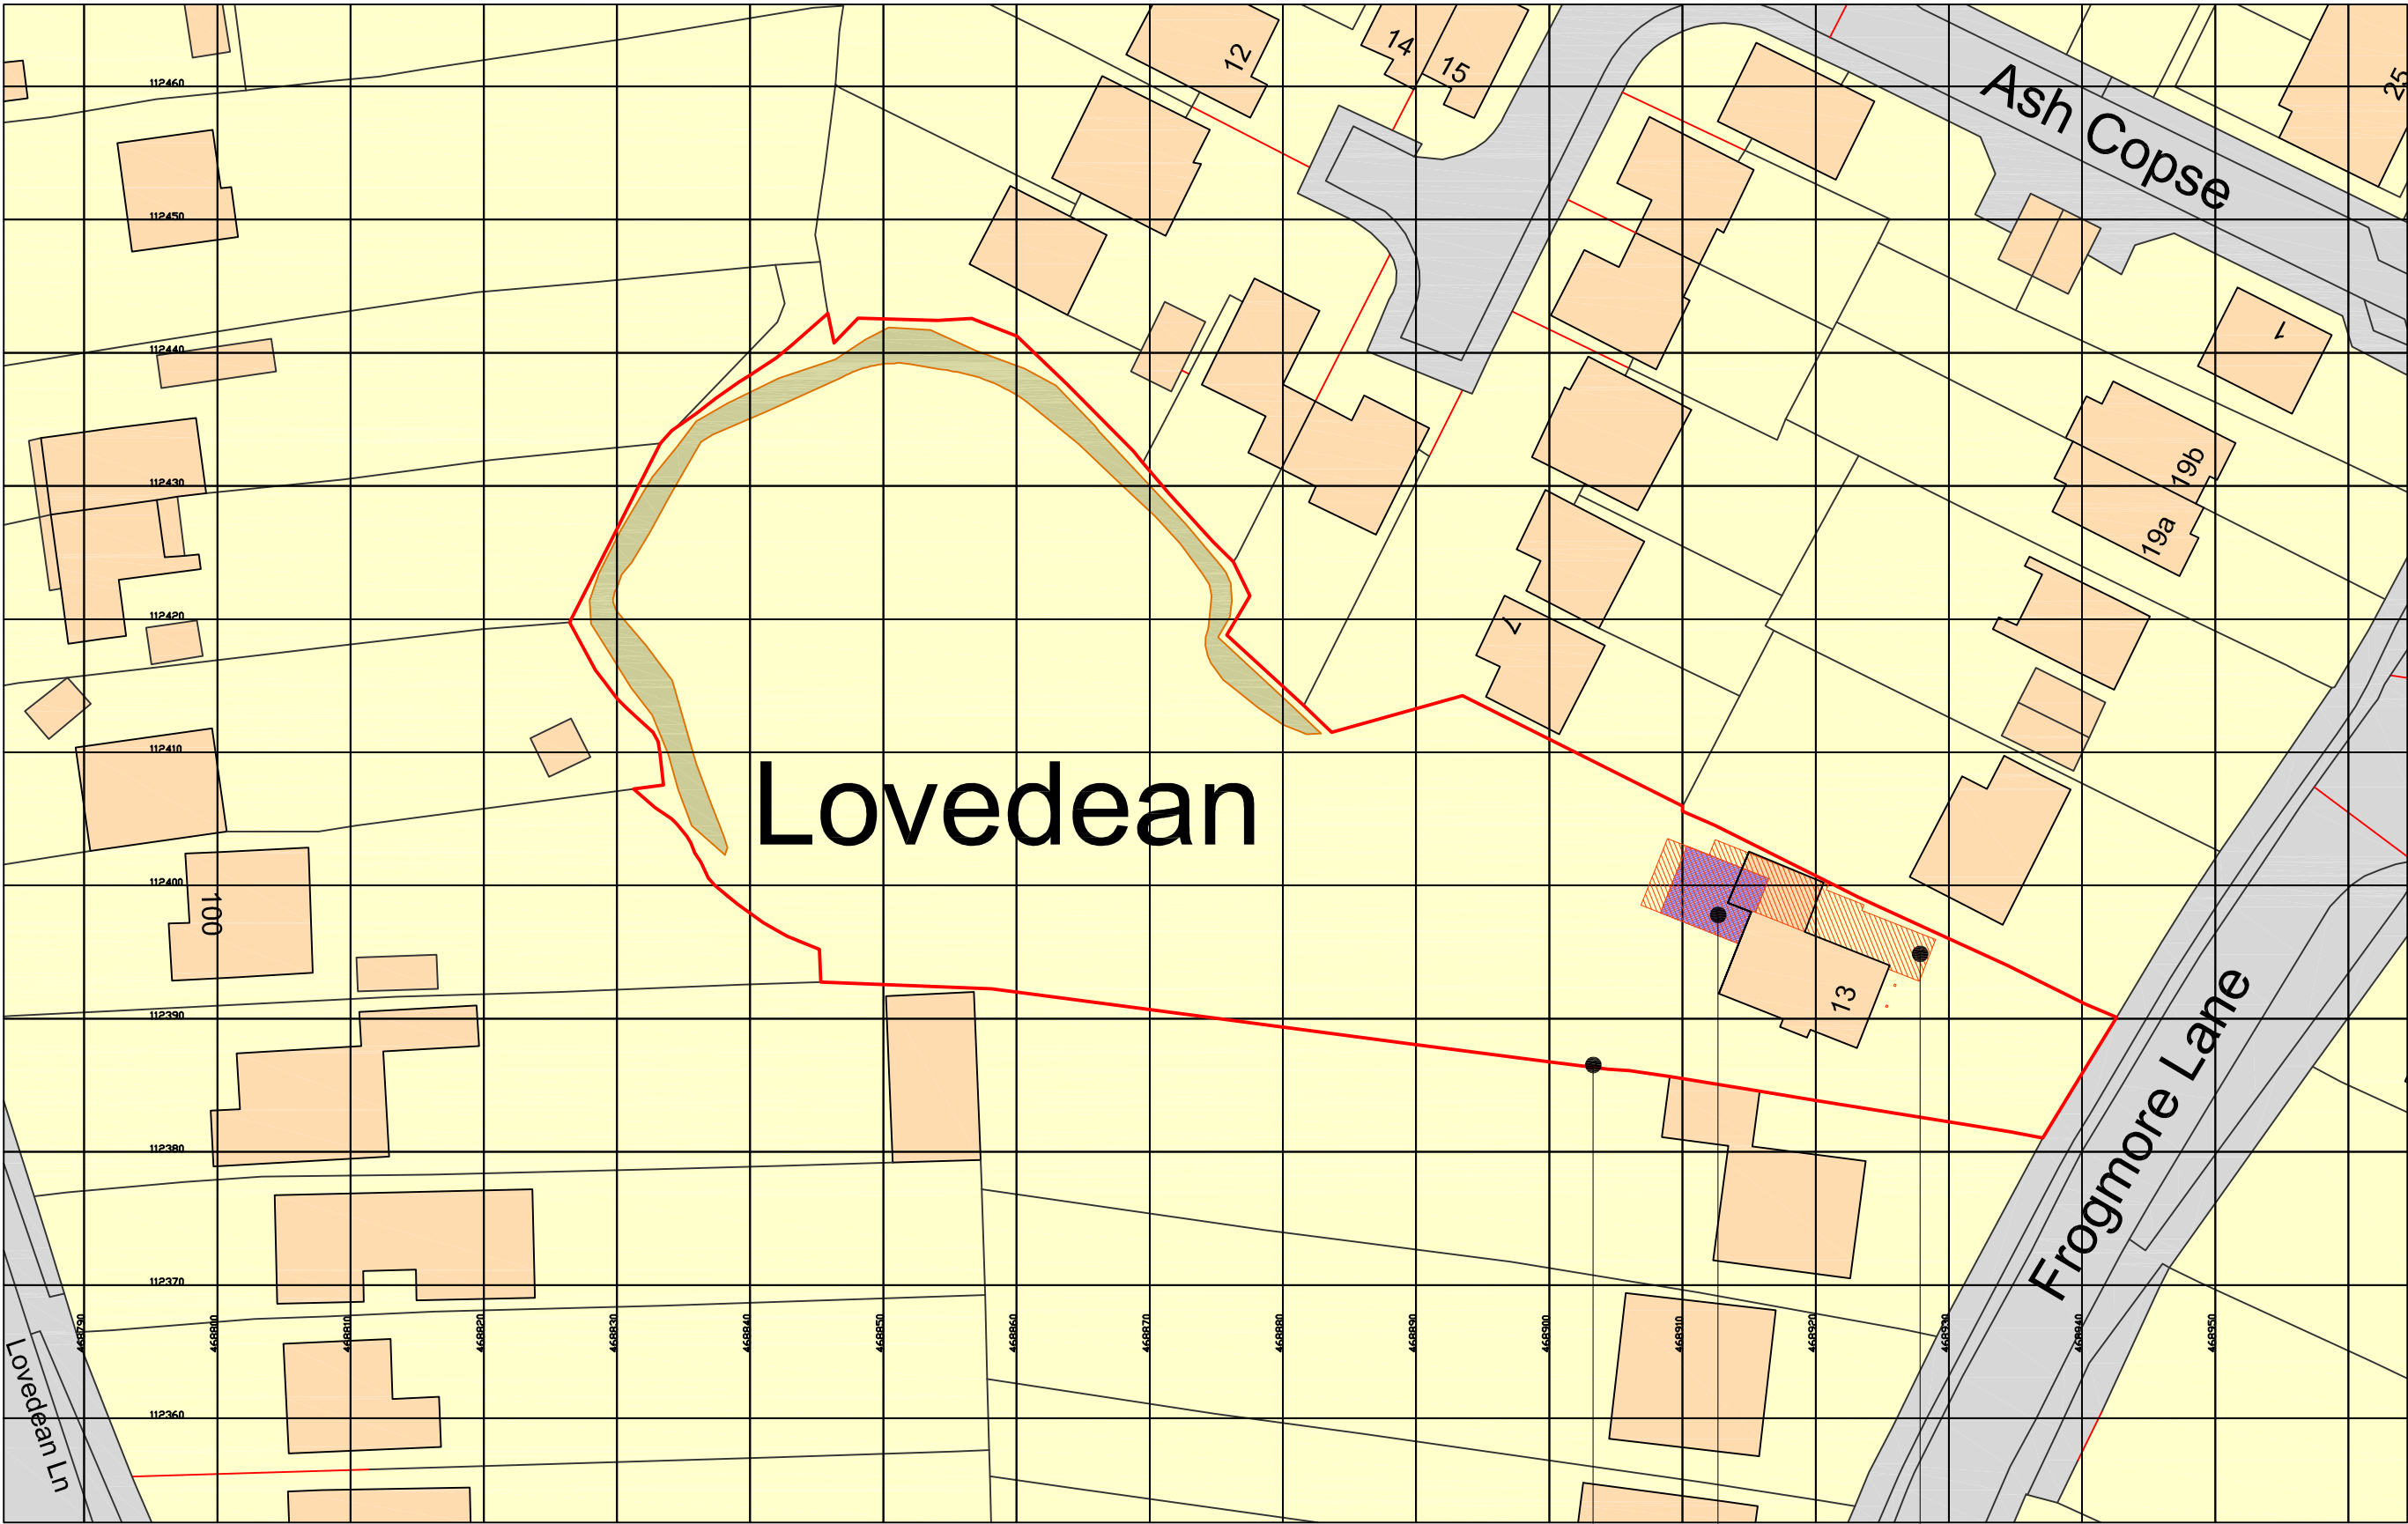

Ordnance Survey, (c) Crown Copyright 2014. All rights reserved. Licence number 100022432



block plan scale 1:500

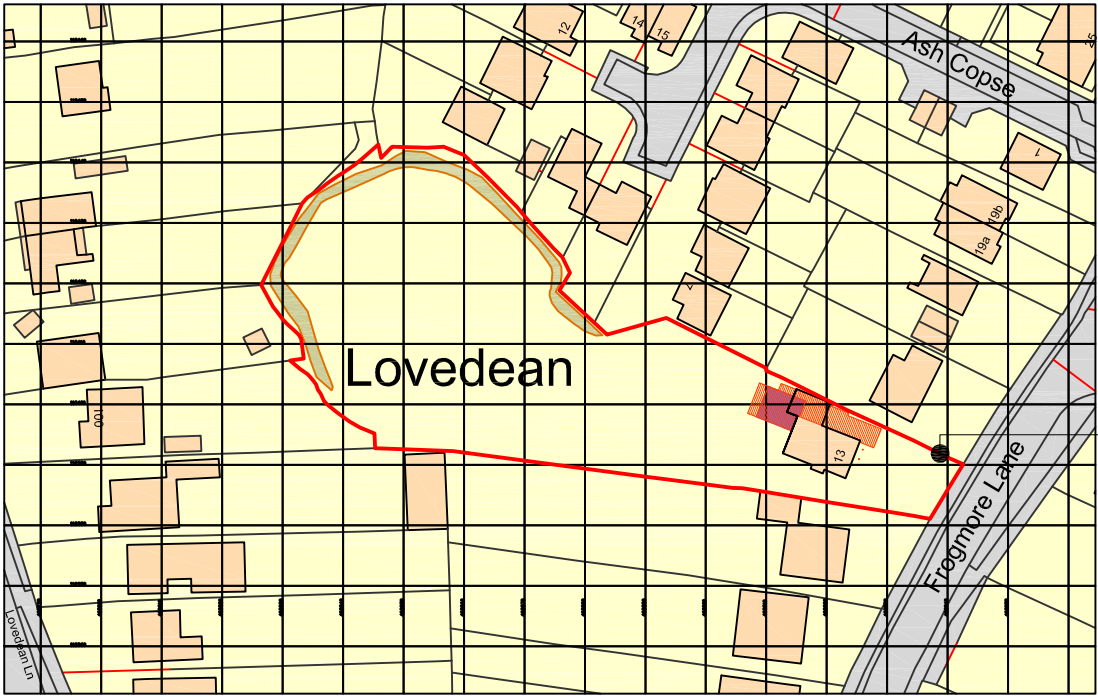

Ordnance Survey, (c) Crown Copyright 2014. All rights reserved. Licence number 100022432

location plan scale 1:1250

- proposed single storey rear, side and front extensions following removal of garage (red hatch)
- proposed two storey rear extension (purple hatch)
- '13 Frogmore Lane', Waterloooville - 'Application site' (red outline)

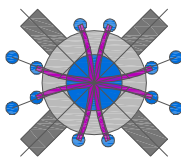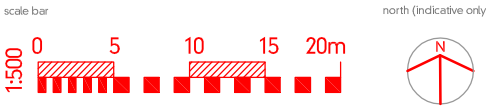

The Steven Barlow Partnership
81 Manor Road Kingston Portsmouth Hampshire PO1 5LB United Kingdom
[+44\(0\)800 756 9776](tel:+4408007569776) info@tsbp-architecture.co.uk www.tsbp-architecture.co.uk
Chartered Institute of Architectural Technologists Registered Practice
Principal: Steven V. Barlow NCQT

disclaimer
This drawing is protected by copyright of THE STEVEN BARLOW PARTNERSHIP under The Copyright, Designs and Patents Act 1988 and the reproduction or use in any form without prior written consent from THE STEVEN BARLOW PARTNERSHIP will be an infringement of copyright.
Only the original drawing should be relied on. Plans are liable to distortion in transmission to the web. Do not scale off this drawing in any event except for planning application purposes. Figure dimensions must be used if in doubt contact THE STEVEN BARLOW PARTNERSHIP.
Contractor to check and verify all levels, datum's and dimensions on site and shall report any discrepancies or omissions to THE STEVEN BARLOW PARTNERSHIP prior to commencement of work and during construction phase. This drawing is to be read and understood in conjunction with structural, mechanical, electrical and/or any other consultant's documentation as may be applicable to the project prior to the commencement of work and it's duration.
This drawing including notes has been prepared and produced for the client named for the project detailed and solely for the purposes indicated and is not intended for use by any other person or for any other purpose.

client				
Mr. and Mrs. Smith.				
project				
Proposed extension and associated alterations, 13 Frogmore Lane, Waterloooville, Hampshire. PO8 9QN.				
drawing title				
Block and Location Plans				
date				
21 MAY 2014				
scale				
1:500/1:1250 A2				
revision/s				
drawing number				
D.0434.004				

© THE STEVEN BARLOW PARTNERSHIP (UK) 2014

TSBP architecture

planning