



RECEIVED
19 AUG 2014
HBC Development Control

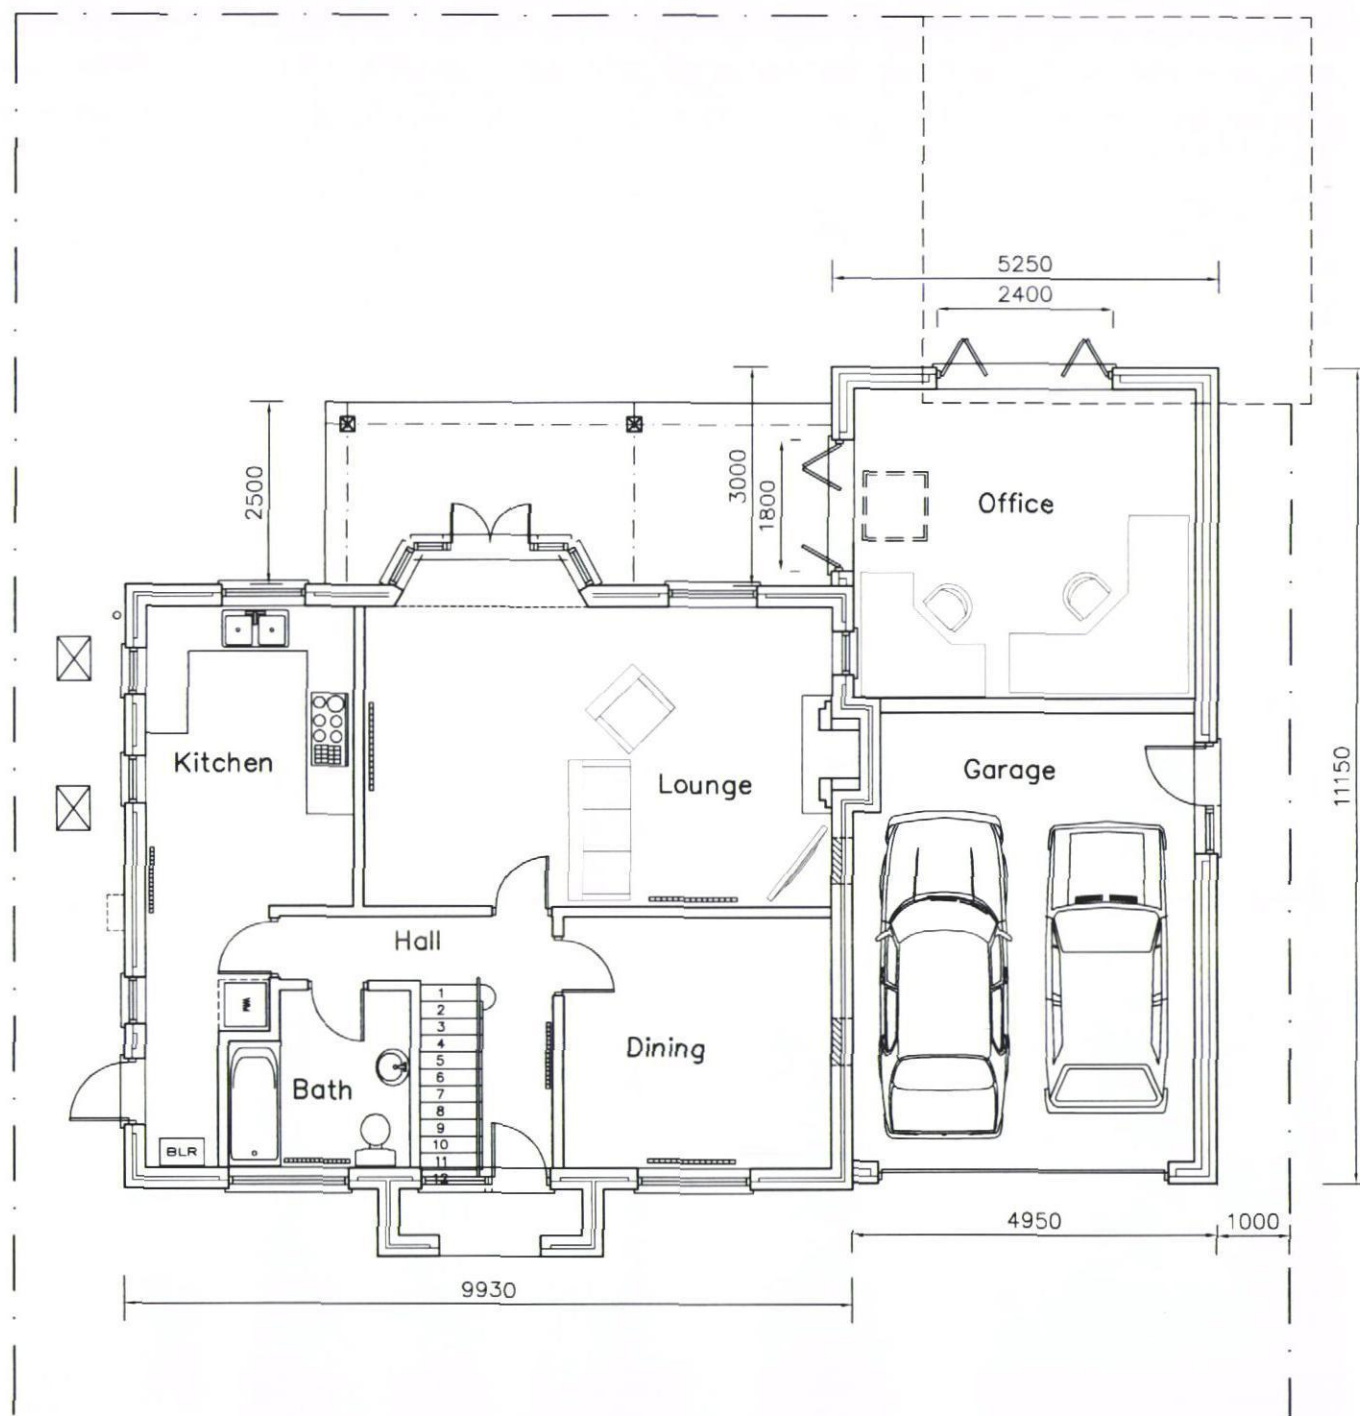

⊠ GROUND

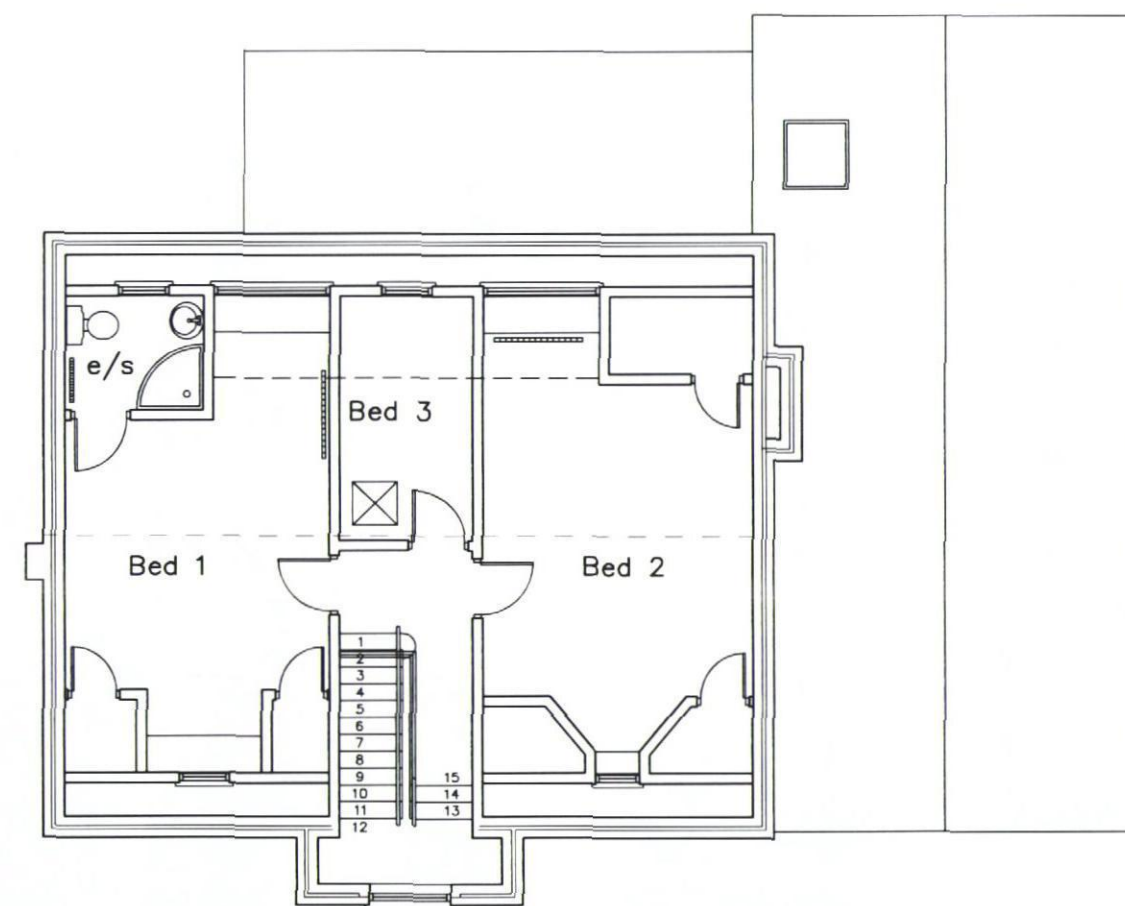

FIRST

3 Bacon Lane
Hayling Island
PO11 0DN

PROPOSED PLANS

Revisions
A. Door revisions.06/08/14
B.
C.

Martin Critchley
Chartered Architect
7 North Street
Havant, Hampshire, PO9 1PW
023 92 474 919
critchleyarchitect@hotmail.com

Scale A3 = 1:100
Drawn MHC/JHL/KML
Date 29/07/14

metres

10

20

30

1342-331 A