



SUPERSEDED

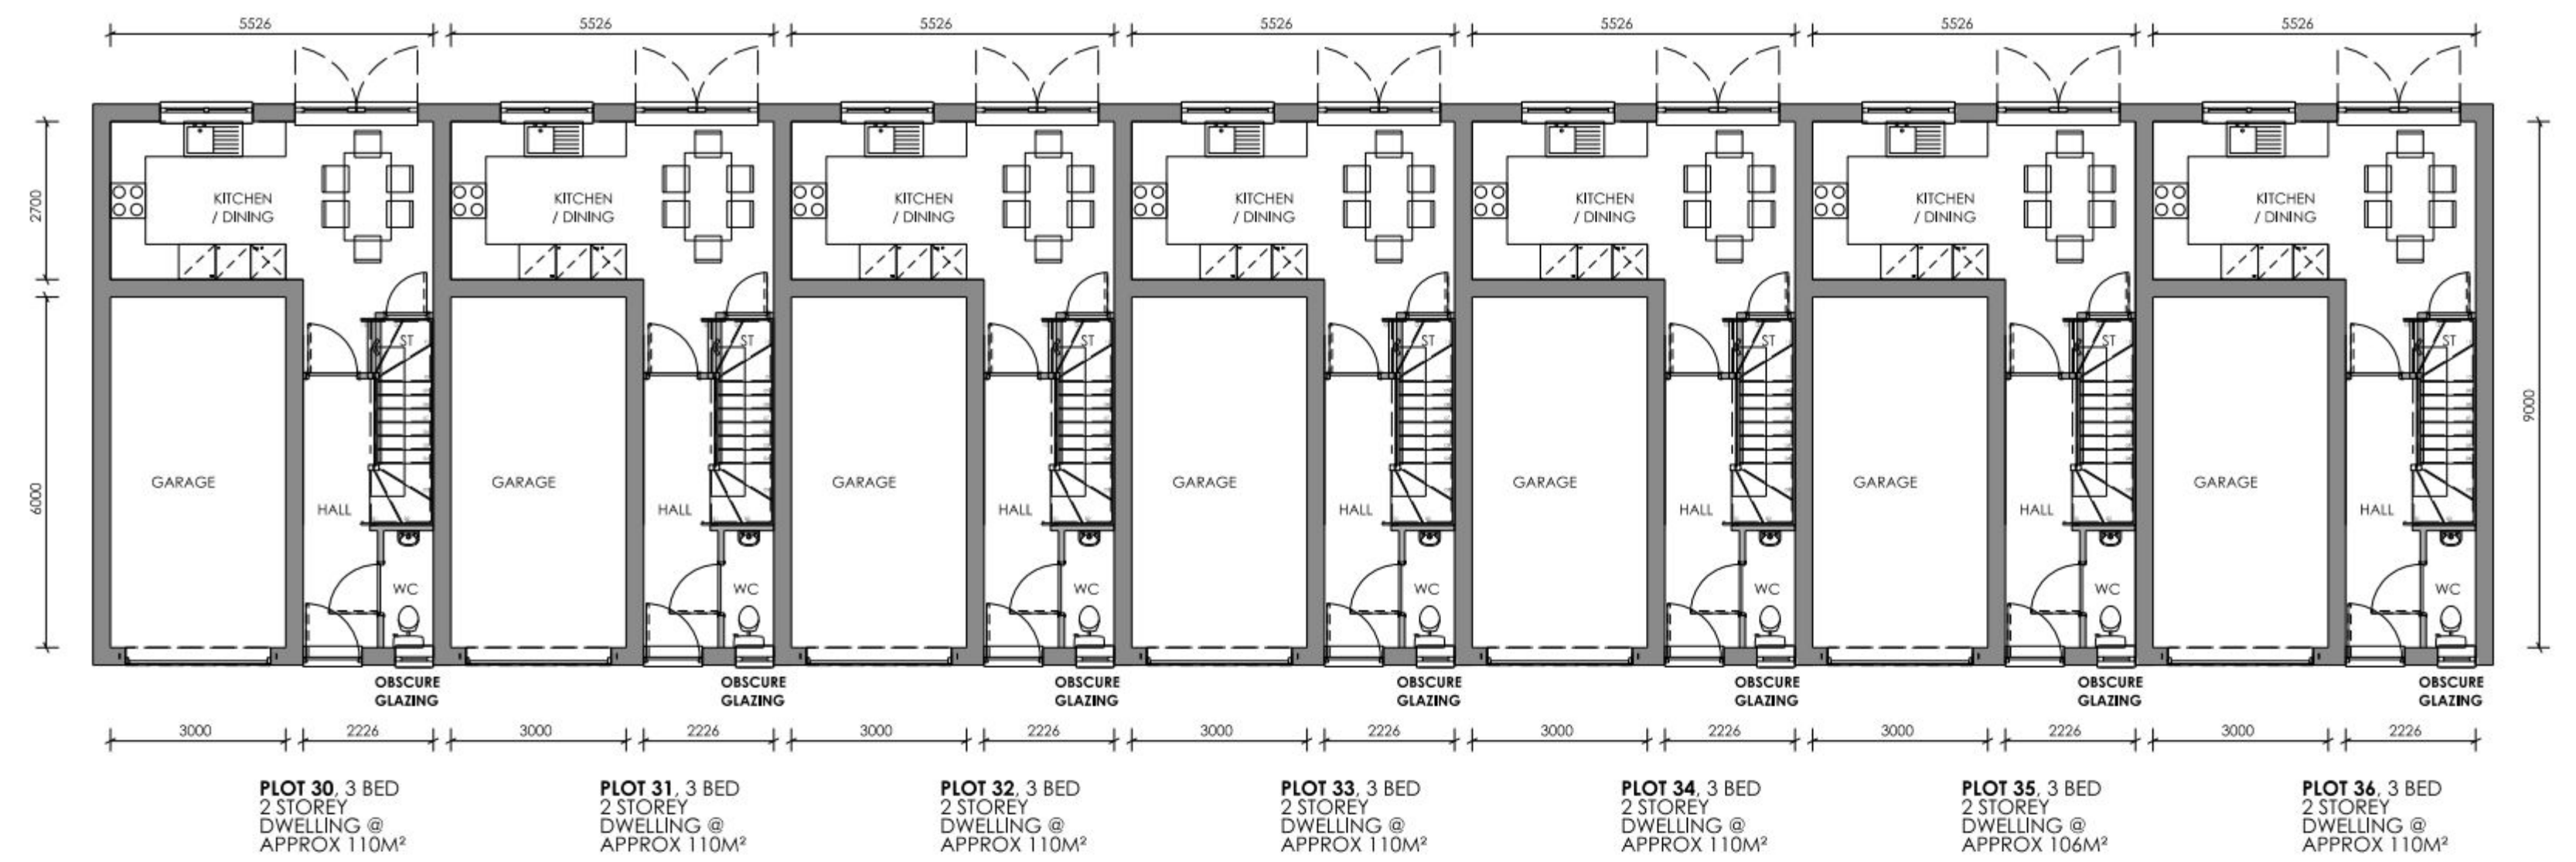


GROUND FLOOR PLAN
1:100 SCALE @ A1




FIRST FLOOR PLAN

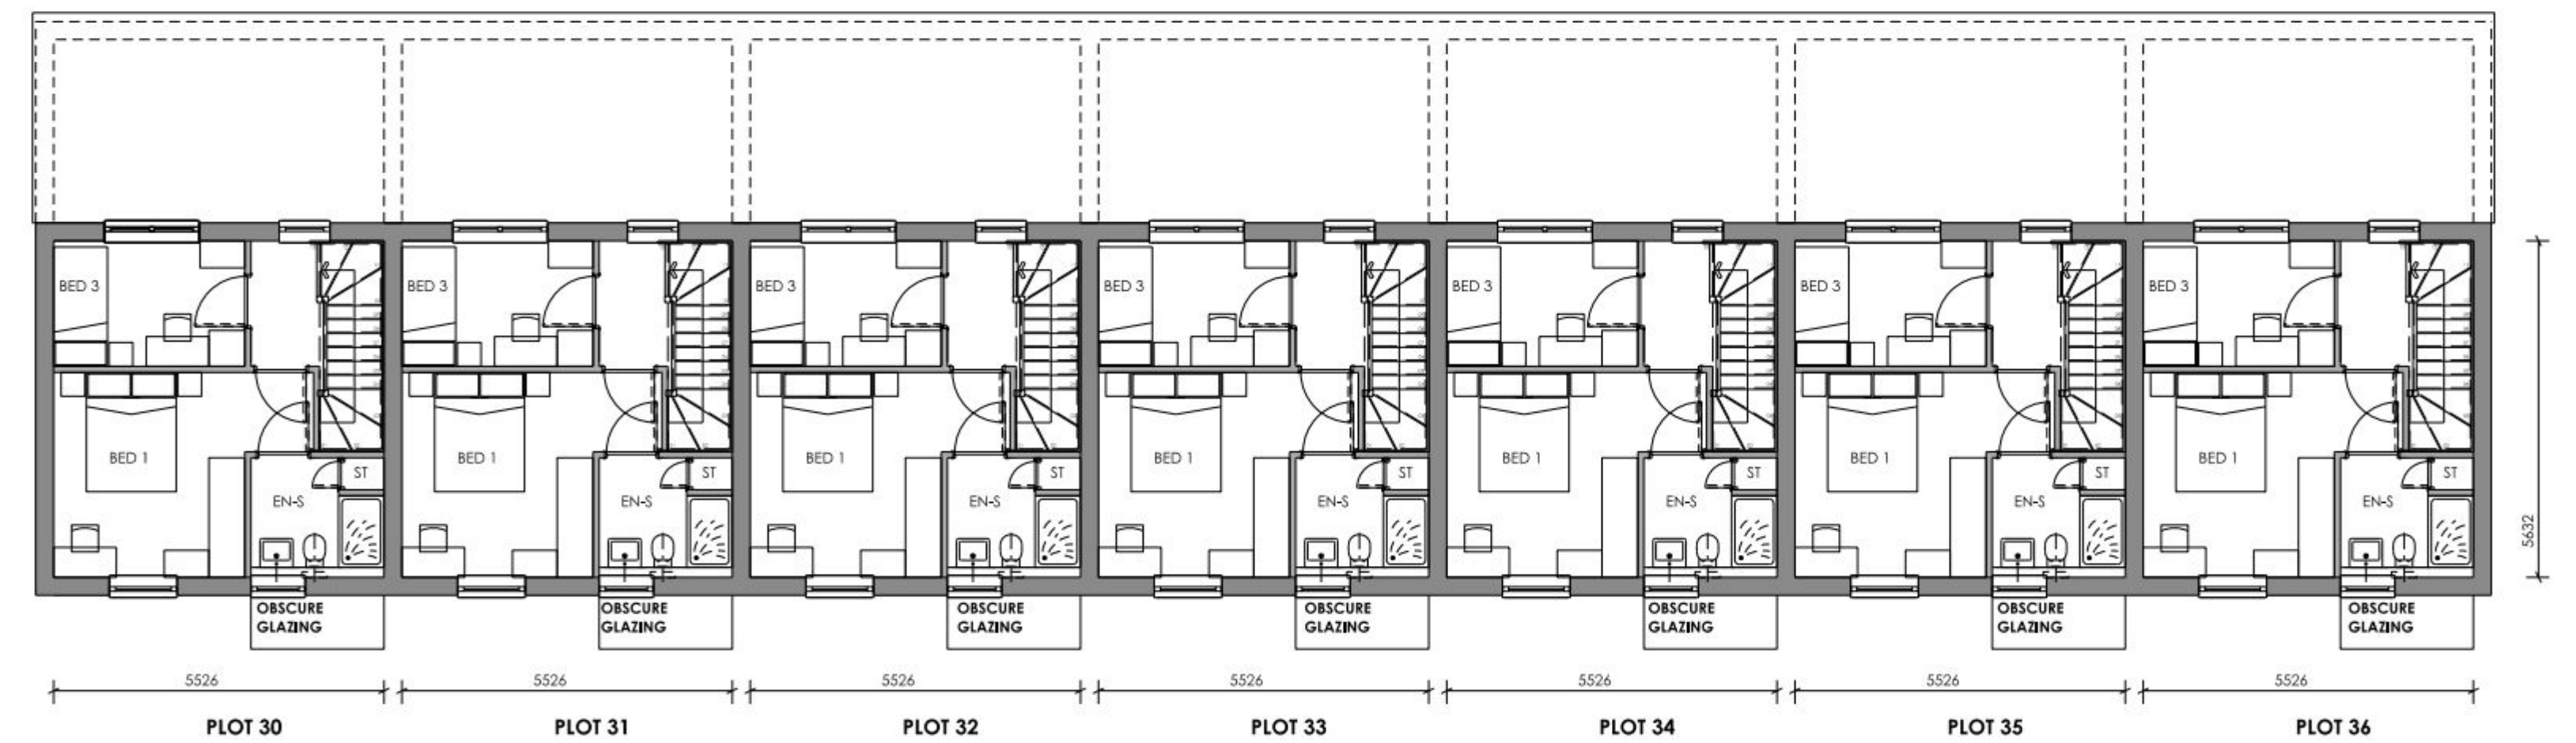

SECOND FLOOR PLAN

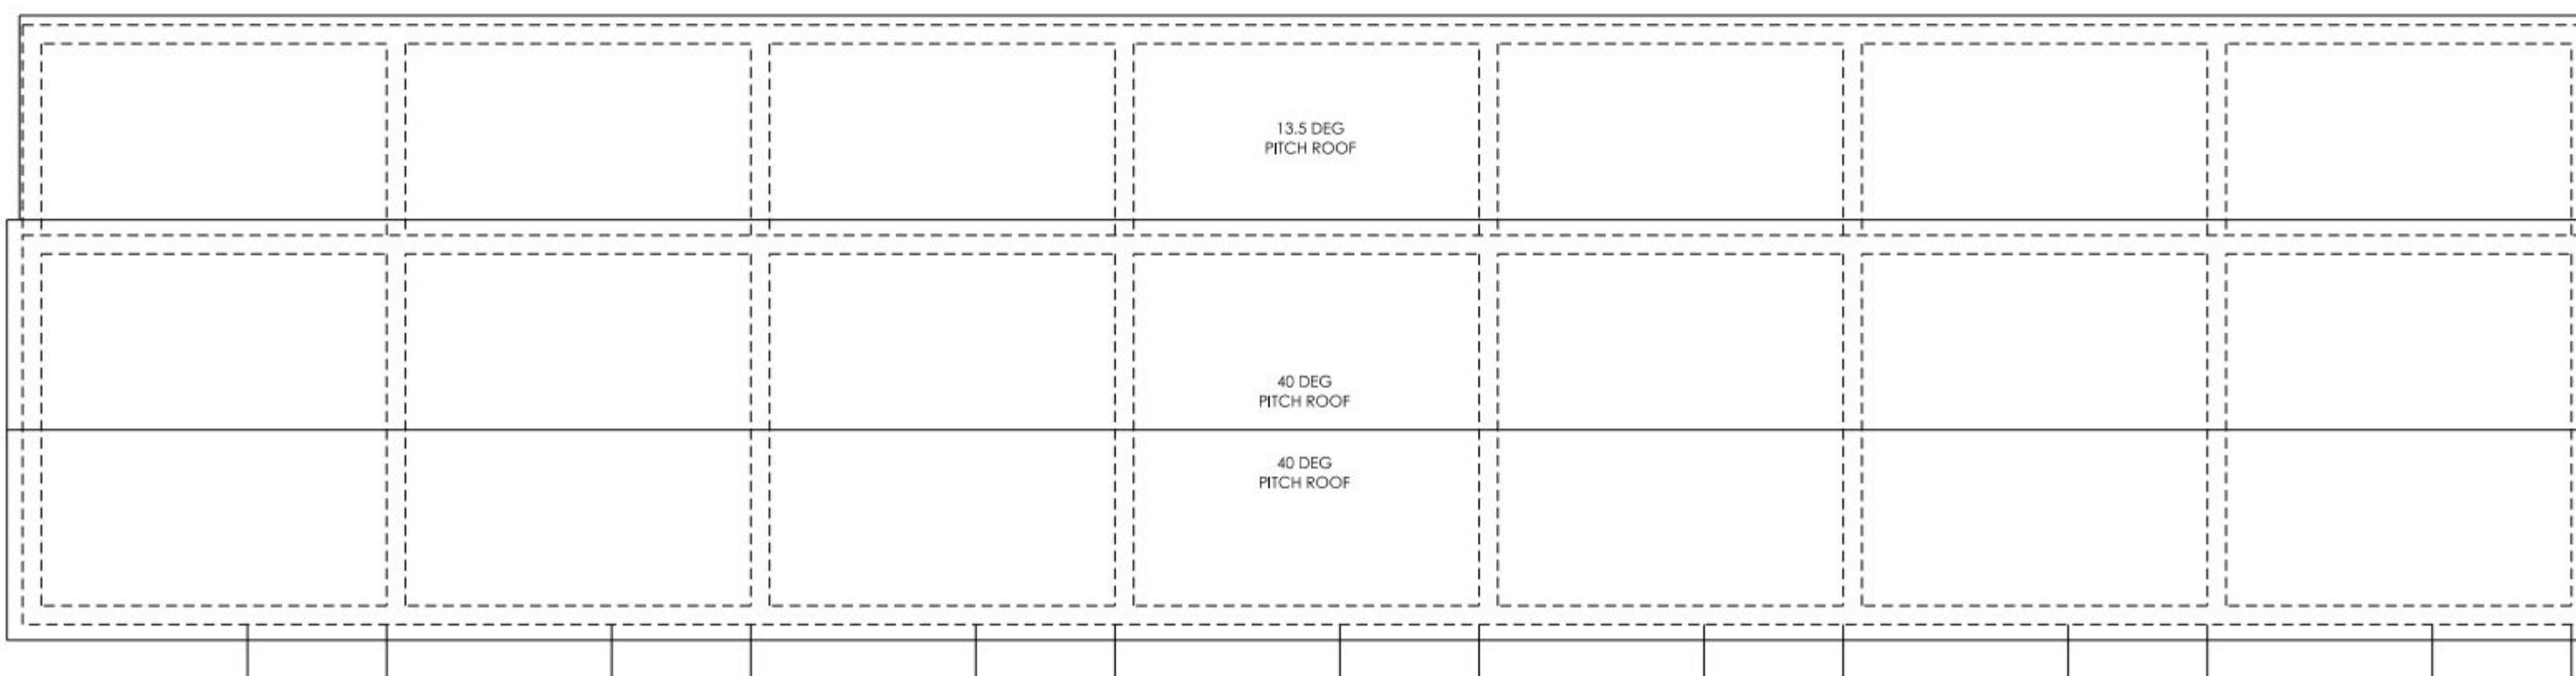

ROOF PLAN

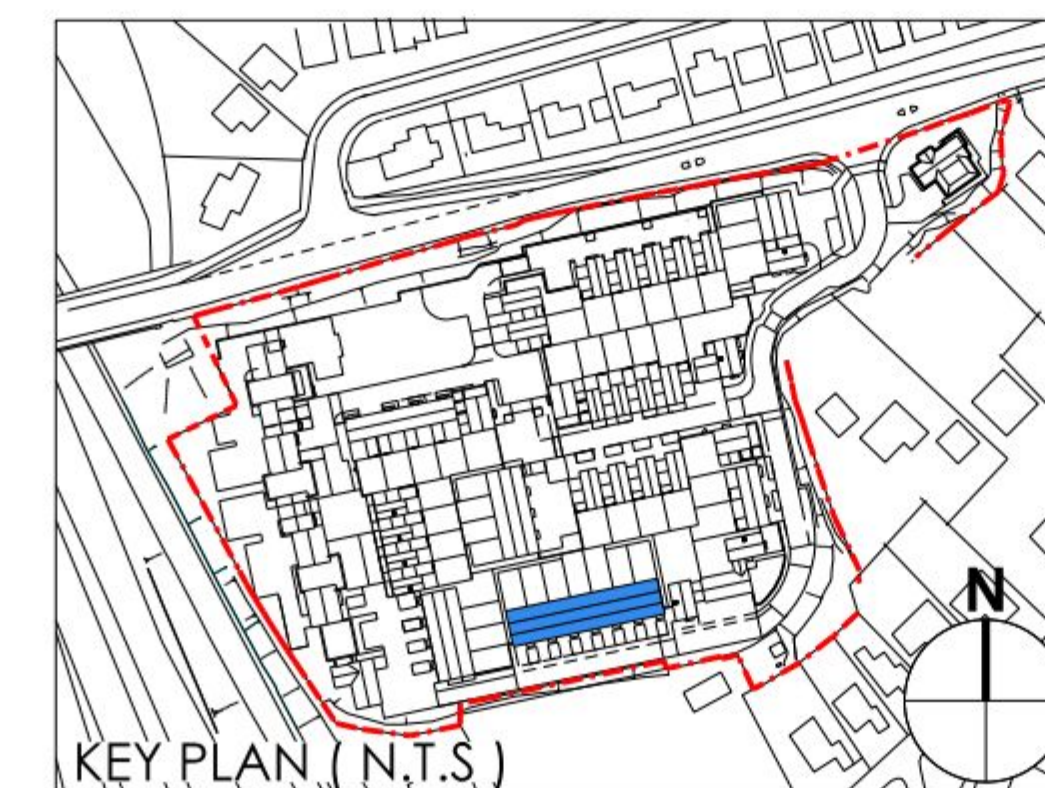

IMPORTANT NOTE FOR USE OF THIS DRAWING: THIS DRAWING HAS BEEN PRODUCED SPECIFICALLY FOR USE ON THIS PROJECT. POPE PRIESTLEY ARCHITECTS CANNOT BE HELD RESPONSIBLE FOR REUSE OF THE INFORMATION BY OTHERS FOR ANY PURPOSE OTHER THAN FOR WHICH IT IS SPECIFICALLY INTENDED. THIS DRAWING REFLECTS STANDARDS AGREED FOR THIS PROJECT AND CURRENT AT THE TIME OF PRODUCTION AND WILL NOT BE UPDATED IN ACCORDANCE WITH CHANGING LEGISLATION AND/OR OTHER REQUIREMENTS.

SCALE BAR = 10mm REPRESENTS 1:100 SCALE

REVISION P3 - MG-04JULY2013 READING OF KITCHEN DOORS		REVISION P2 - VJ-13JUNE2013 P3 & SECOND FLOOR BEDROOM 1 & 2 WINDOWS RESIZED TO MATCH ELEVATIONAL AMENDMENTS. ALL TO LA COMMENTS.	
POPE PRIESTLEY ARCHITECTS ARCHITECTURE TOWN PLANNING URBAN DESIGN FERRY HOUSE, CANUTE ROAD, SOUTHAMPTON, HAMPSHIRE, SO14 3PJ. T: +44 (0)23 80332288 F: +44 (0)23 80632886 E: info@popespriestley.co.uk		BLOCK H HOUSES PLOTS 30 - 36 PLANS	
RESIDENTIAL DEVELOPMENT PORTSDOWN HILL ROAD HAVANT PO9 3NA		PLOT 30 - 36 PLANS	
PLANNING ISSUE	SCALE @ A1 1:100	DATE JAN2012	REVISION P3