


Notes
Use figured dimensions where available. Critical dimensions should not be scaled. Verify all dimensions on site before preparing shop drawings or commencing any work.
Copyright ©. This drawing must not be reproduced without the permission of Groundwork Solent
© Crown Copyright 2007. All Rights Reserved. Ordnance Survey Licence number 0100041467

NOTE:
Entrance features subject to final design by artist blacksmith, fabricated in metal.

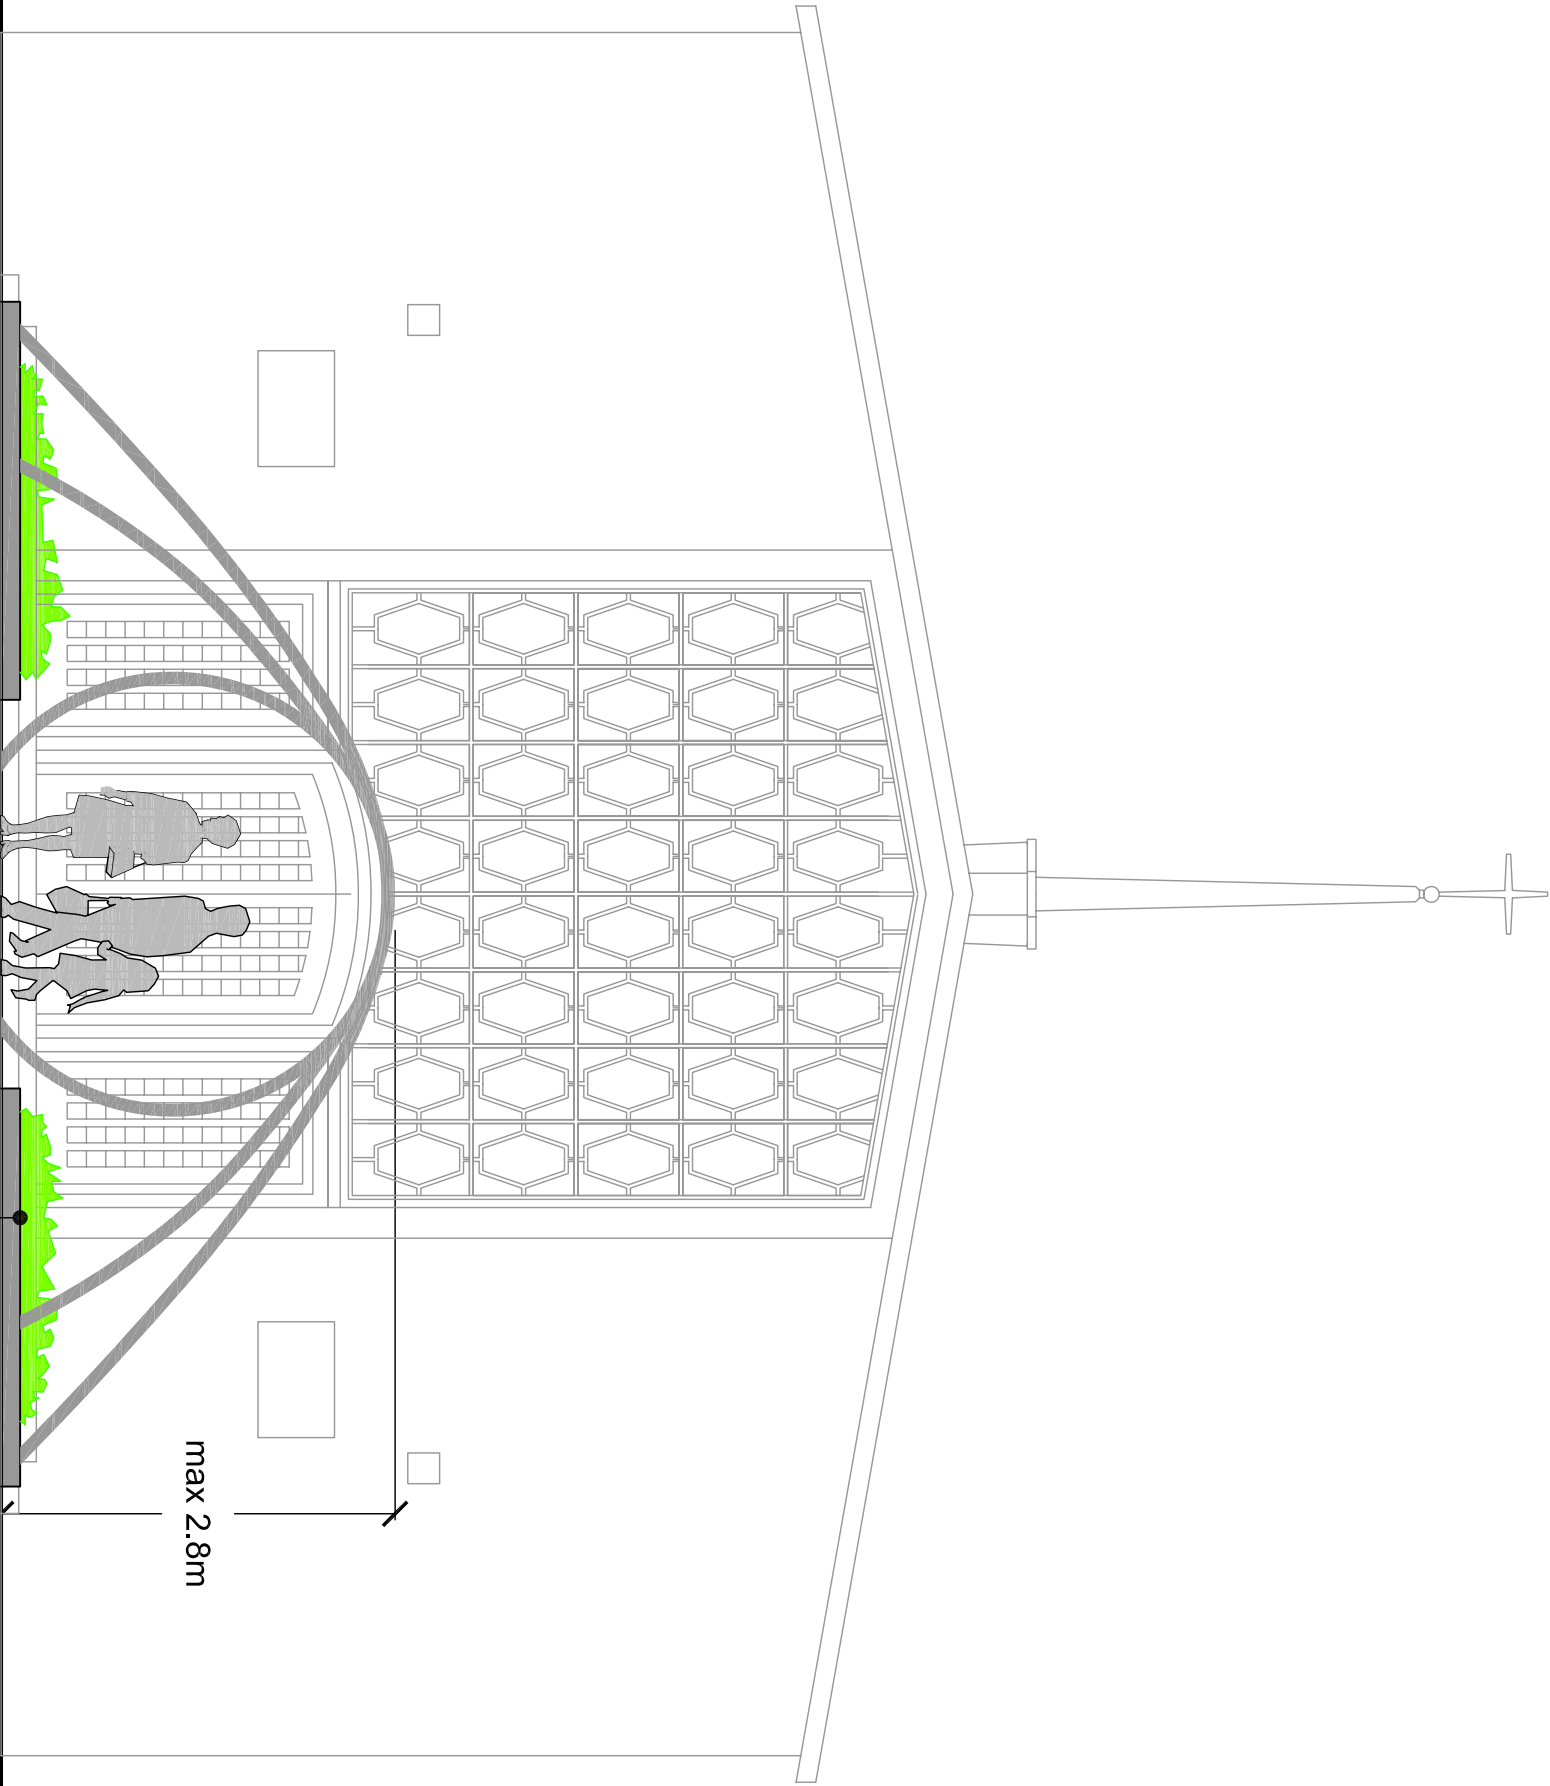

Shrub planting beds both
sides of entrance path

max 7.5m

max 2.8m

CLIENT			
St Francis Church			
PROJECT			
St Francis Church, Leigh Park, Havant			
Proposed improvements to frontage			
TITLE			
Proposed Arch Features			
SCALE	DATE	DRAWING NO.	
1:50 @ A3	Jul 13	101-006	
DRAWN BY	CHECKED BY	PROJECT CODE	ISSUE
MK	MK	101	



GROUNDWORK
SOLENT

GROUNDWORK SOLENT
49 Stoke Road
Gosport
Hants
PO12 1LS
Tel: 023 9261 7020
Fax: 023 9242 0418
email: gosport@groundwork.org.uk
www.groundwork-solent.org.uk