




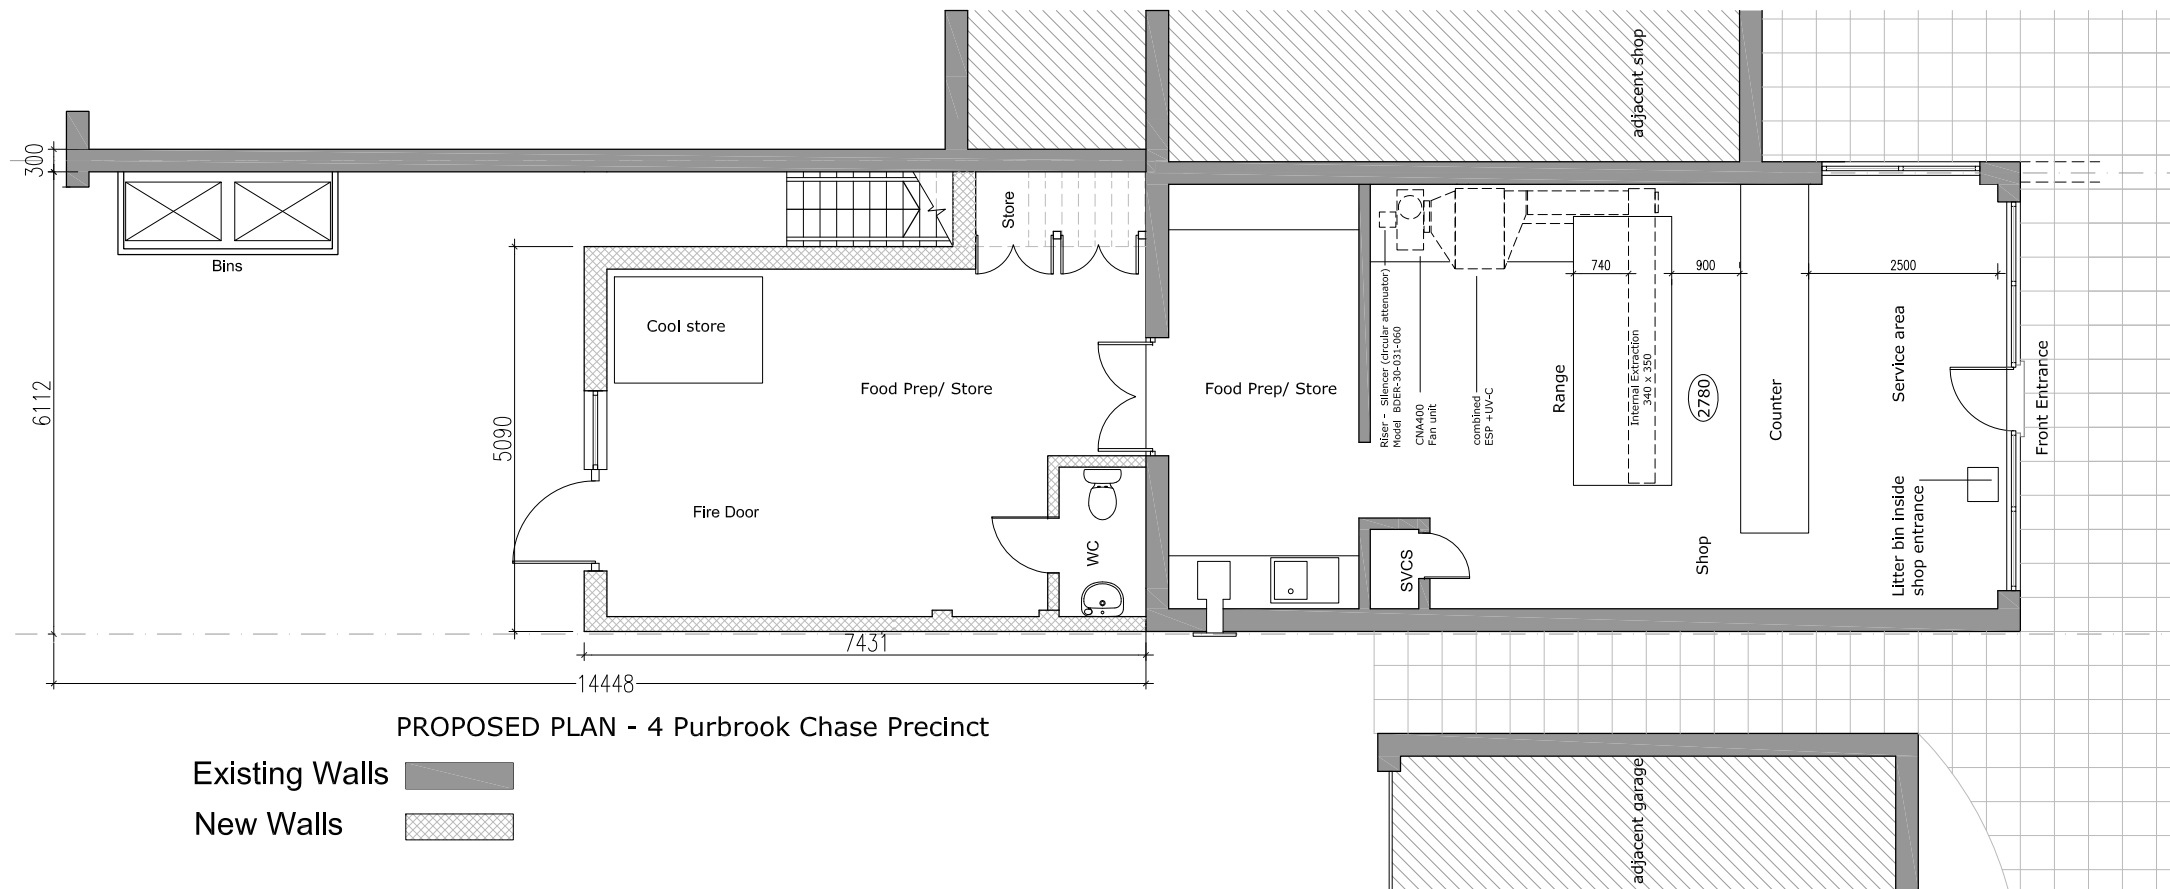

PROPOSED PLAN - 4 Purbrook Chase Precinct

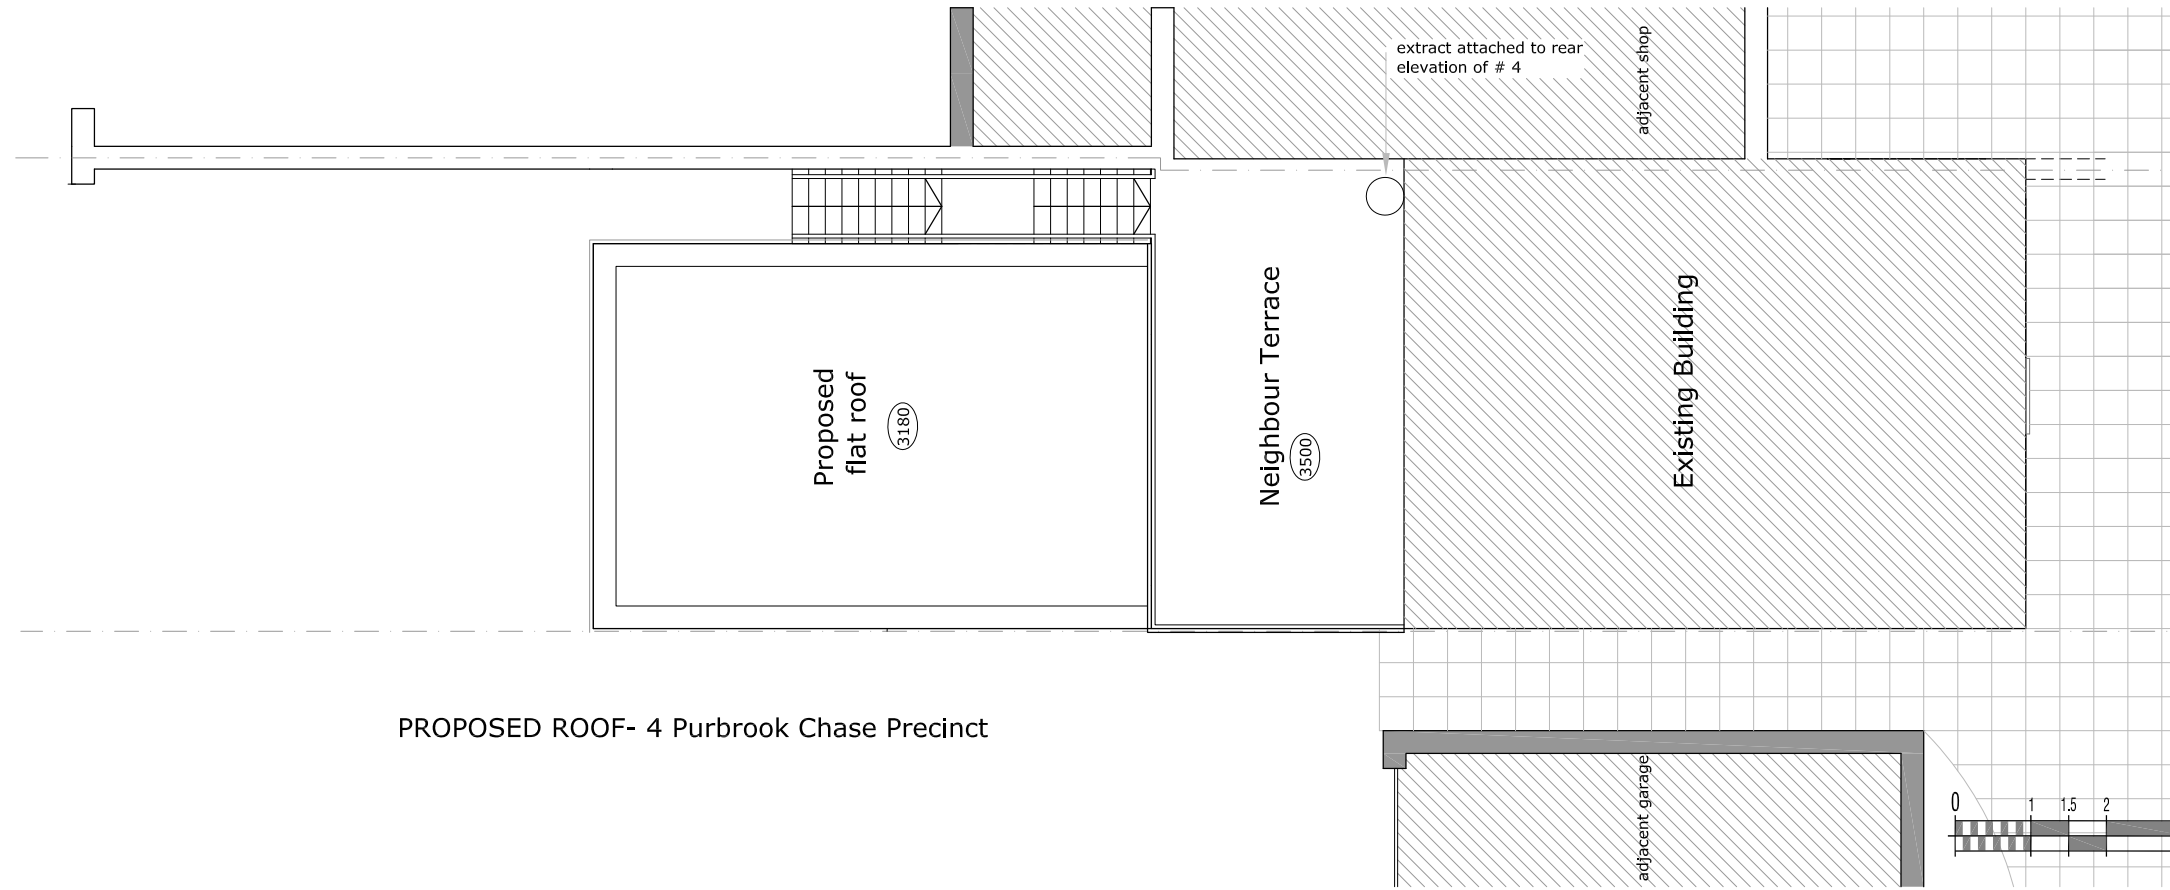

PROPOSED ROOF- 4 Purbrook Chase Precinct

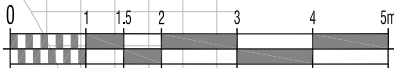

						CLIENT Mr Ali Ozdemir			TITLE 4 Purbrook Chase Precinct Rear Extension Project			 DESIGN DRAWN LTD THE CLOCK TOWER, FIRST FLOOR GREAT SOUTHSEA STREET SOUTHSEA, HAMPSHIRE PO5 3BY T:02392 837 149 E: INFO@DESIGNDRAWN.COM W: WWW.DESIGNDRAWN.COM						
C	25 May 14	Silencer riser noted			JM	JM	Proposed Plans						 DESIGN DRAWN LTD THE CLOCK TOWER, FIRST FLOOR GREAT SOUTHSEA STREET SOUTHSEA, HAMPSHIRE PO5 3BY T:02392 837 149 E: INFO@DESIGNDRAWN.COM W: WWW.DESIGNDRAWN.COM					
B	30 May 13	Layout amended			VR	JM												
A	15 May 2013	First Issue			VR	JM												
Rev	Date	Description	By	PM	Planning Draft			Scale @ A3:	1:100	Drawn by :	VR	Drawing No:	18.12.F12_106	Revision:	C	 DESIGN DRAWN LTD Copyright Reserved. Check dims, on site.		
REVISIONS								Date :	May 2013	Checked by :	JM							