


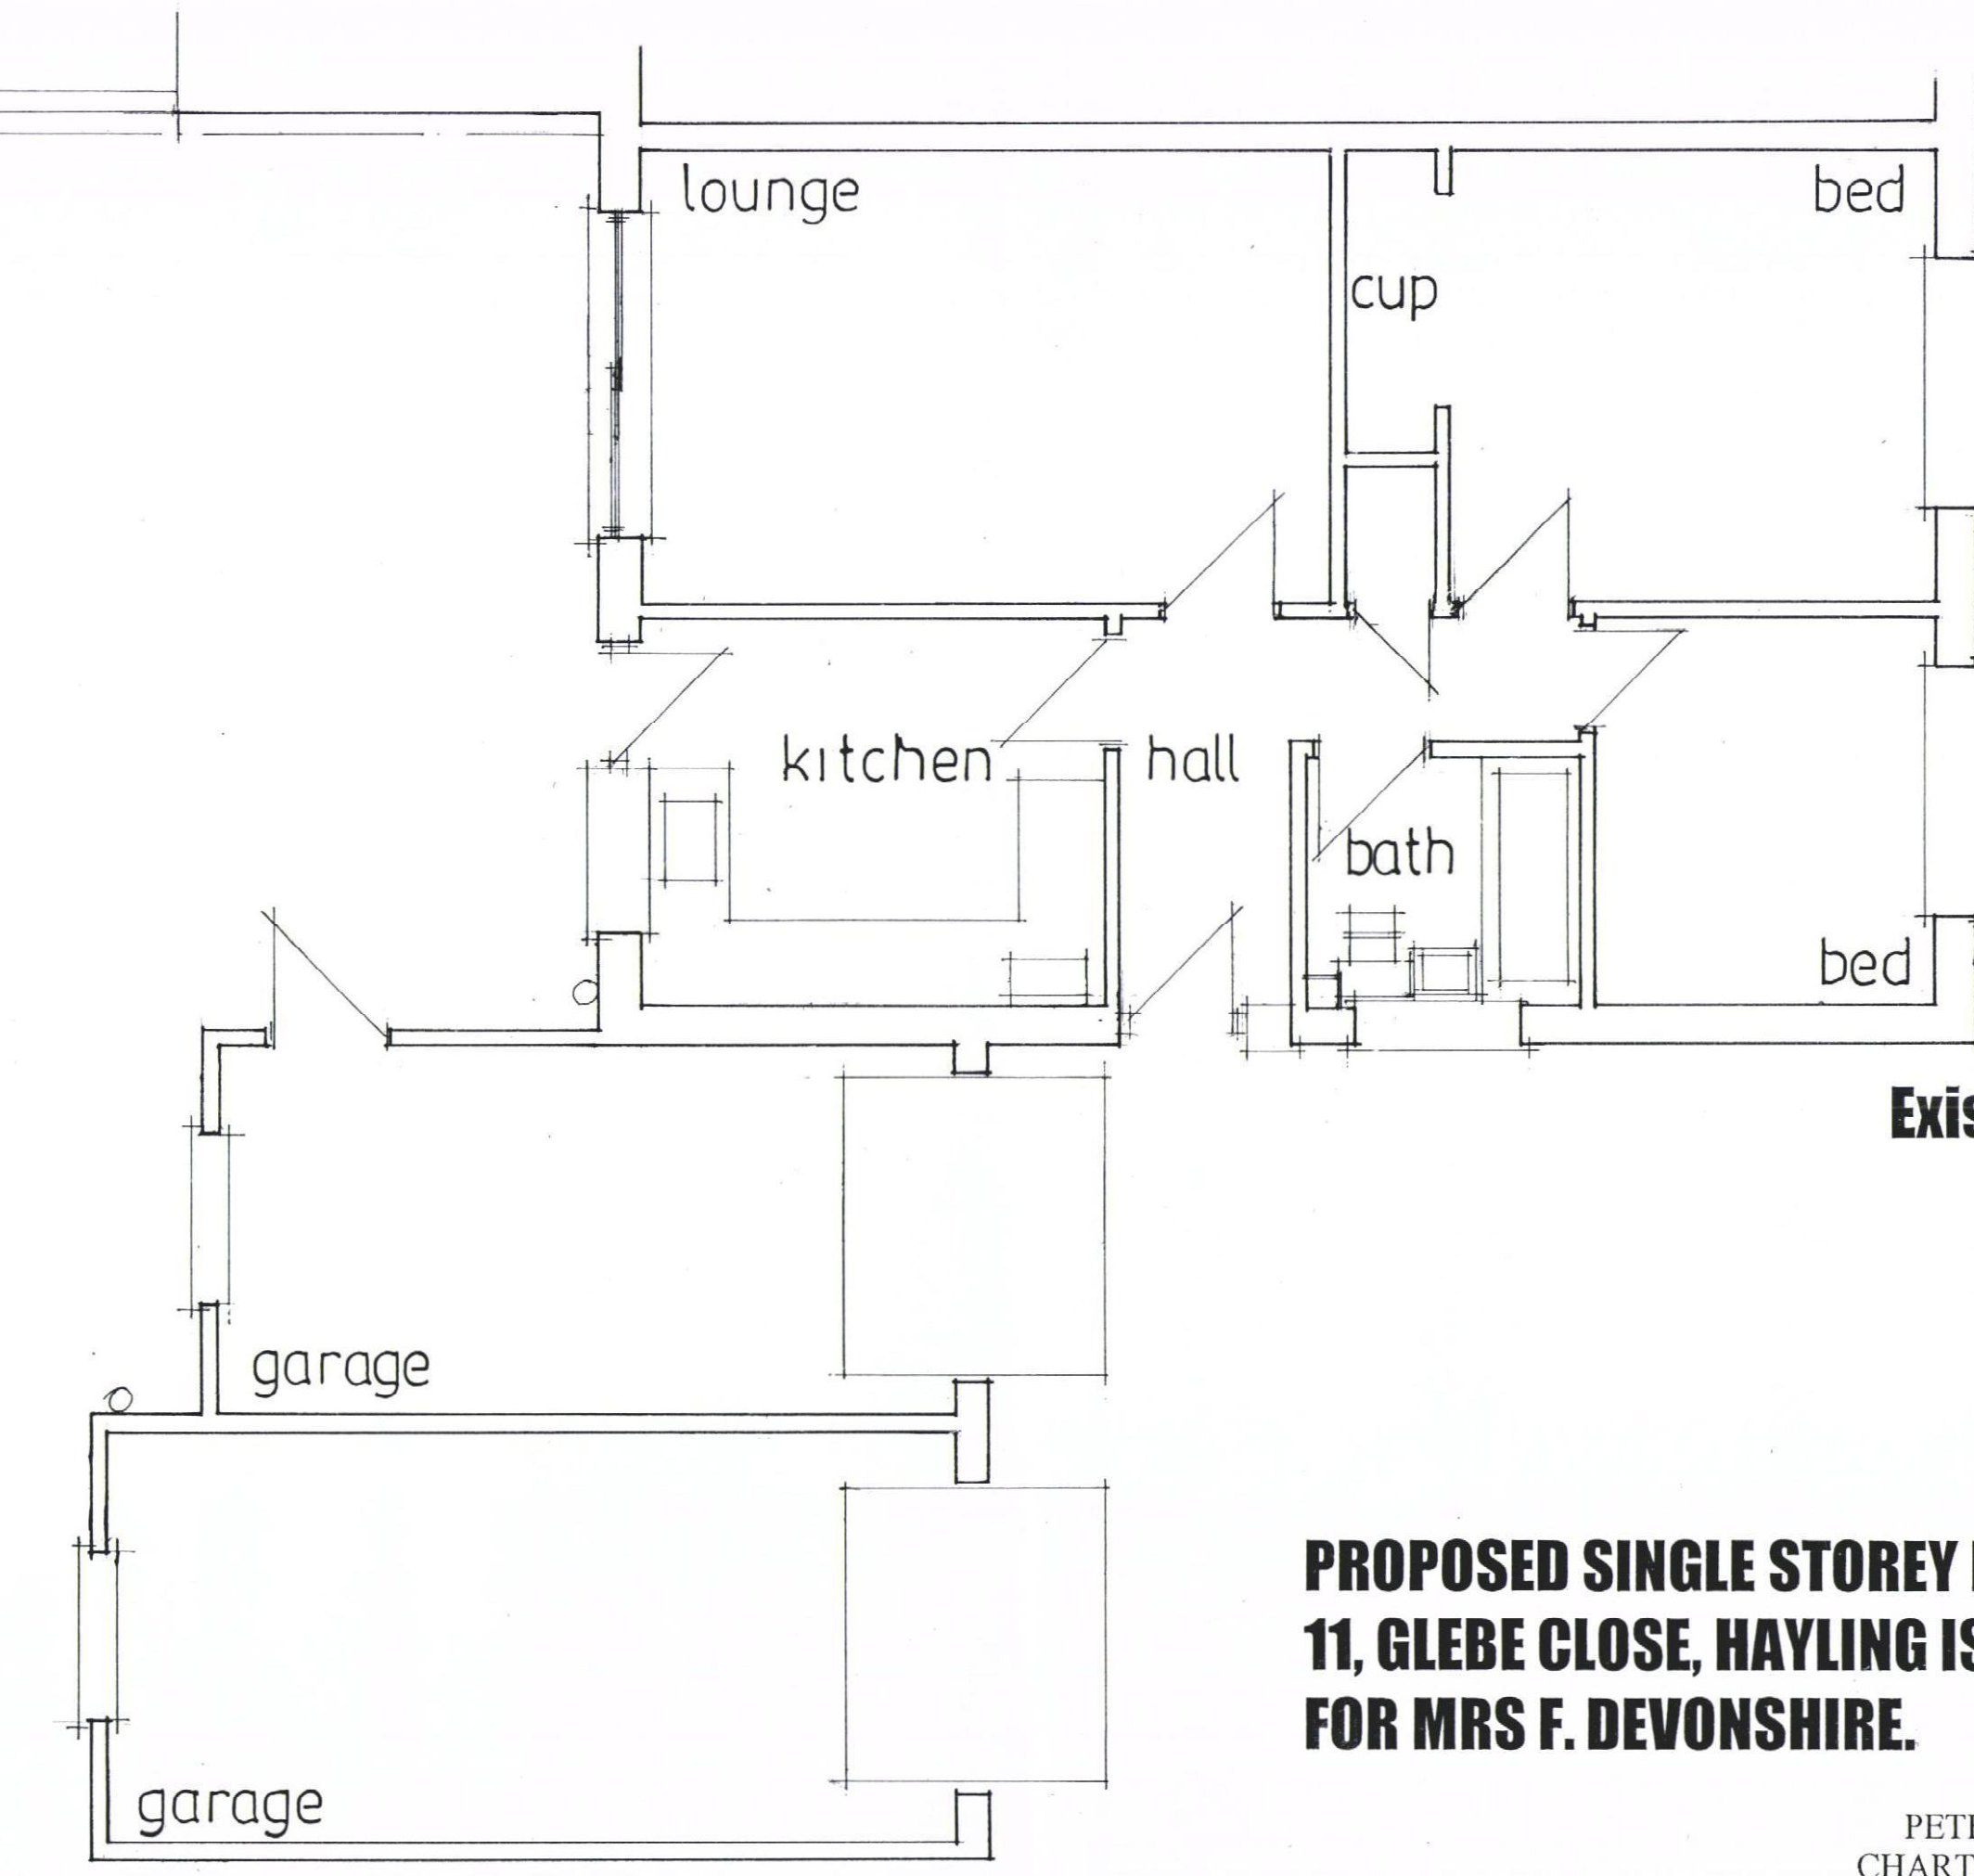

HAVANT BOROUGH
COUNCIL
23 APR 1976
RECEIVED

Existing layout

**PROPOSED SINGLE STOREY REAR ADDITION
11, GLEBE CLOSE, HAYLING ISLAND, HANTS.
FOR MRS F. DEVONSHIRE.**

date apr 14
scale 1:50

PETER J. WALKER MRICS
CHARTERED SURVEYOR
182 SEAFRONT, HAYLING ISLAND, HANTS
PO11 9 AN

TEL: 02392 467571