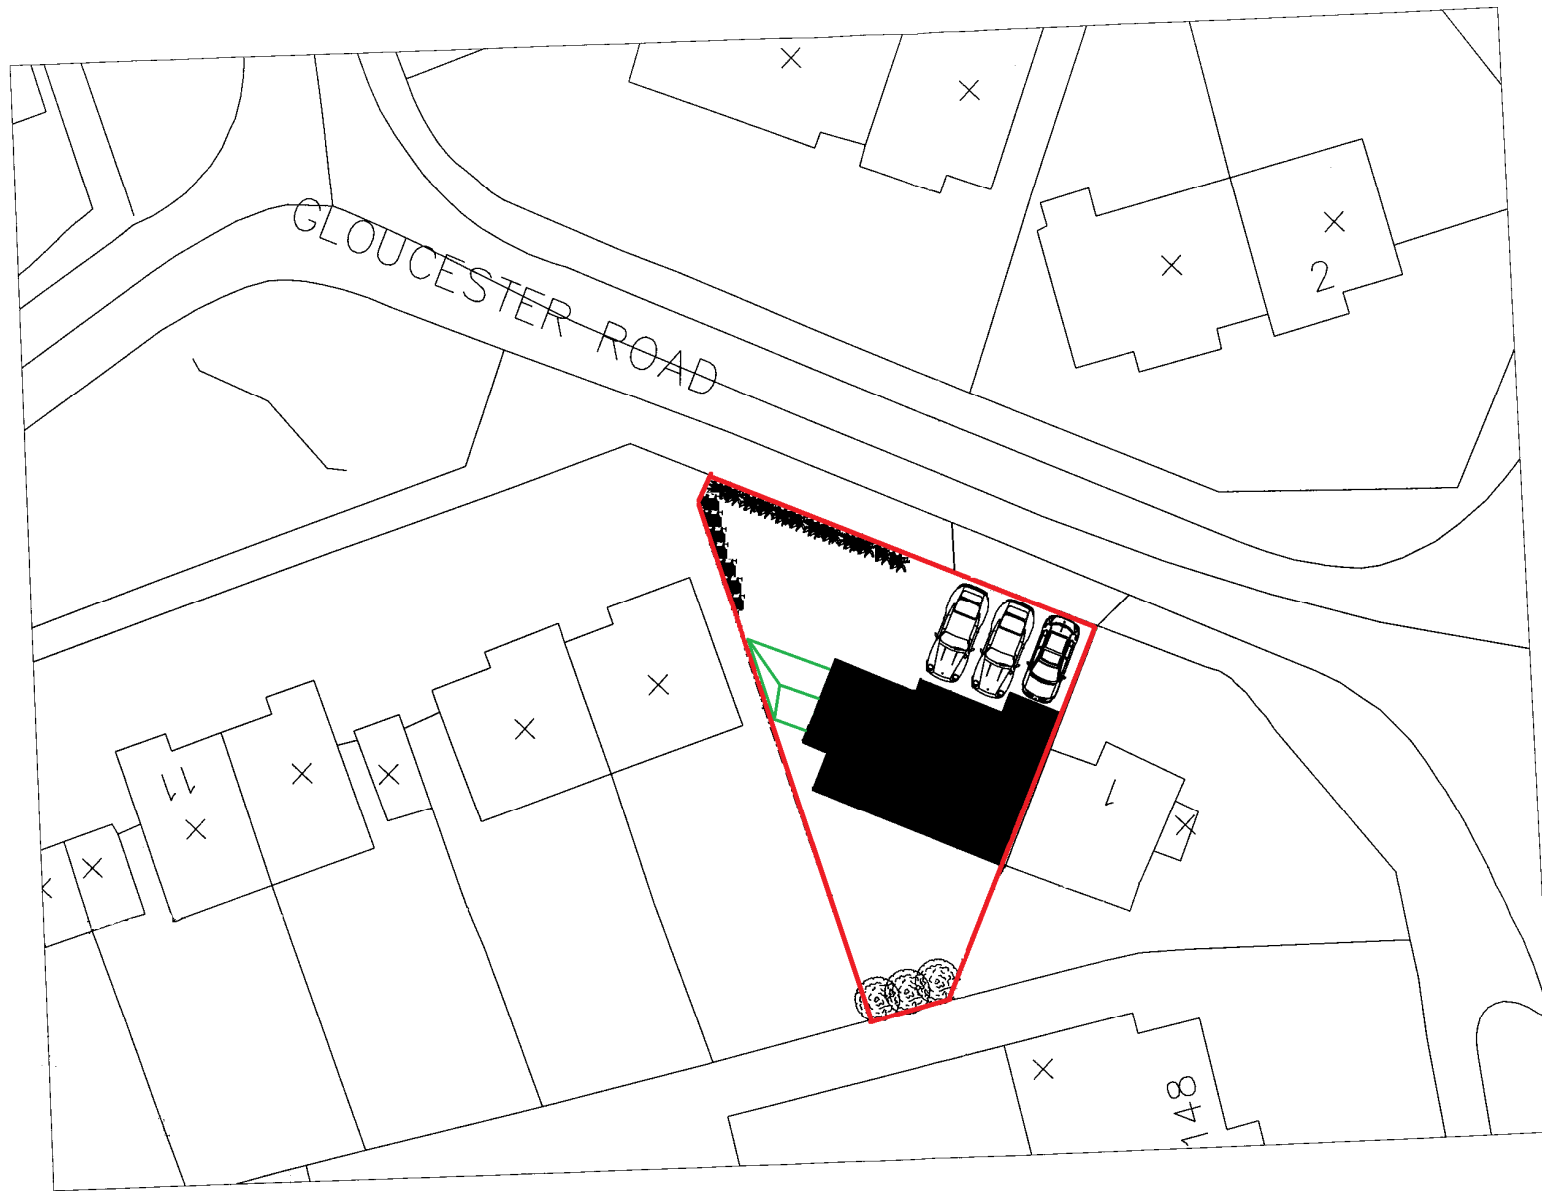


3 , Gloucester Road , Waterloooville
Proposed Construction of an Open
Sided Timber Structure.

Location Plan

scale 1:250

PP-03307587

- Boundary
- Proposed Structure
- 6ft Conifer hedge (existing)