


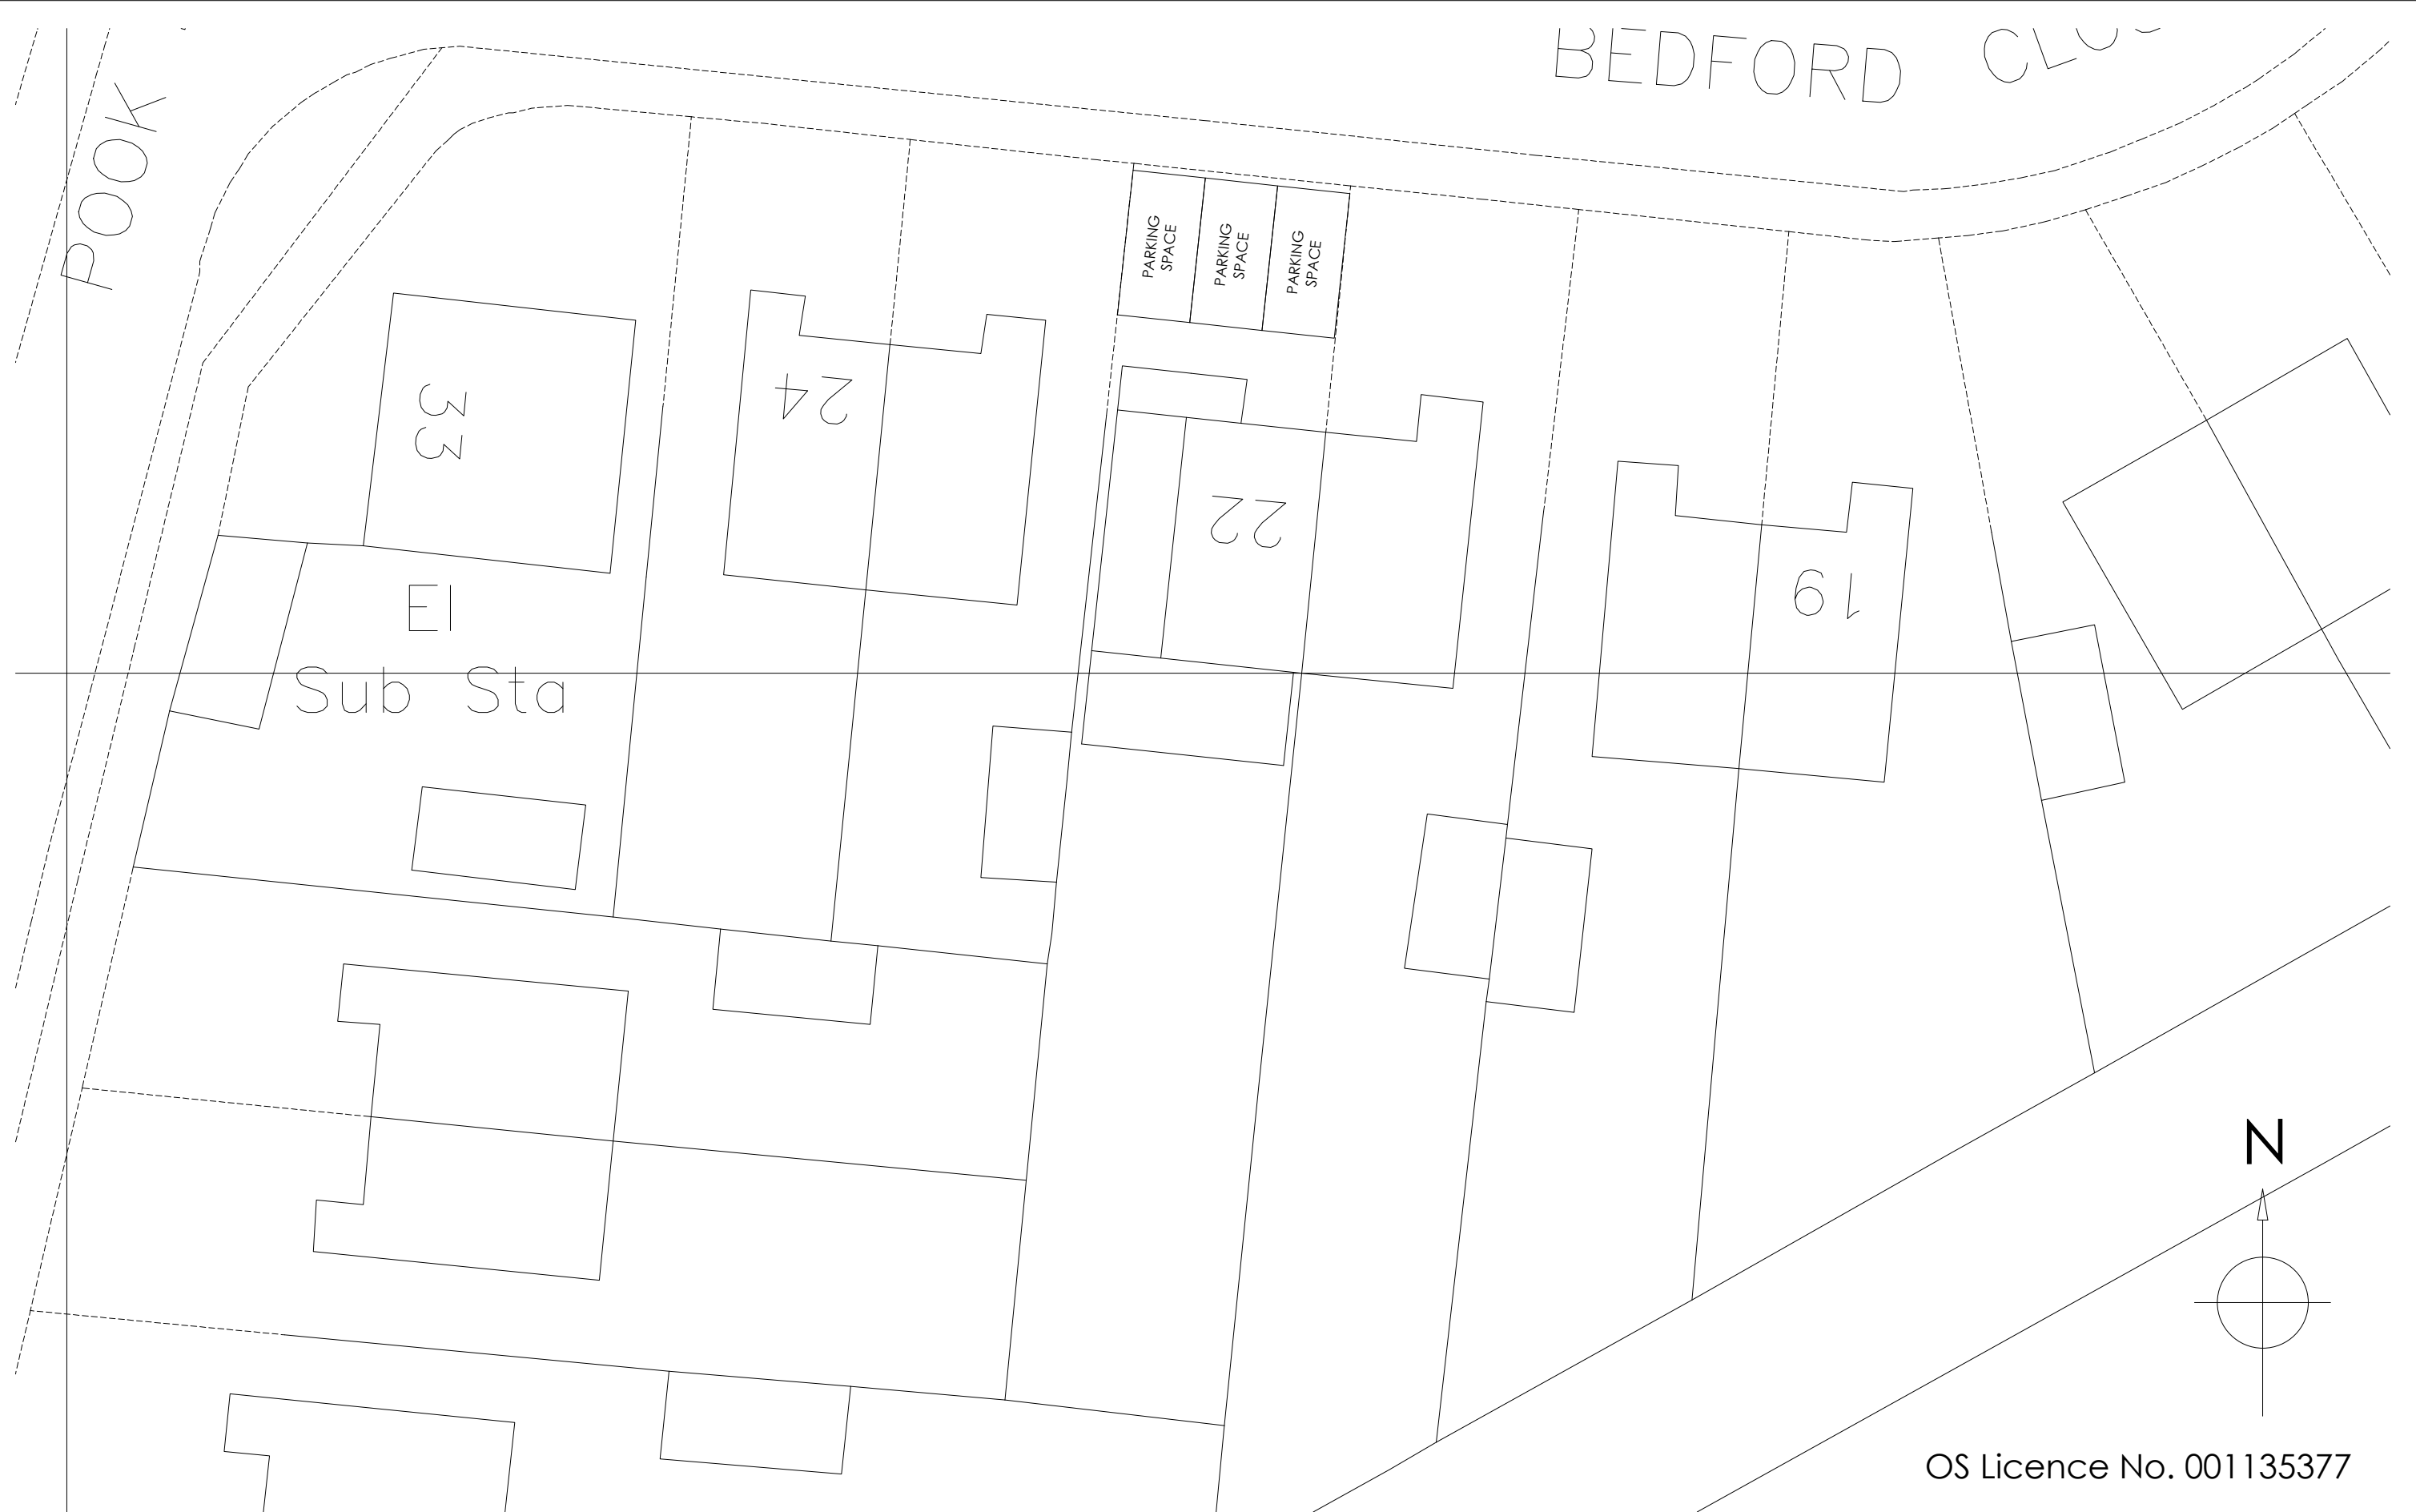

OS Licence No. 001135377

Copyright is reserved by GBS Designs and is issued on the condition that it is not copied or disclosed by or to any unauthorised persons without prior consent in writing from GBS Designs. All dimensions to be checked on site All structural elements to be specified by a suitably qualified structural engineer.	REV	DESCRIPTION	DRAWN	DATE	Drawing Ref		Drawing Title	
	-	Initial design	GBS	21.02.14	LEW 05		Mr & Mrs Lewis	
							22 Bedford Close,	
							Wablington,	
							Havant,	
							Hampshire,	
							PO9 2TP.	
					Scale at A1	Scale at A3		
					N/A	1:200		
					Date			
					21 FEB 2014			
					Drawn by			
					IMK			



CAD - ARCHITECTURE - DESIGN

6 Shillinglee Waterloooville
Hampshire PO7 5RW
Tel 023 9225 8315
www.gbsimages.co.uk