


PHYSICAL SCALE IN METERS @ 1:100

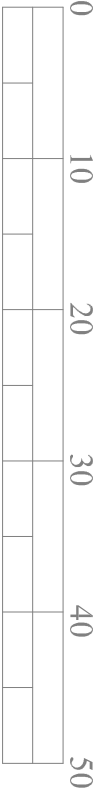


PHYSICAL SCALE IN METERS @ 1:1250




PHYSICAL SCALE IN METERS @ 1:500


NOTES:
This drawing has been produced solely for PLANNING/DESIGN.
Do not Scale from this Drawing except for planning purposes.
Any drainage shown is presumed and to be checked on site
before commencement of works.
This drawing is the copyright of MF Designs Ltd.

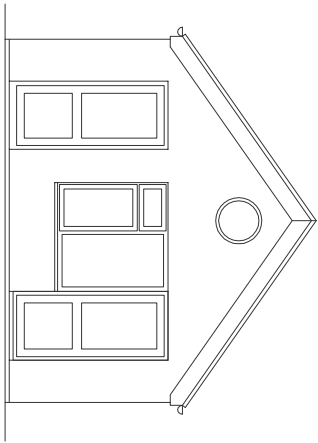


Existing and Proposed West

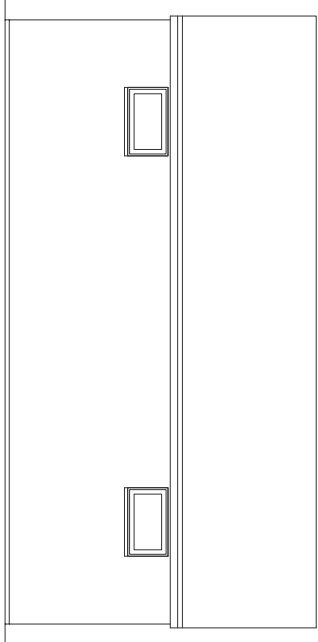


Existing and Proposed South

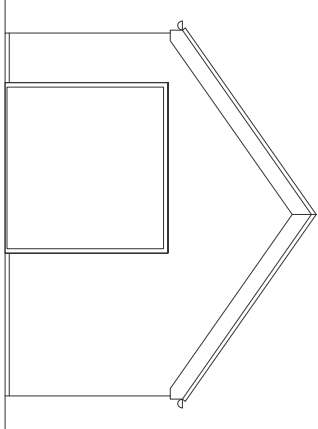


Existing and Proposed East

 

Existing and Proposed North

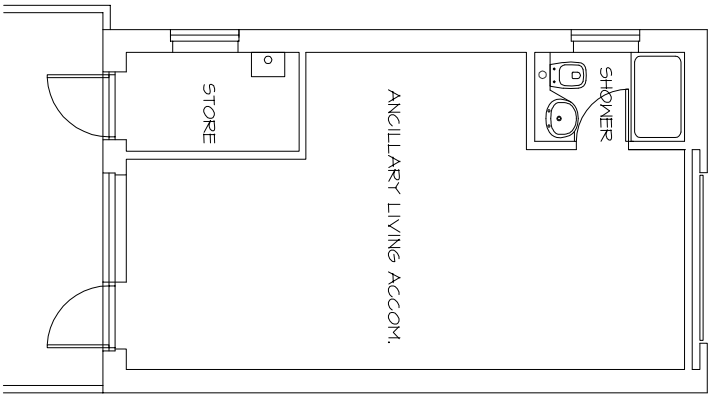

Existing Ground

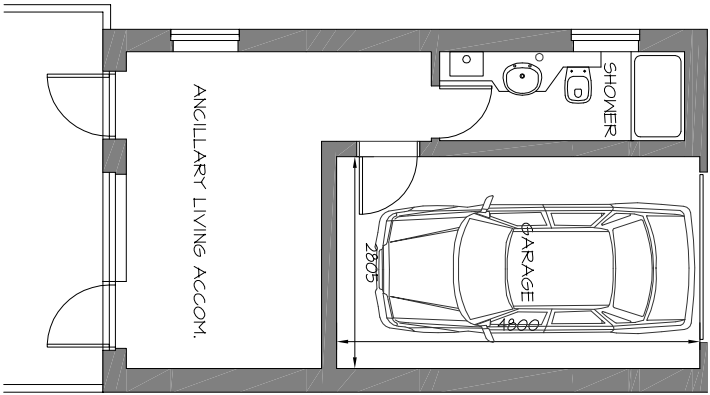

Proposed Ground



Location



Block

A: 02.12.2013 - Adjusted titles
A: 22.11.2013 - Revised internal door and boiler

mf designs ltd

Chartered Architects

52 King Street • Emsworth • Hampshire • PO10 7AZ
Director: Martin Farrer RIBA • Co Registration No.4507379

Date: Nov 2013
Scale: 1:100/1250/500



Job No: 3085
Dwg No: P_01 B

Internal Alterations to Detached Garage/Ancillary Accommodation ~ 29 Bath Road, Emsworth