


SUPERSEDED

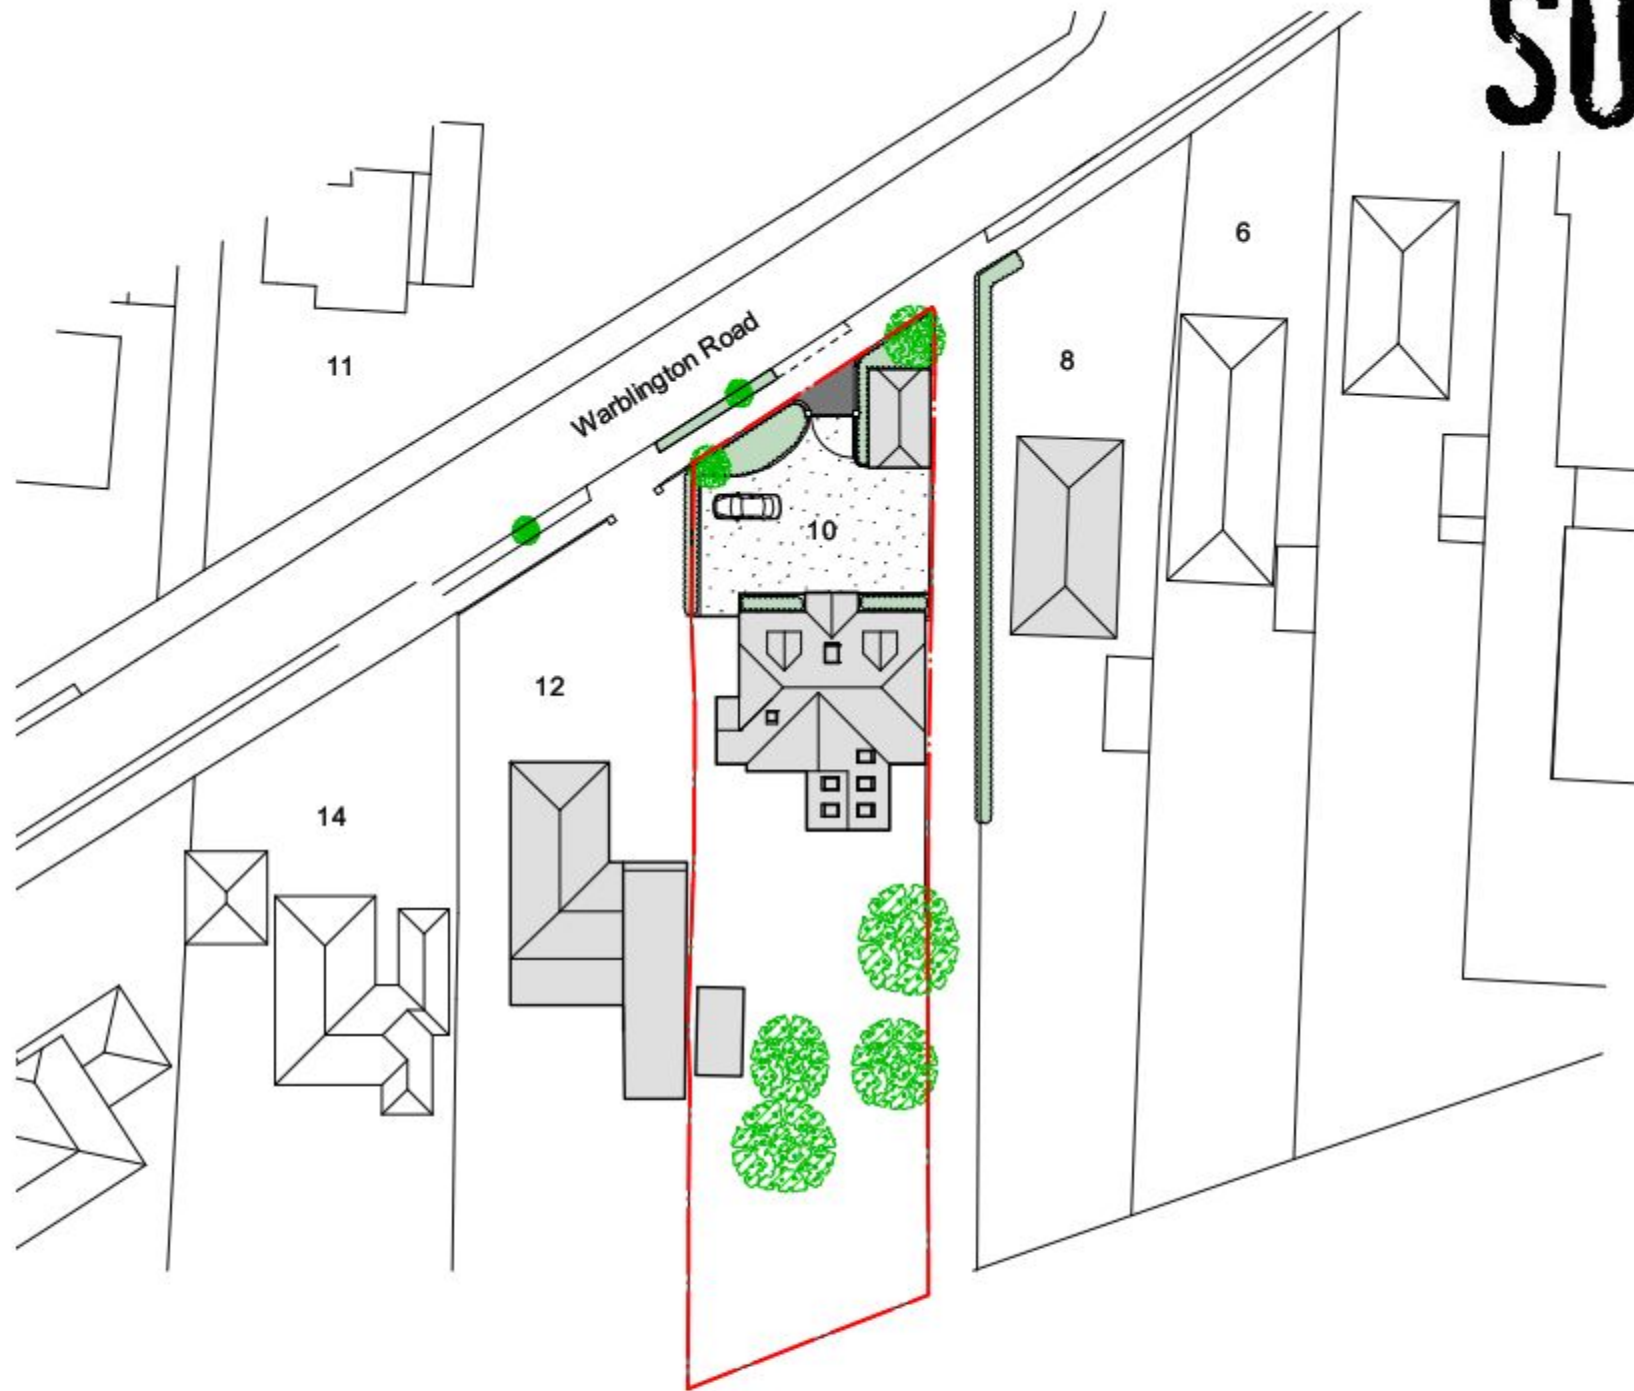

©Crown Copyright. All rights reserved. Licence no. 100019980

Project Title	Document Title
Extension and roof conversion at 10 Warblington Road, Emsworth	Location plan and block plan

Scale	Drawn by	Status
1:500/1250 at A3	JF	Planning

Date	Checked	Drawing Number	Rev
21.09.13		AP 00.01	-

