


Existing Elevation - Rear
Scale: 1:100



Proposed Elevation - Rear
Scale: 1:100



Existing Elevation - Front
Scale: 1:100

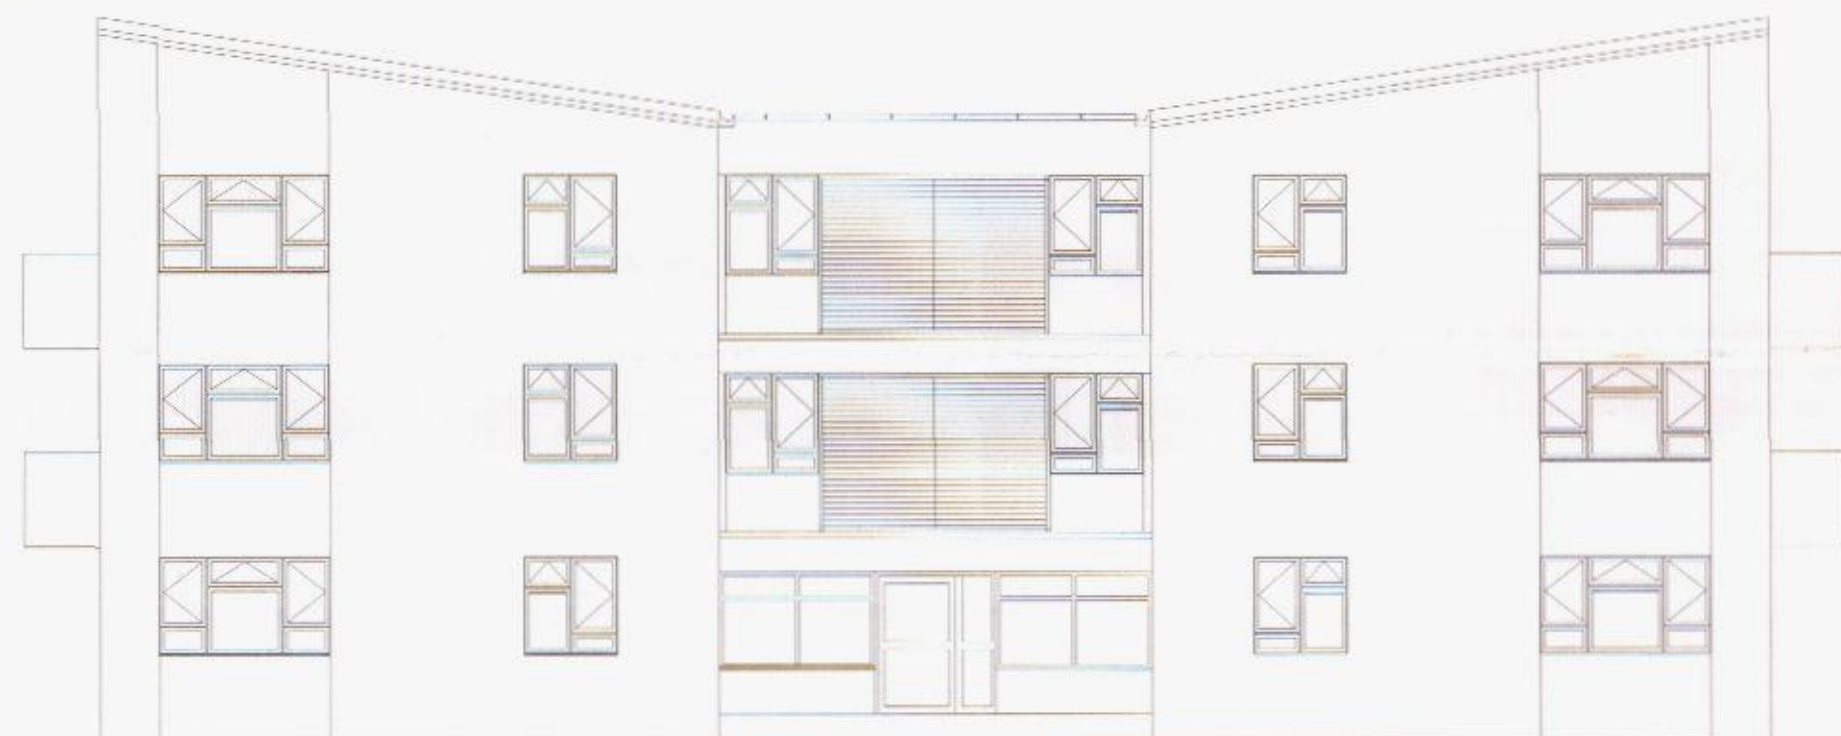


Proposed Elevation - Front
Scale: 1:100



Proposed Cladding Detail to Brickwork and Down-stand Beams
Scale 1:20



RECEIVED
21 JUL 2014
HBC Development Control

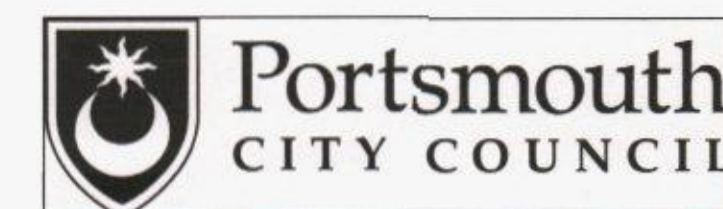

PROJECT: THE WARREN - PHASE 4

DRAWING TITLE: EXISTING AND PROPOSED ELEVATIONS

Date: 16.07.2014	Drawn By: FH
A2	Drawing No: W.P.02