
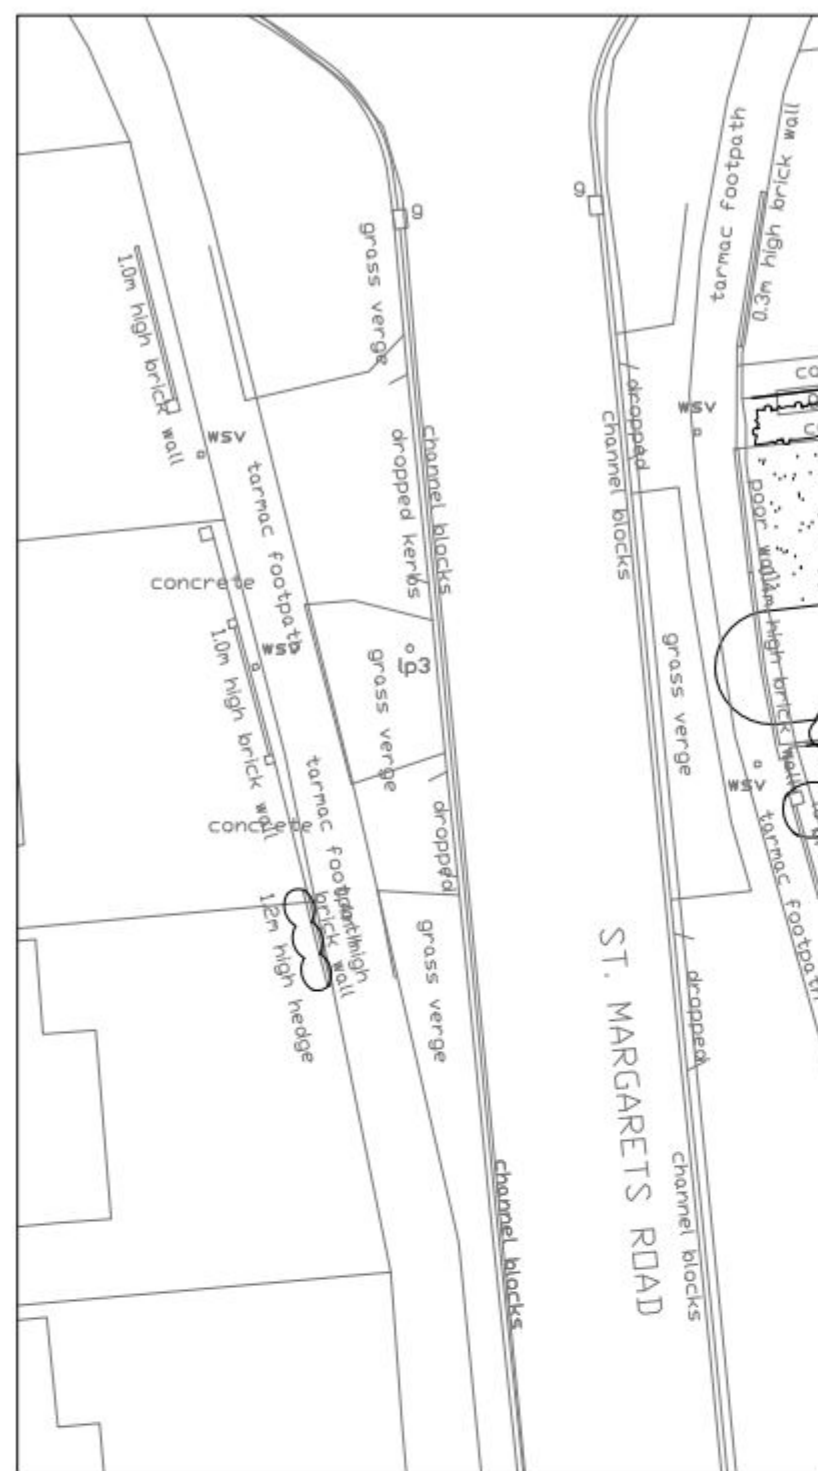


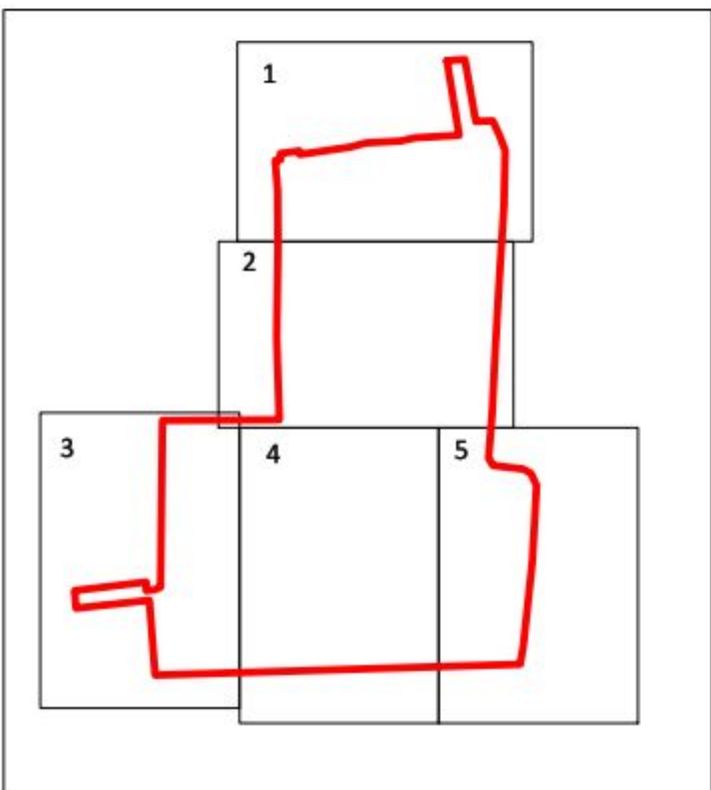

C	22-07-14	HM	Minor planting revisions
A	25-06-14	HM	Layout revisions
Rev	Date	By	Note

Client
BELLWAY HOMES LTD

Project
**LAND NORTH OF GOLDRING CLOSE
MENGHAM**

Drawing title
LANDSCAPE PROPOSALS 3 OF 5

Drawing No.	Scale	Date	Drawn By
ID591.03C	1:200@A1	04-14	HM

