


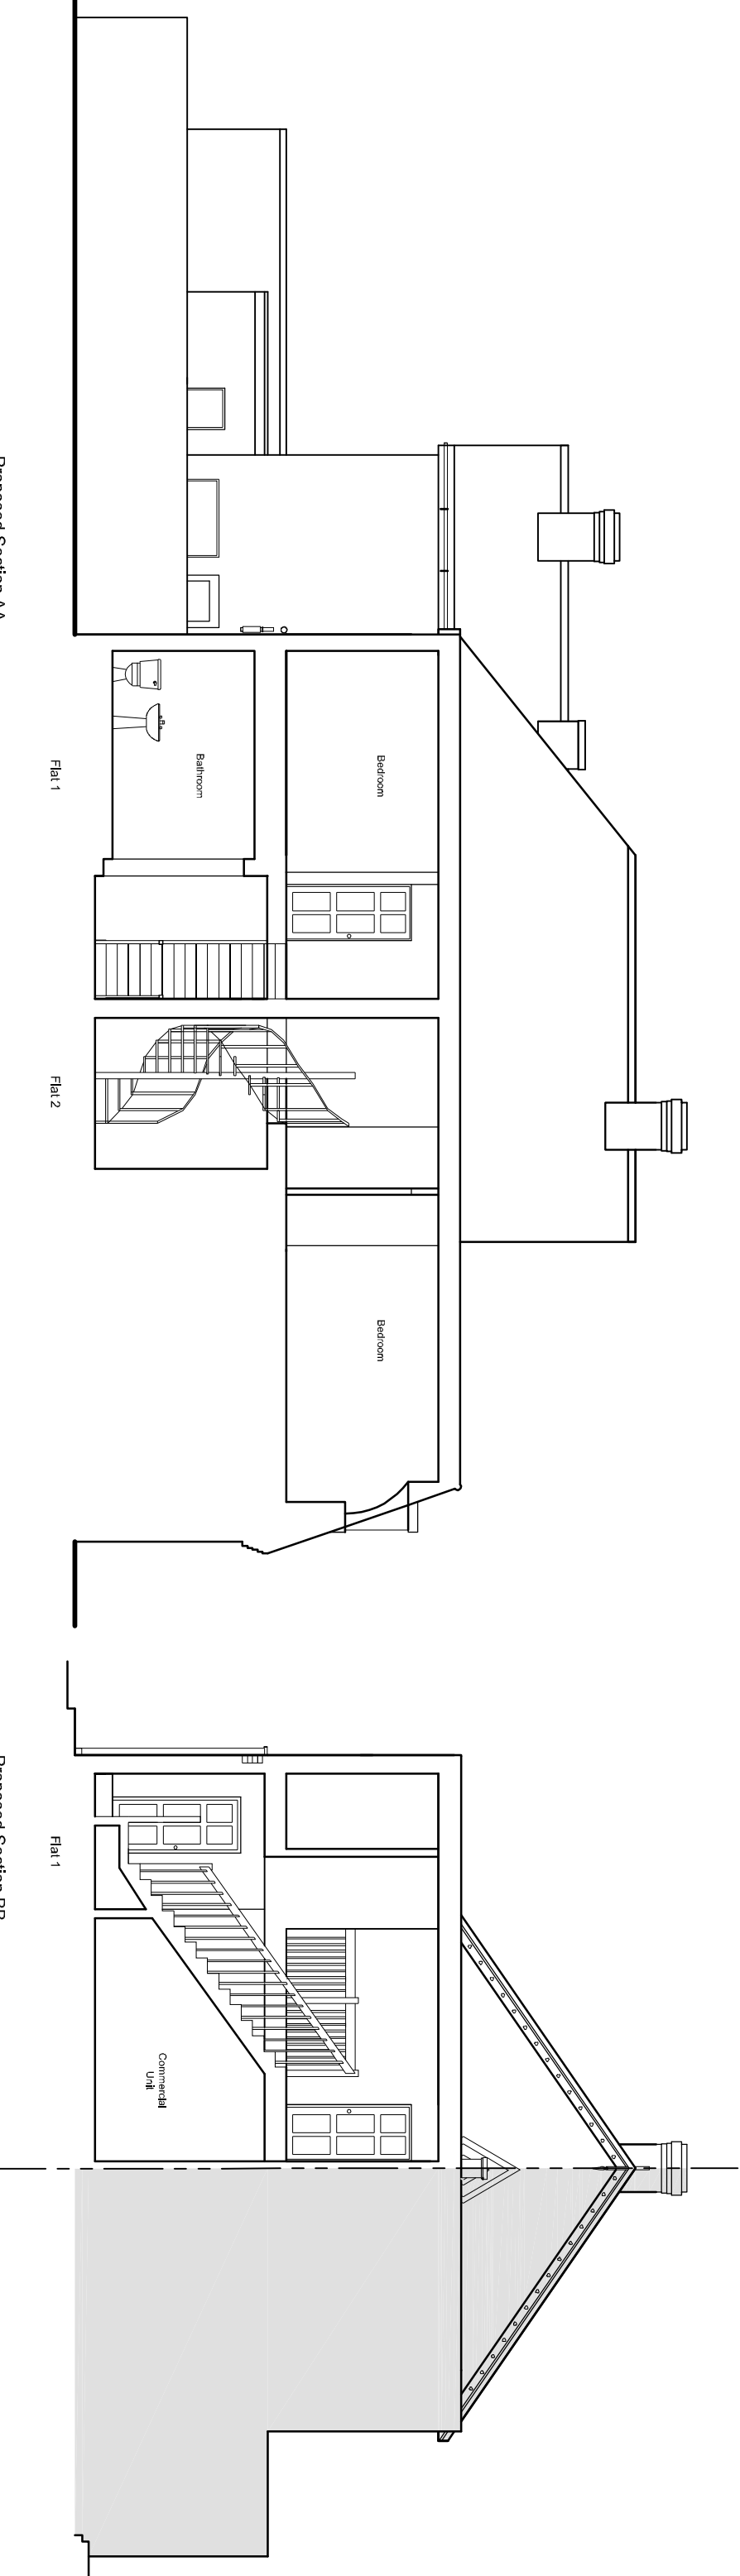

Proposed Section AA

Proposed Section BB

notes:

revisions:

revisions:



NOTE: The contractor is responsible for checking all site dimensions and levels. These should be checked prior to the ordering of any components and before the commencement of the works. **All** discrepancies should be brought to the attention of the Contract Administrator

0

100mm @A3

Southern Cooperative Properties

Conversion & Extension
37 London Road, Cowplain

drawing information

title: Proposed Sections

status: Planning
date: May '14
scale: 1:100
drawn: AH
checked: SB



pwp architects
67 South Street, Havant, Hampshire PO9 1BZ
t: 02392 482484 f: 02392 481152
e: info@pwp-architects.com
w: www.pwp-architects.com

idx 5135 dwg 1402 rev A