

No.	Description	Date


MATERIALS

NEW WALL TO BE CLAD IN FEATHER EDGE EFFECT HARDIE LINEA CLADDING


PAINTED WOODEN DOOR AND WINDOW, EGG SHELL PAINT COLOUR TBC

EXISTING MATERIALS

PAINTED RENDER WALLS, CONCRETE TILED ROOF AND PAINTED WOOD DOORS AND WINDOWS

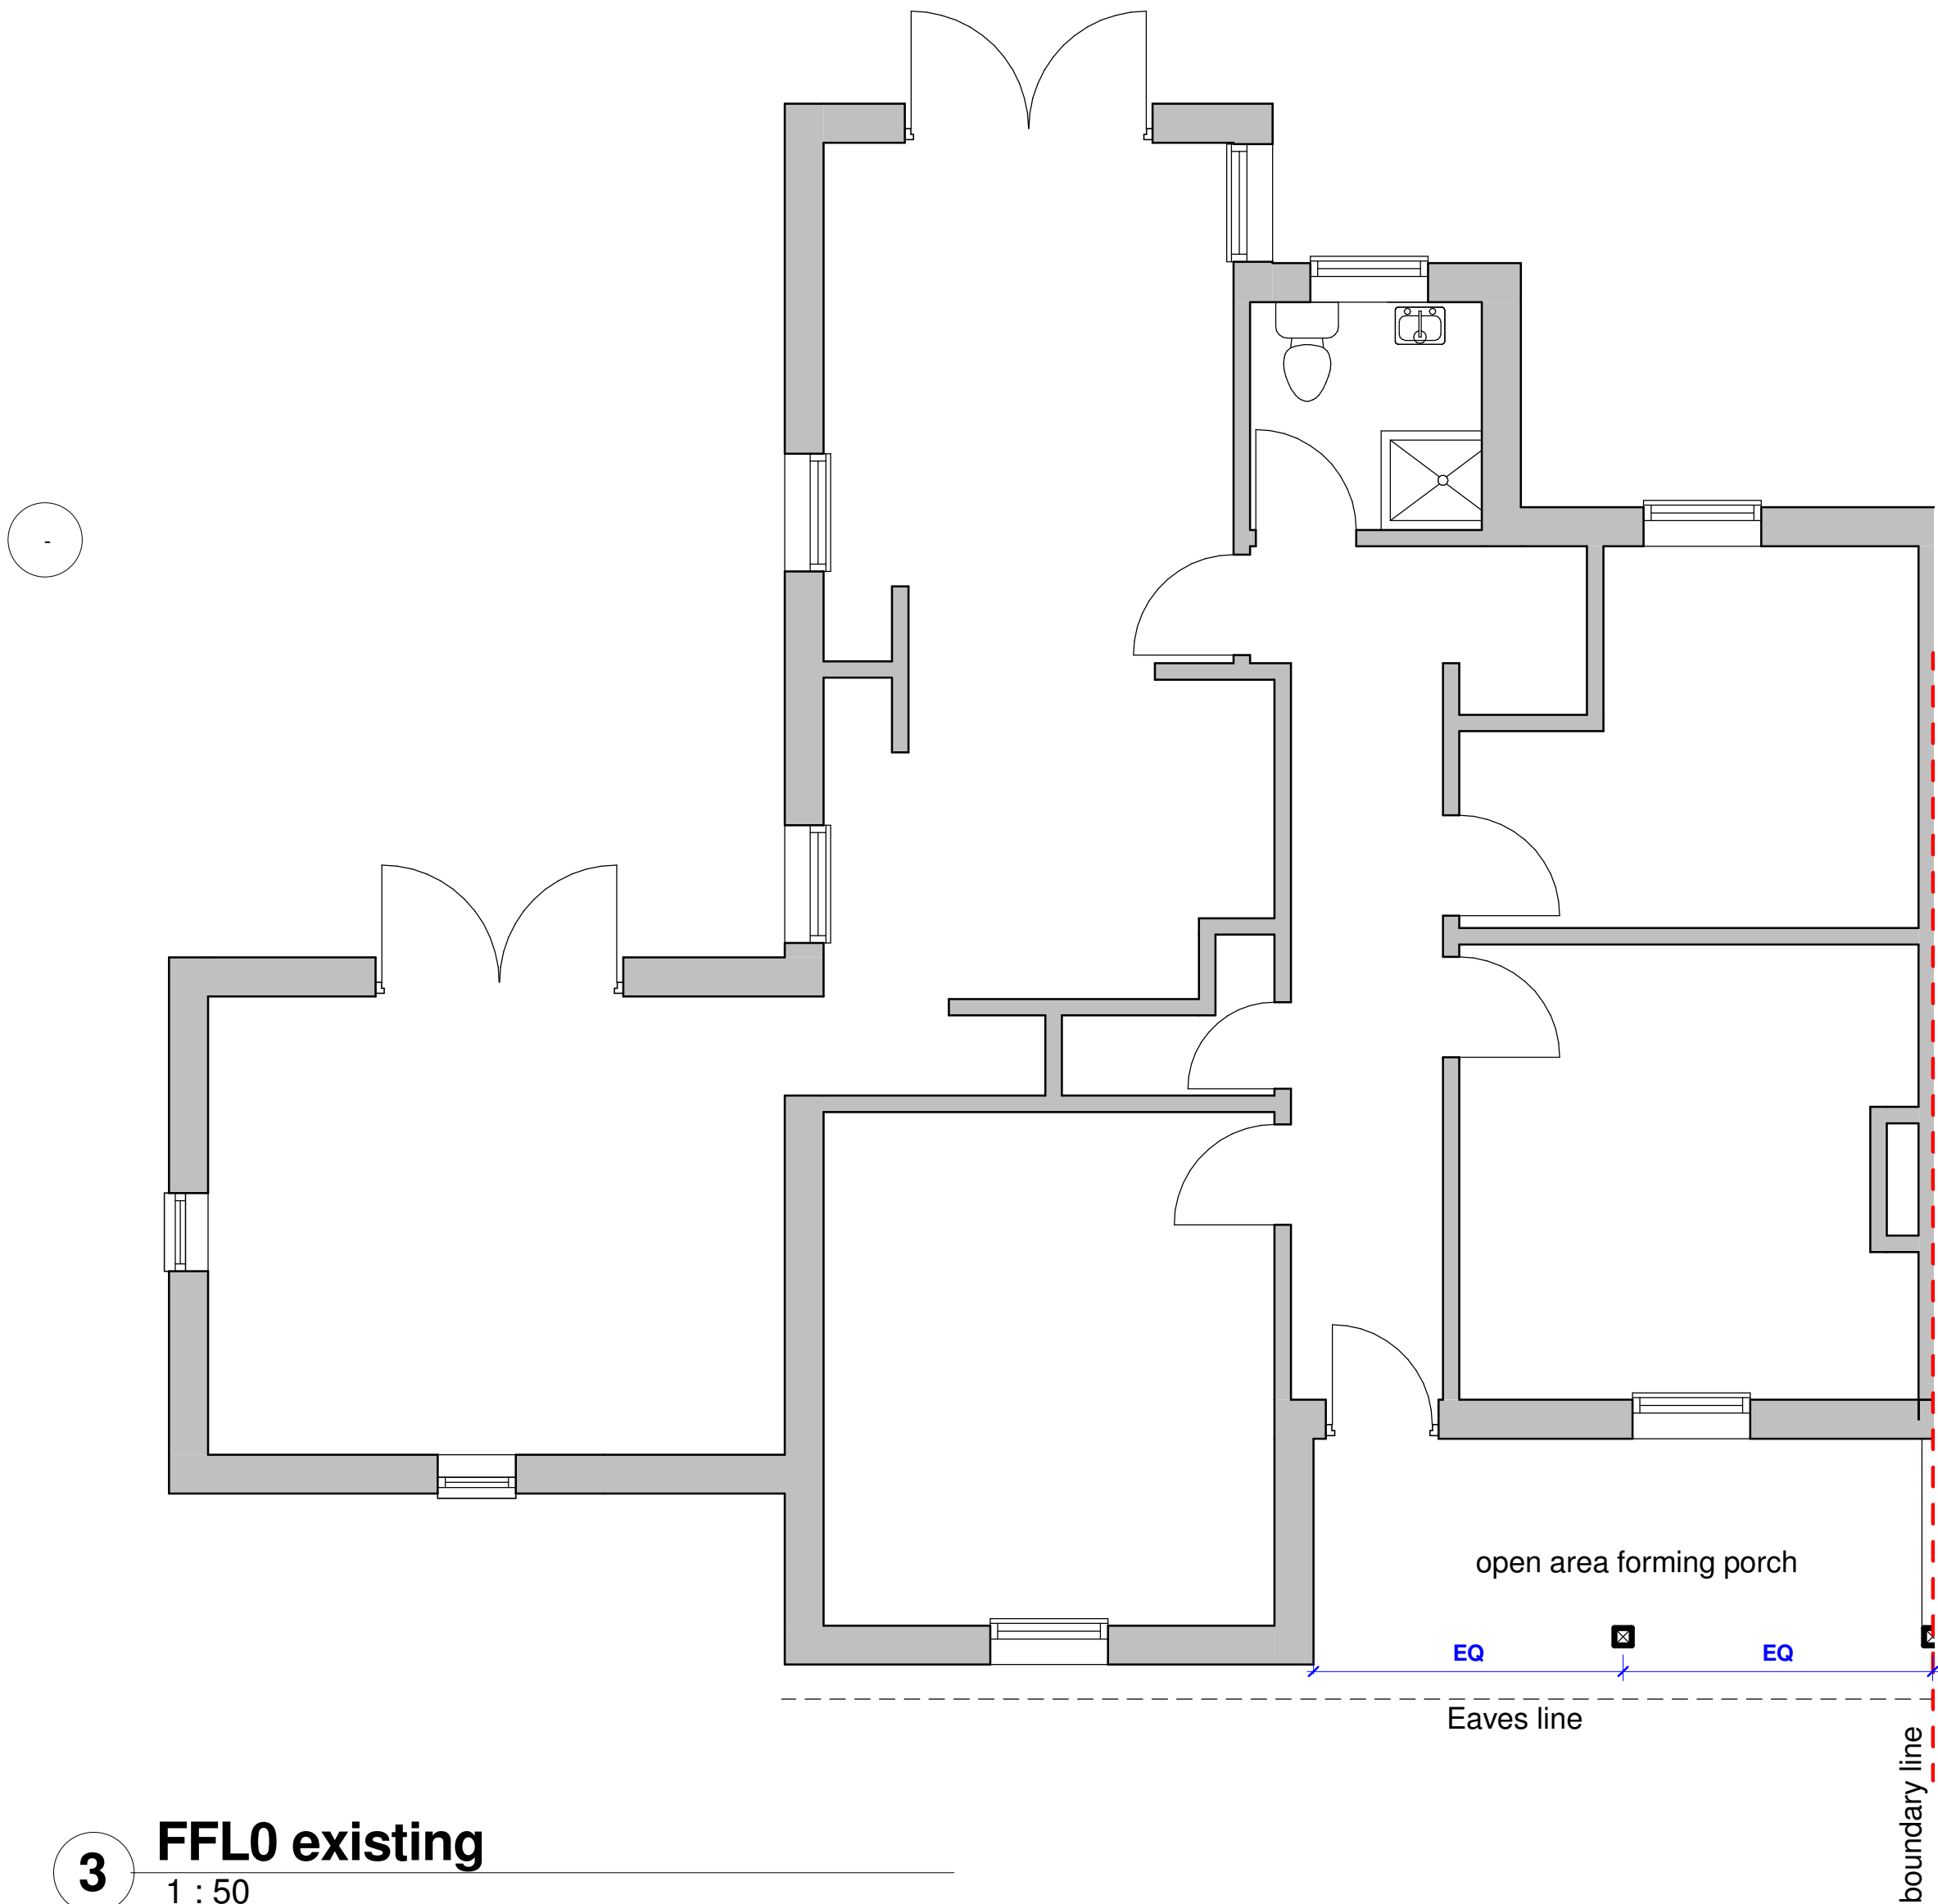


3 FFL0 existing
1 : 50

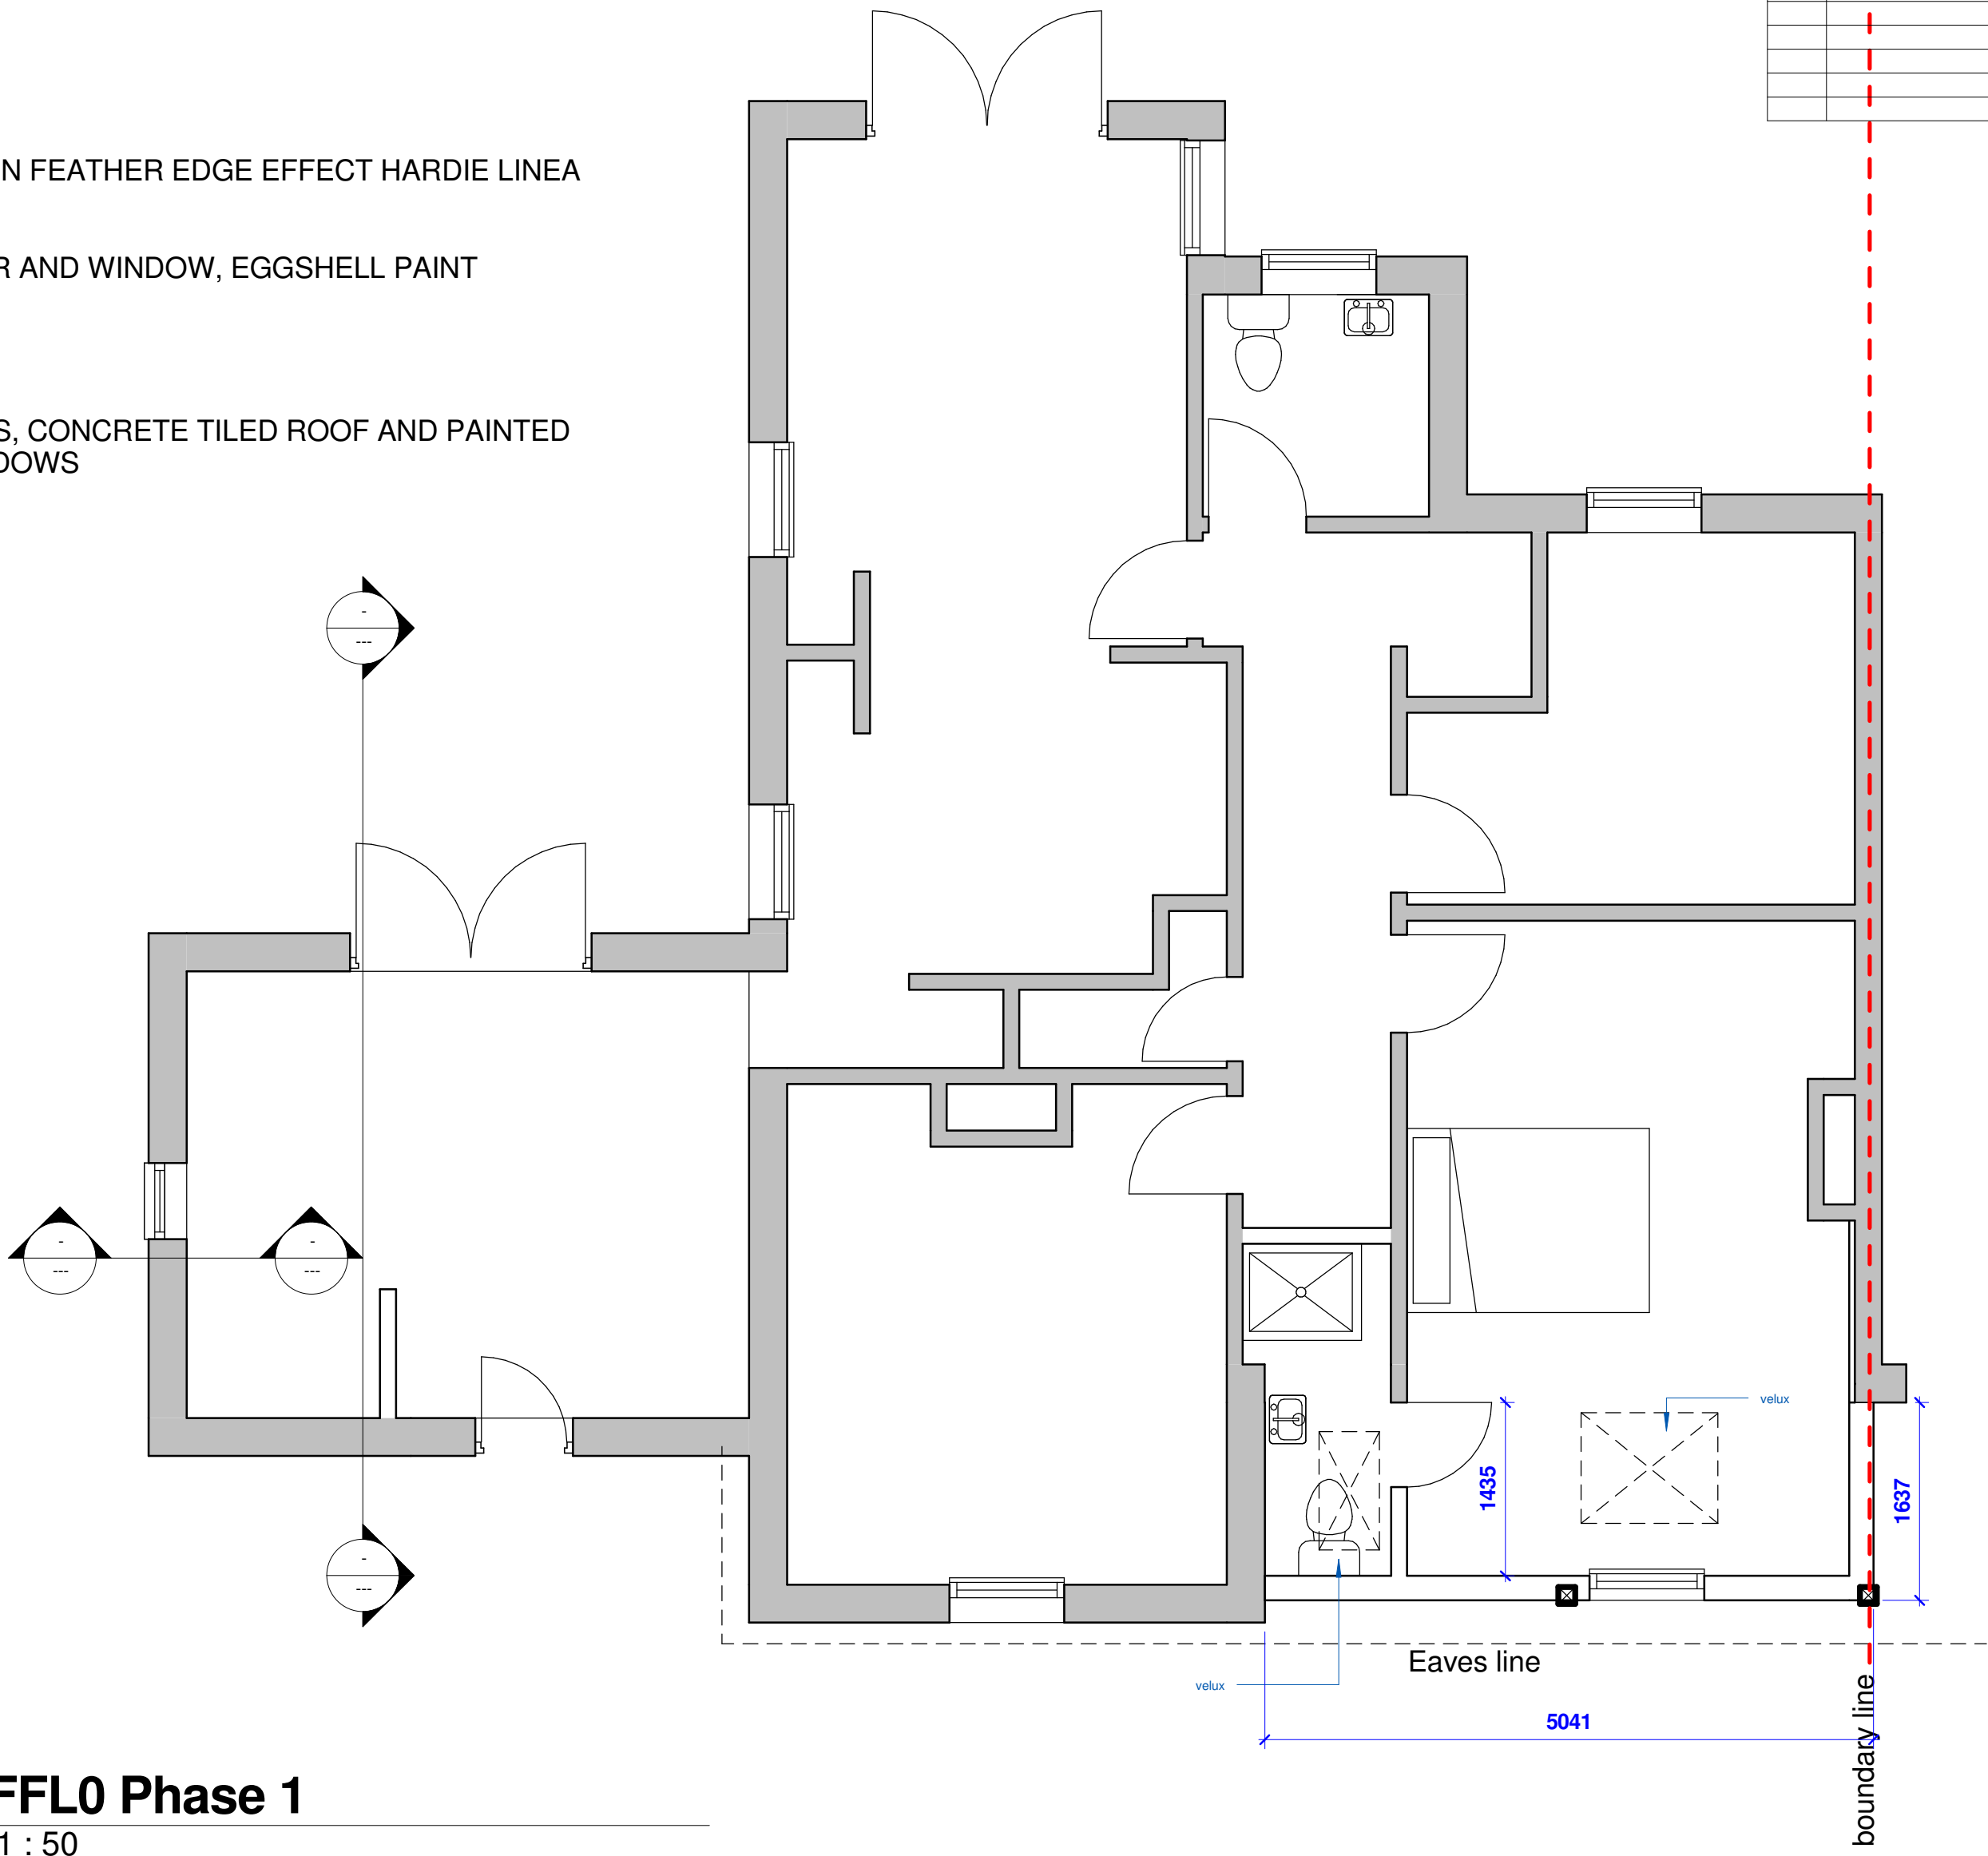

4 FFL0 Phase 1
1 : 50



1 South Existing
1 : 50

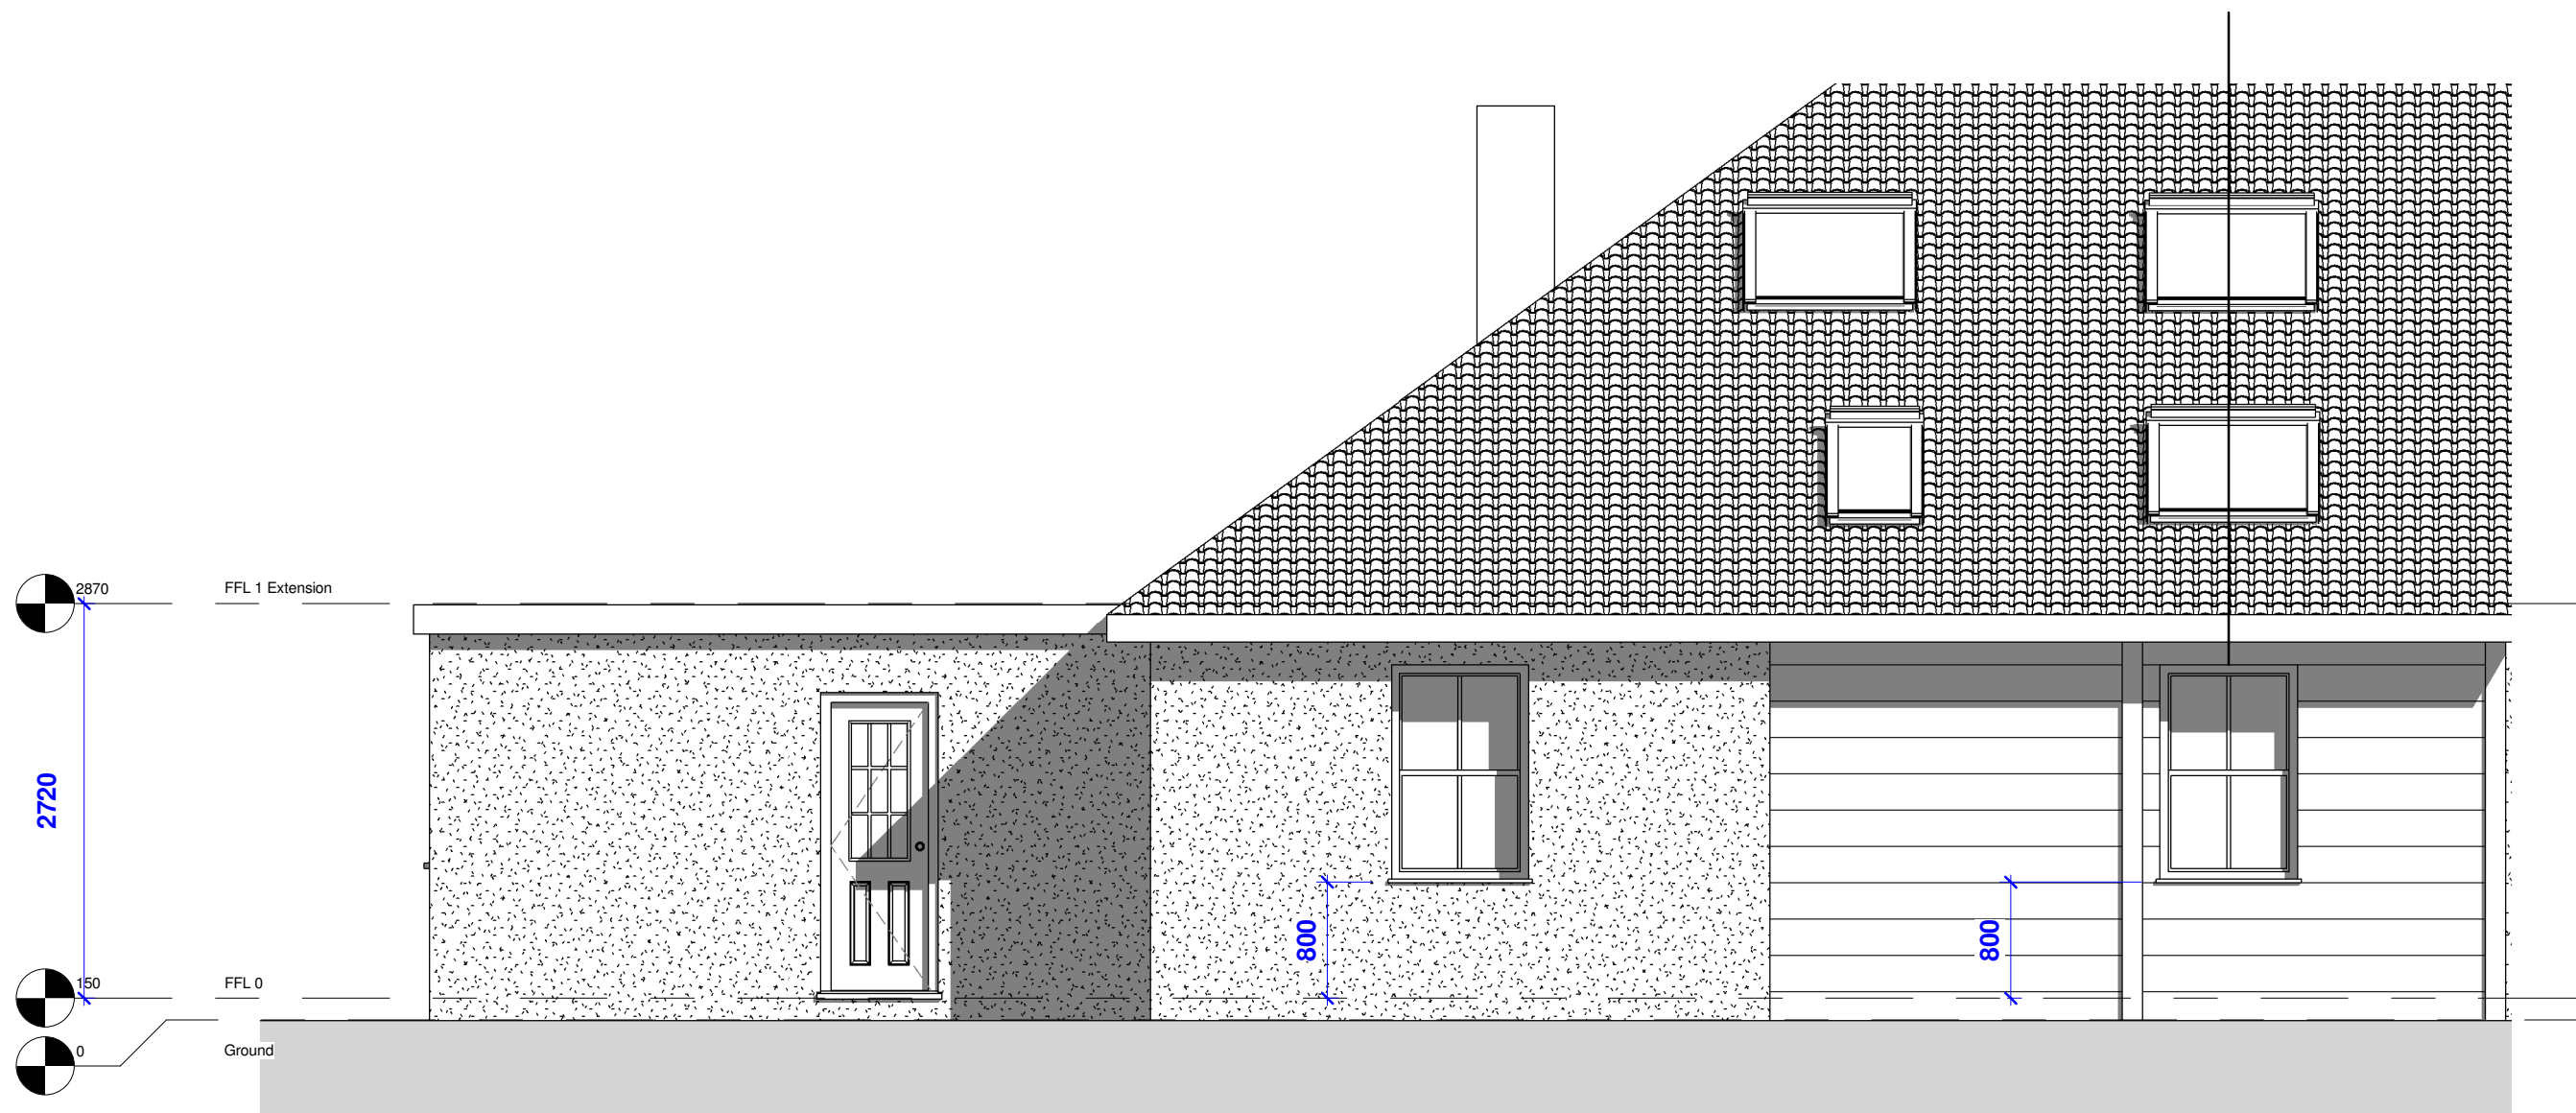

2 South Phase 1
1 : 50

SCALE @ A1
1 : 50
CLIENT
David Johnson
PROJECT
Kenchwood development
DRAWING TITLE
Porch Infill
DRAWING No
A101
Date
Issue Date
Drawn by
DMJ

Notes

1. DO NOT SCALE FROM THIS DRAWING.

2. ALL DIMENSIONS ARE IN MM UNLESS OTHERWISE INDICATED. ALL DIMENSIONS TO BE VERIFIED ON SITE.

David Johnson
Kenchwood Architectural Ltd
Kenchwood
Ferry Road
Hayling Island
Hants
PO11 0DA
02392460721
07926603237
david@kenchwood.co.uk

