



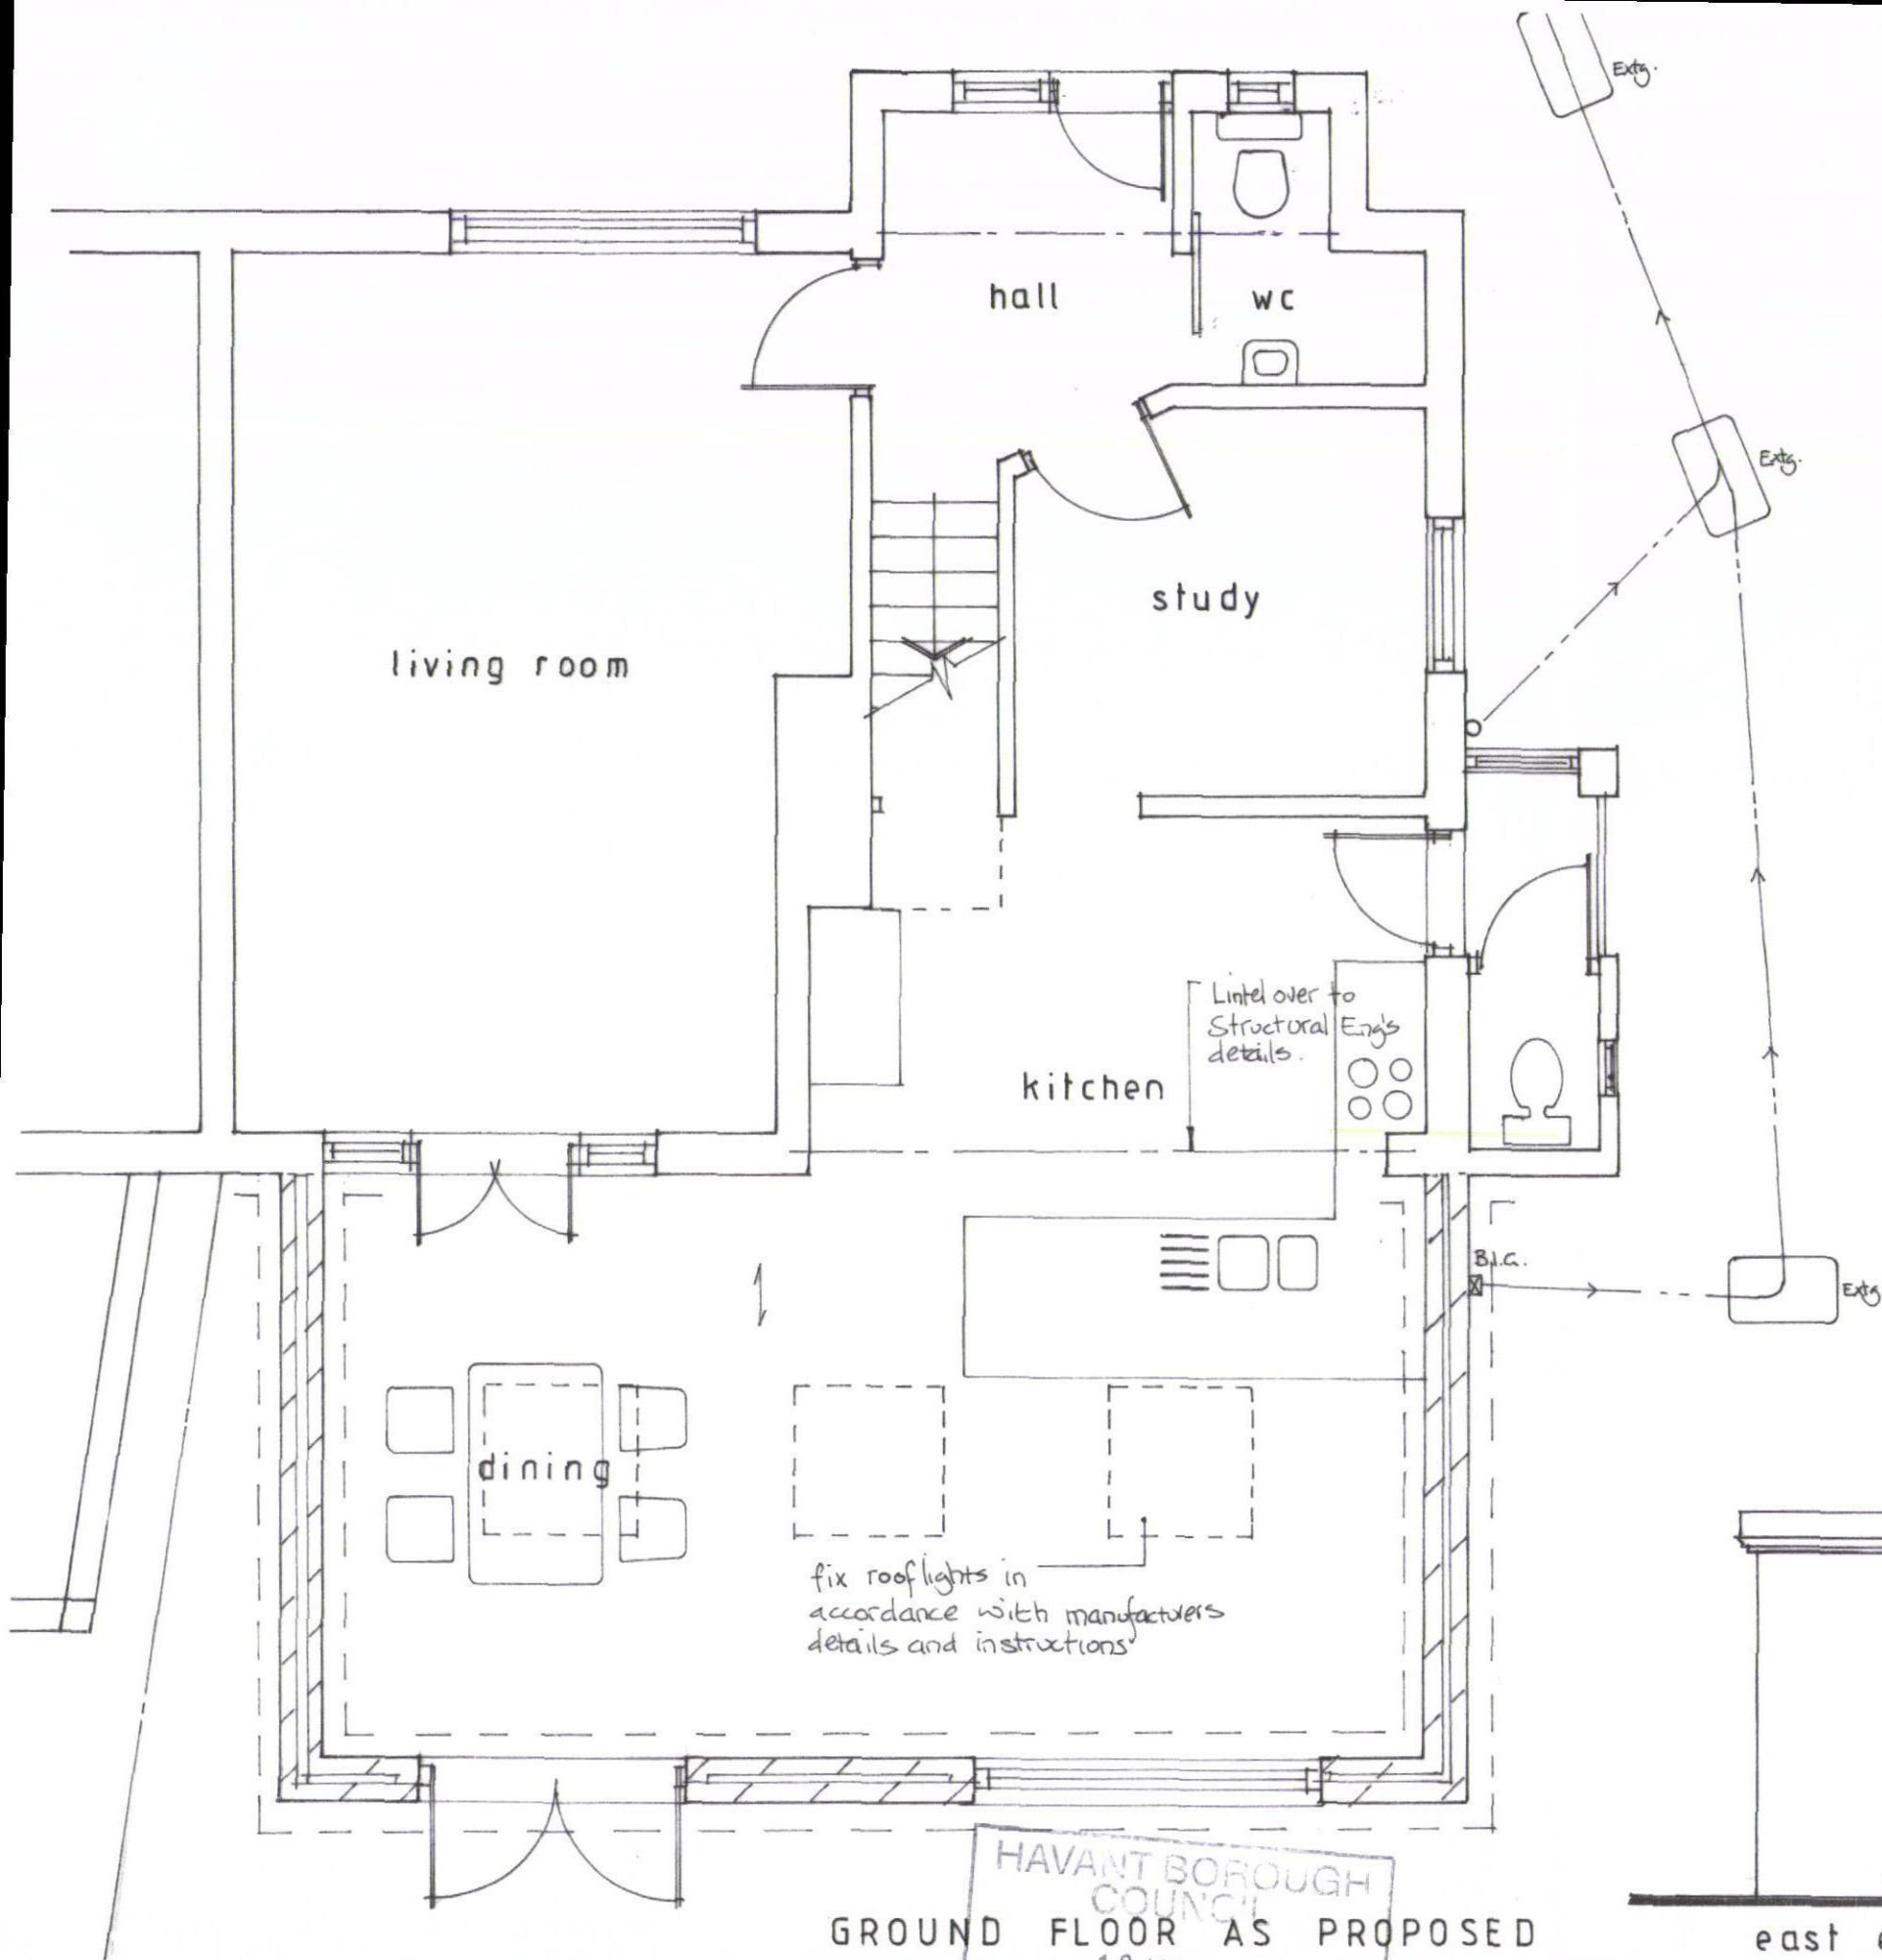


GROUND FLOOR AS PROPOSED
1:50

HAVANT BOROUGH
COUNCIL
18 MAR 2014
RECEIVED

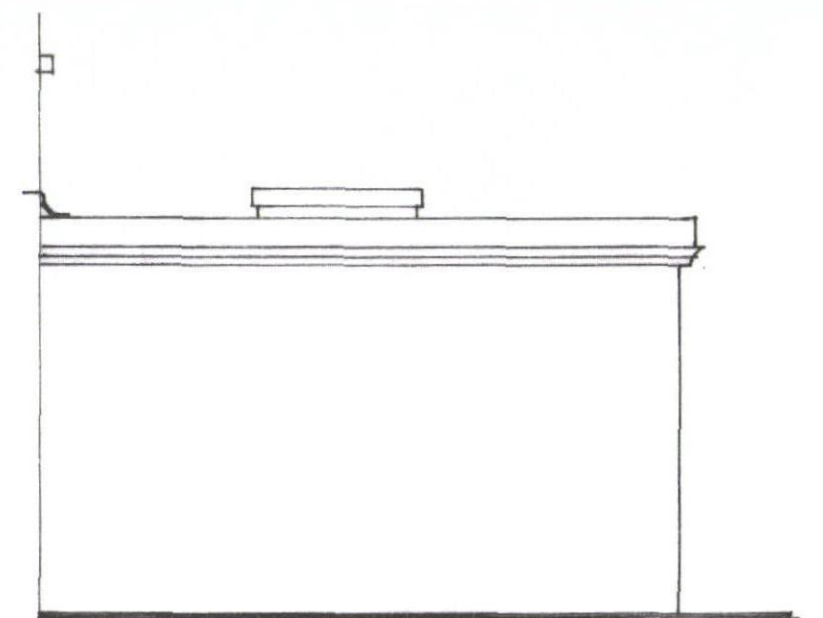

south elevation (north elevation handed)

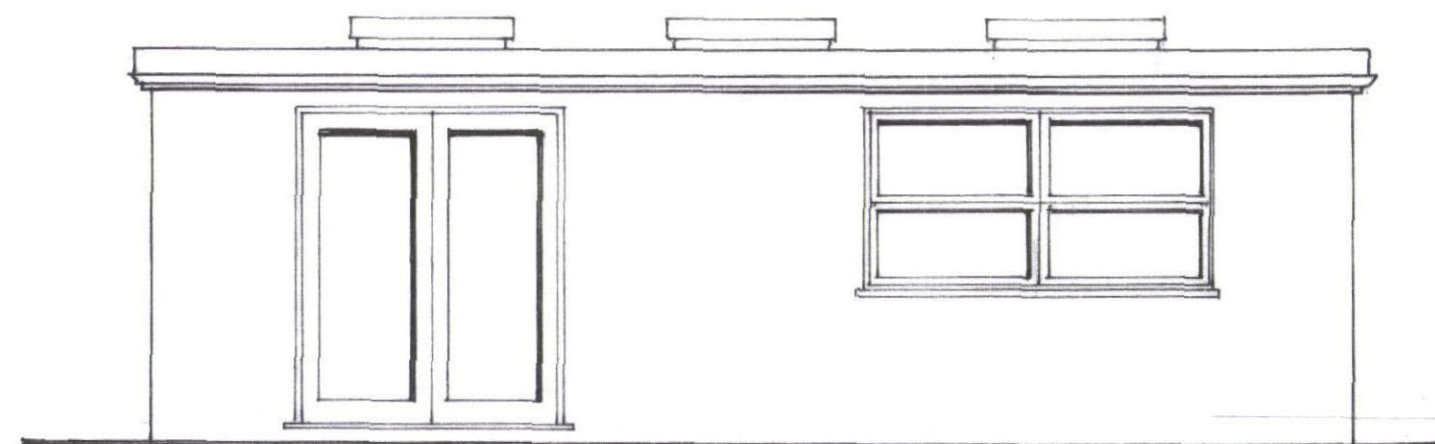

east elevation

1:50