


**PROPOSED ADDITION TO FORM NEW DWELLING
25, BRIGHTS LANE, HAYLING ISLAND, HANTS.
FOR MR & MRS D. BAILEY.**

HAYLING ISLAND COUNCIL
10 OCT 2014
RECEIVED

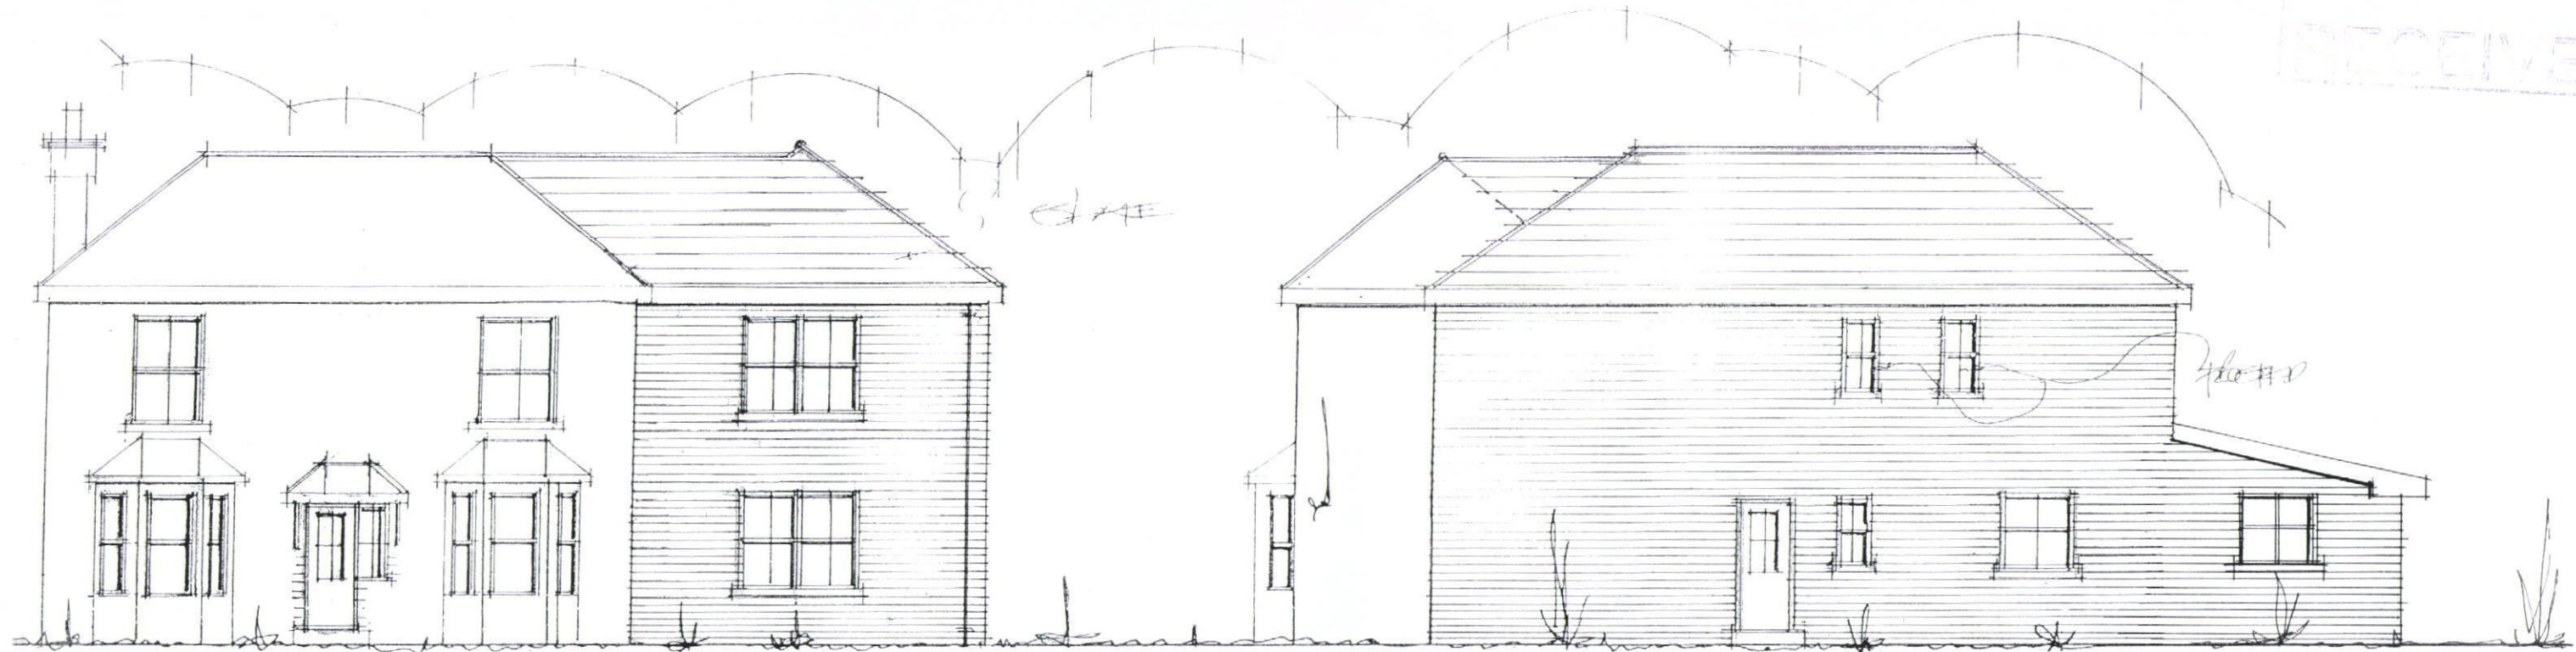

front

side



side

rear

date oct 14
scale 1:100

Proposed elevations

Peter J. Walker MRICS
Chartered Surveyor
182 Seafront, Hayling Island
HANTS PO11 9AN