



Notes


1. This drawing is the property of fabrik ltd. It must not be copied or reproduced without written consent.
2. Only figured dimensions are to be taken from this drawing. All contractors must visit site and be responsible for taking and checking all dimensions related to the works shown on the drawing.

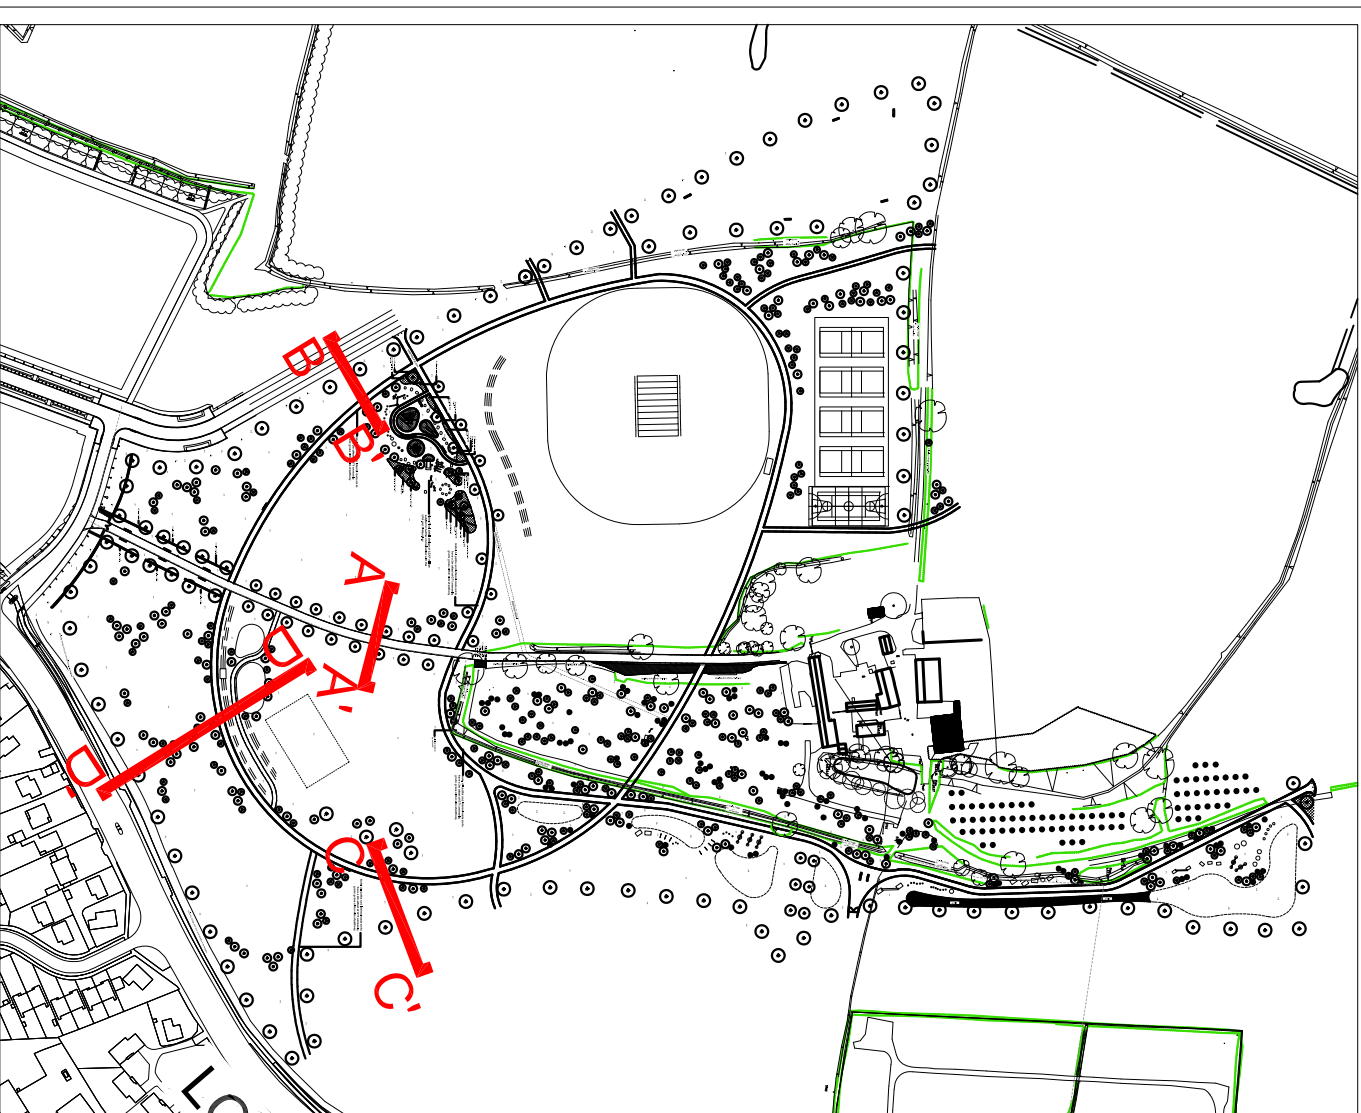


Key Plan (NTS)

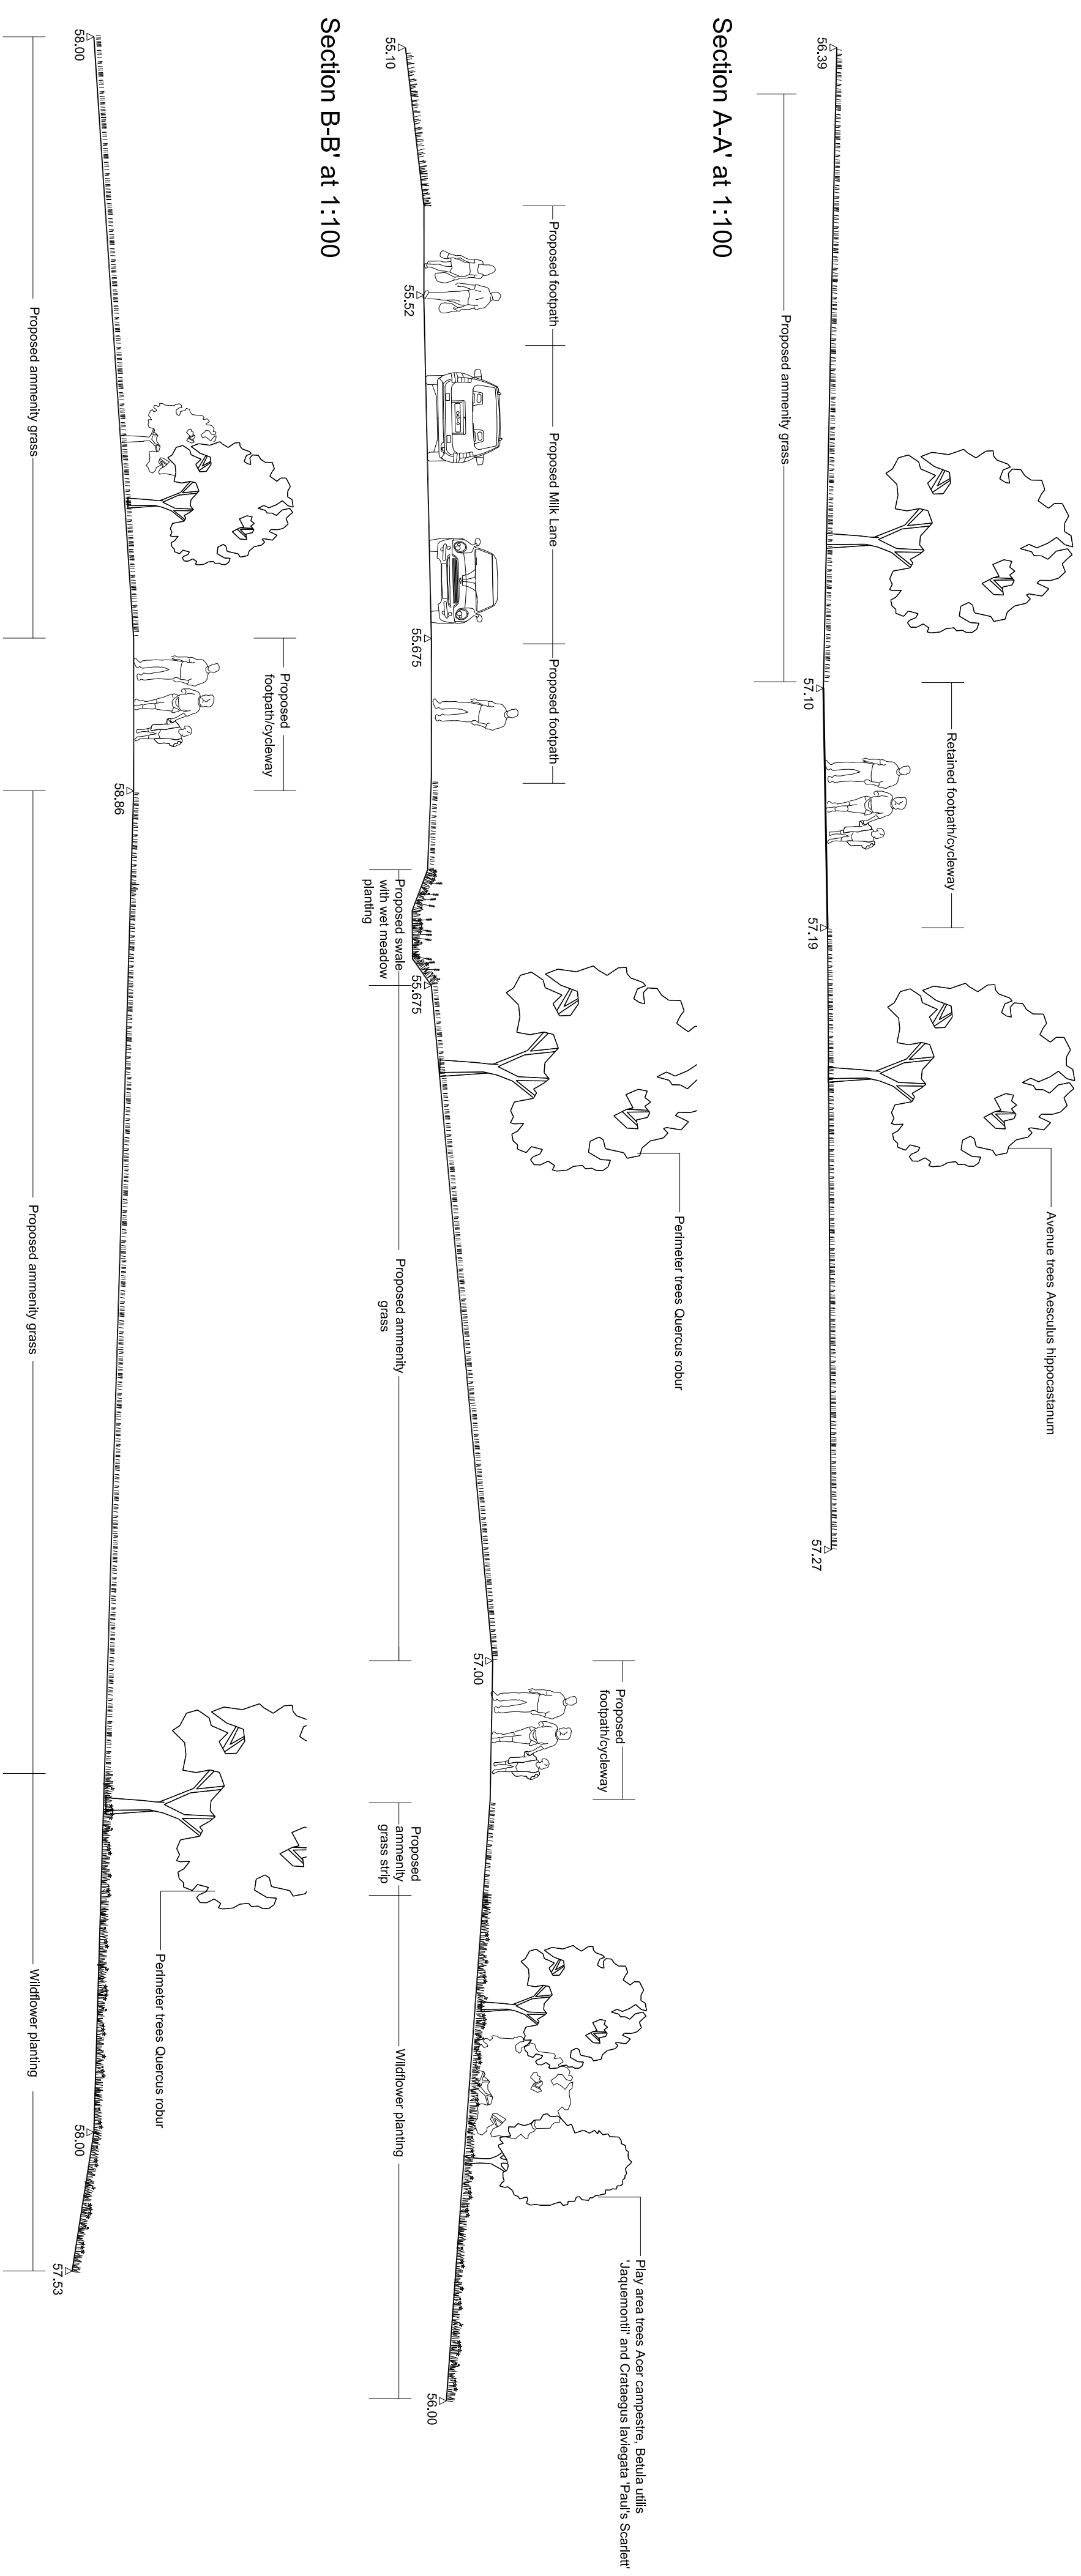

Section C-C' at 1:100

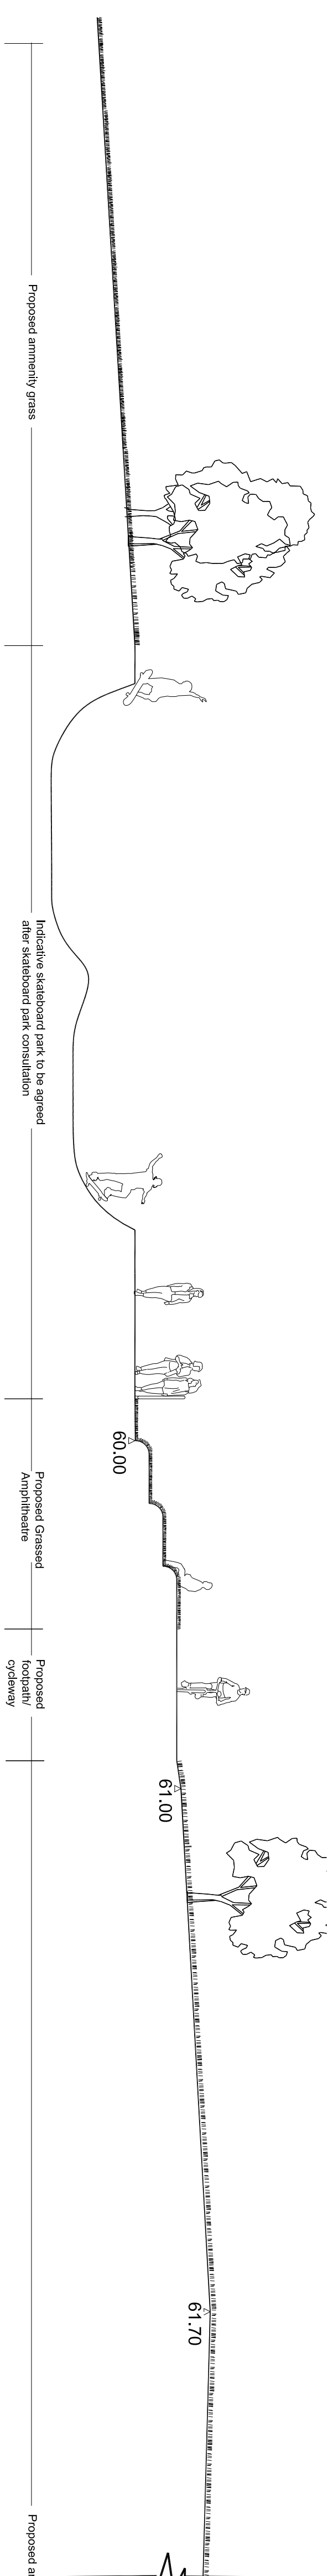

Section D-D' at 1:100

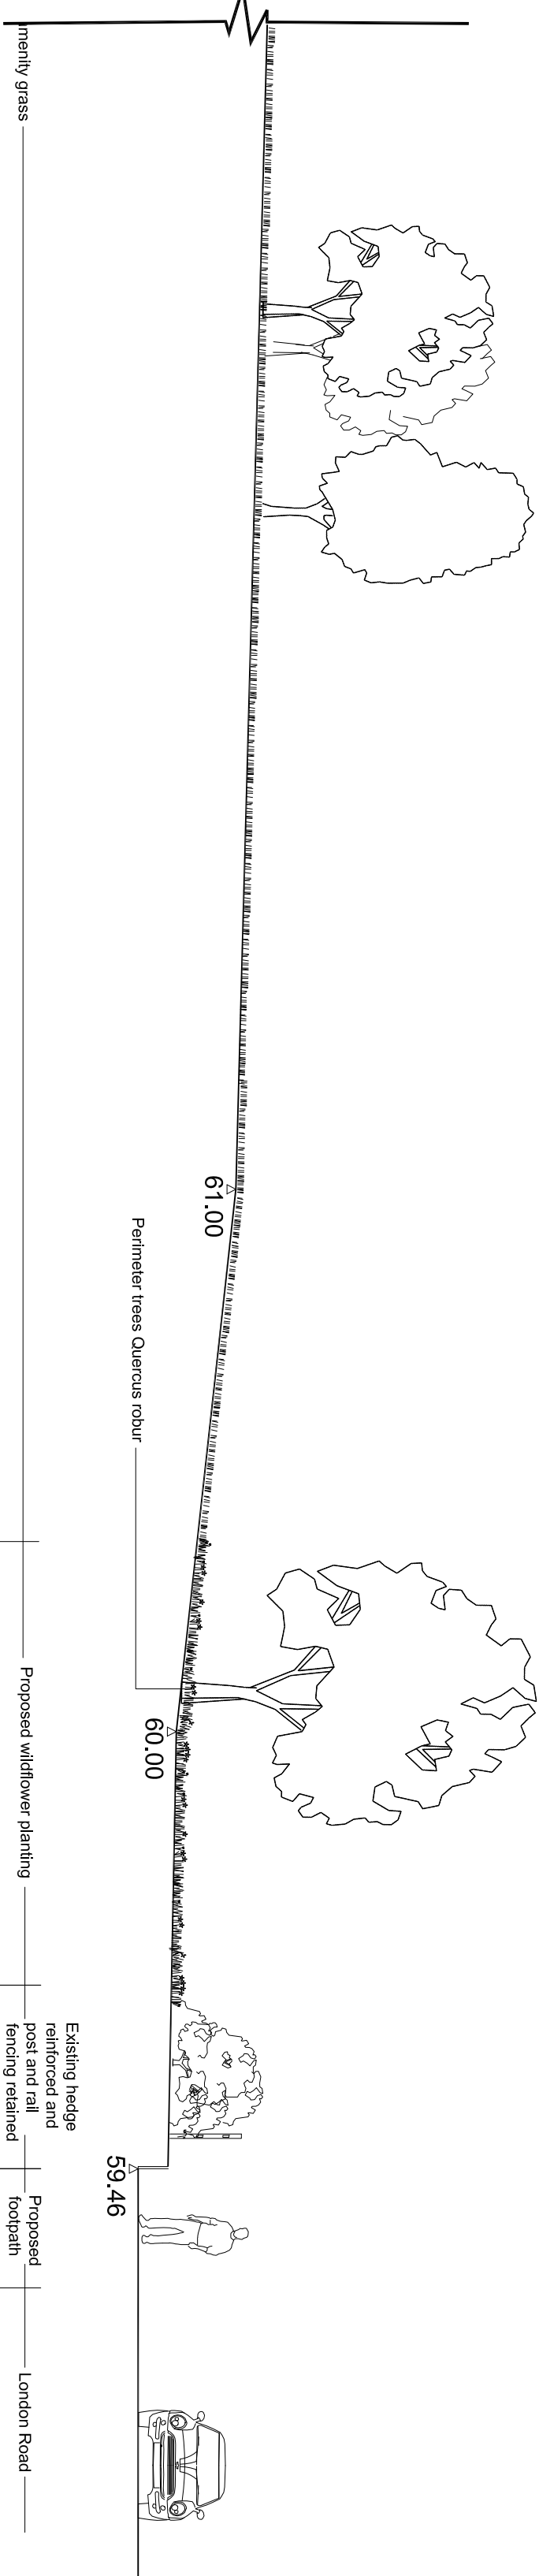

north

[illegible]

fabrik

38a High Street
Alton
Hampshire
GU34 1BD

T: 01420 593250
F: 01420 544243
E: alton@fabrikuk.com
W: www.fabrikuk.com

Project

Town Park of Phase 2, Berewood, Waterlooville
for Grainger

Drawing

Indicative sections across Town Park, Phase A

Scale	Date	Drawn
1:100 @ A1	August 2013	Klk

D2050 L.TPA.500

Drawing No.

☐	Preliminary	☐	Issued for Design/Information
☐	Issued for Planning Approval	☐	Issued for Tender
☐	Issued for Construction	☐	As Built

Copyright Reserved ©