



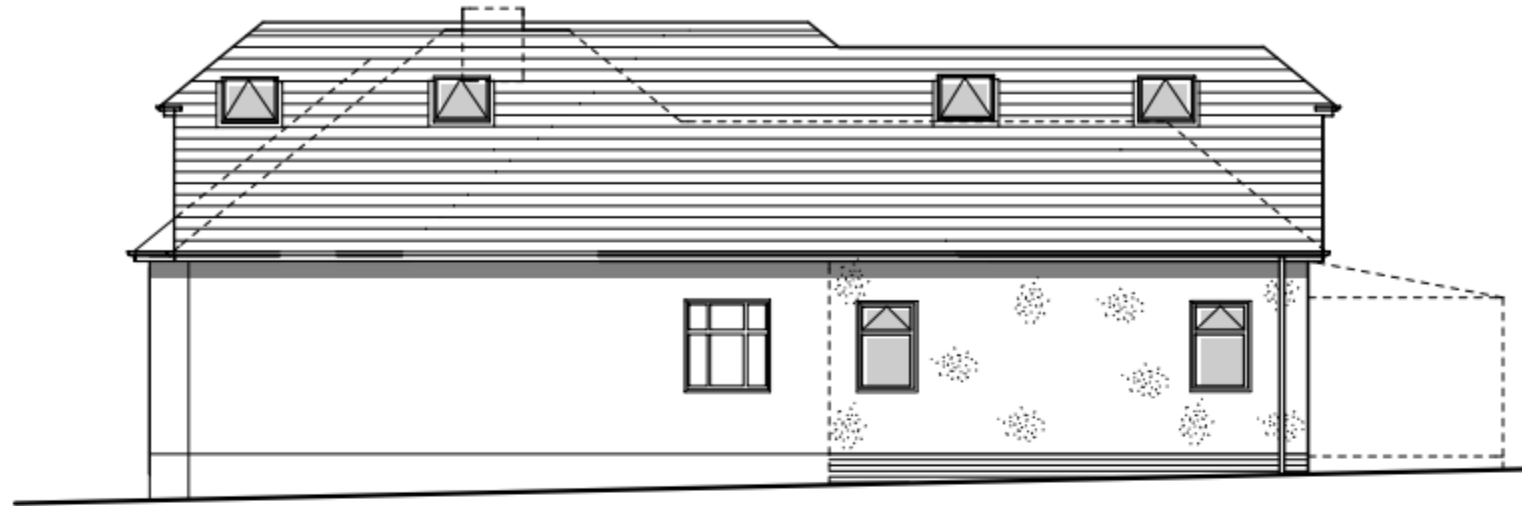

BRICKWORK AND RENDER TO
MATCH THE EXISTING HOUSE


PROPOSED SIDE VIEW

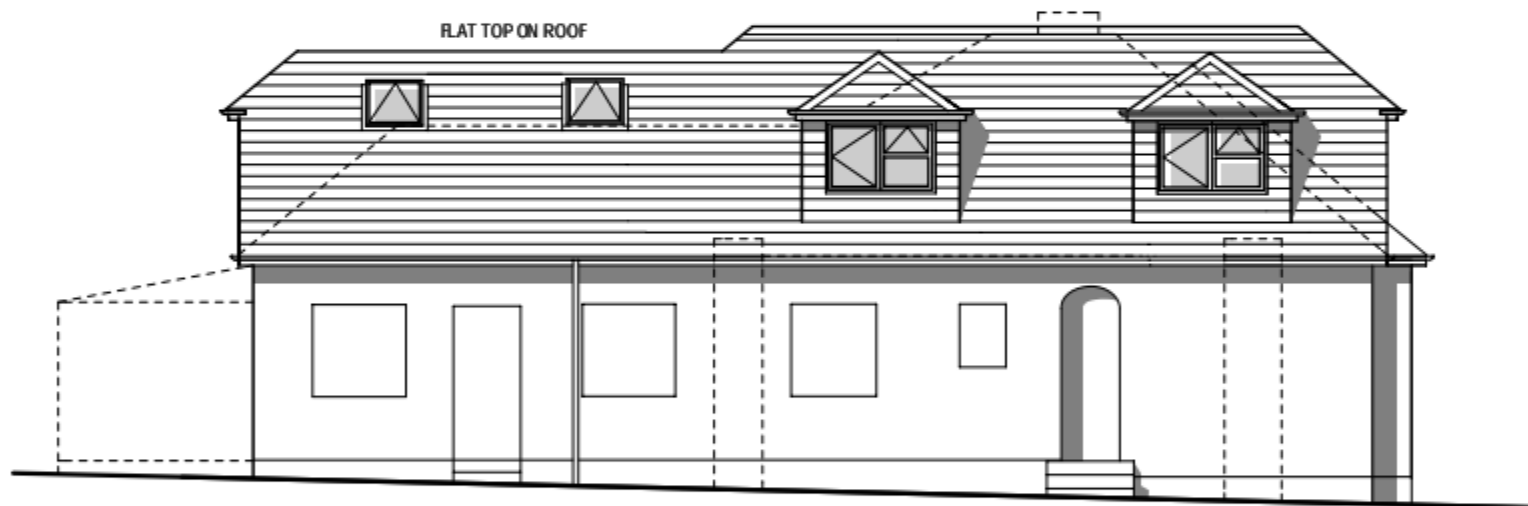


FLAT TOP ON ROOF

TILES FOR THE ROOF AND DORMERS
ALL TO MATCH THE EXISTING HOUSE


PROPOSED SIDE VIEW

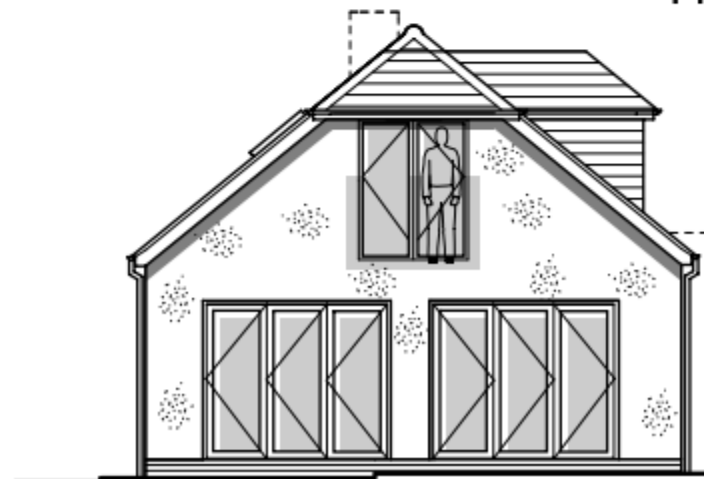

PROPOSED REAR VIEW

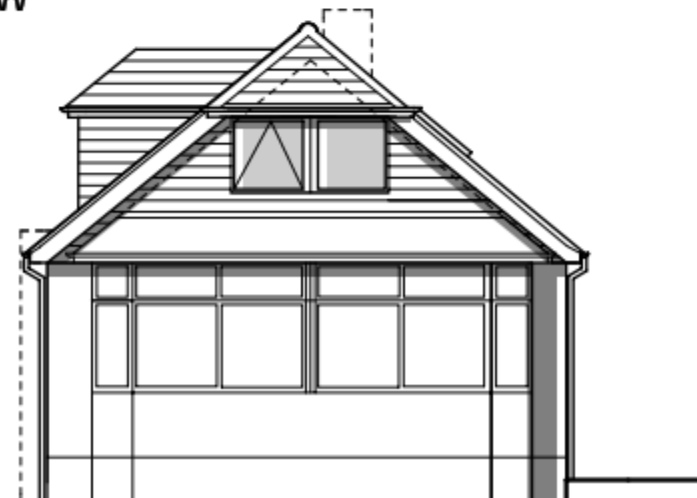

PROPOSED FRONT VIEW

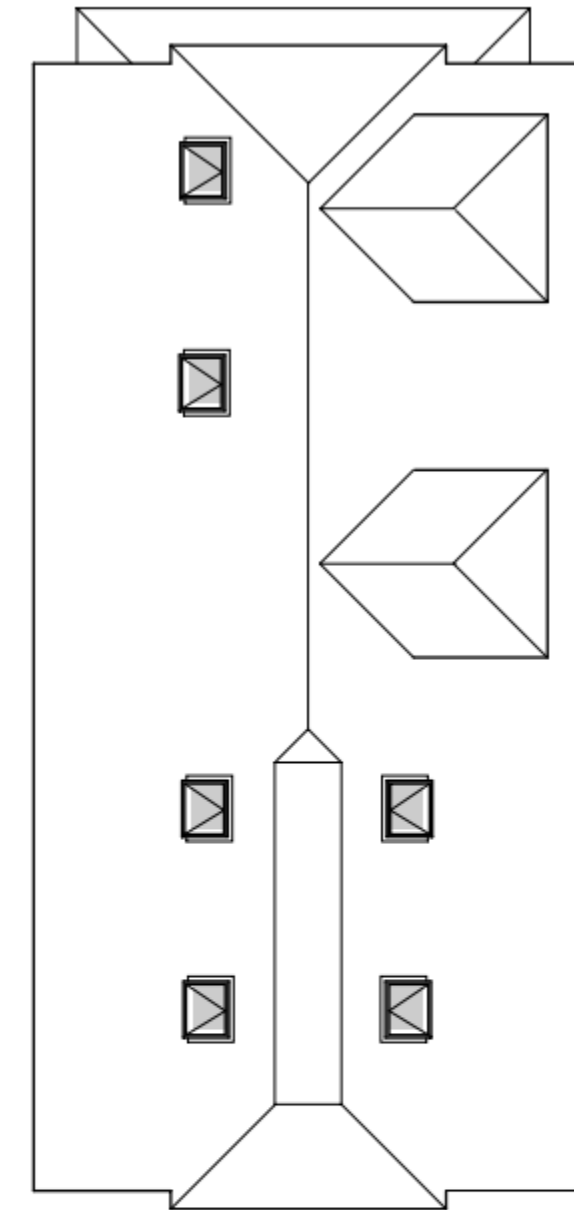

PROPOSED ROOF LAYOUT

LOFT CONVERSION,
AND REAR EXTENSION
FOR
33 BROOKLANDS ROAD
BEDHAMPTON
HAVANT
PO9 3NT

SCALE 1:100

A3

DRAWING No 010914 2A3