WILSON BAILEY
GEOTECHNICAL & ENVIRONMENTAL

Carters Barn
Sherrington
Wiltshire
BA12 0SN

Remediation Areas Plan

Site Manor Farm and Copseys Nursery Sites, Denvilles, Havant

Client BDW Southampton

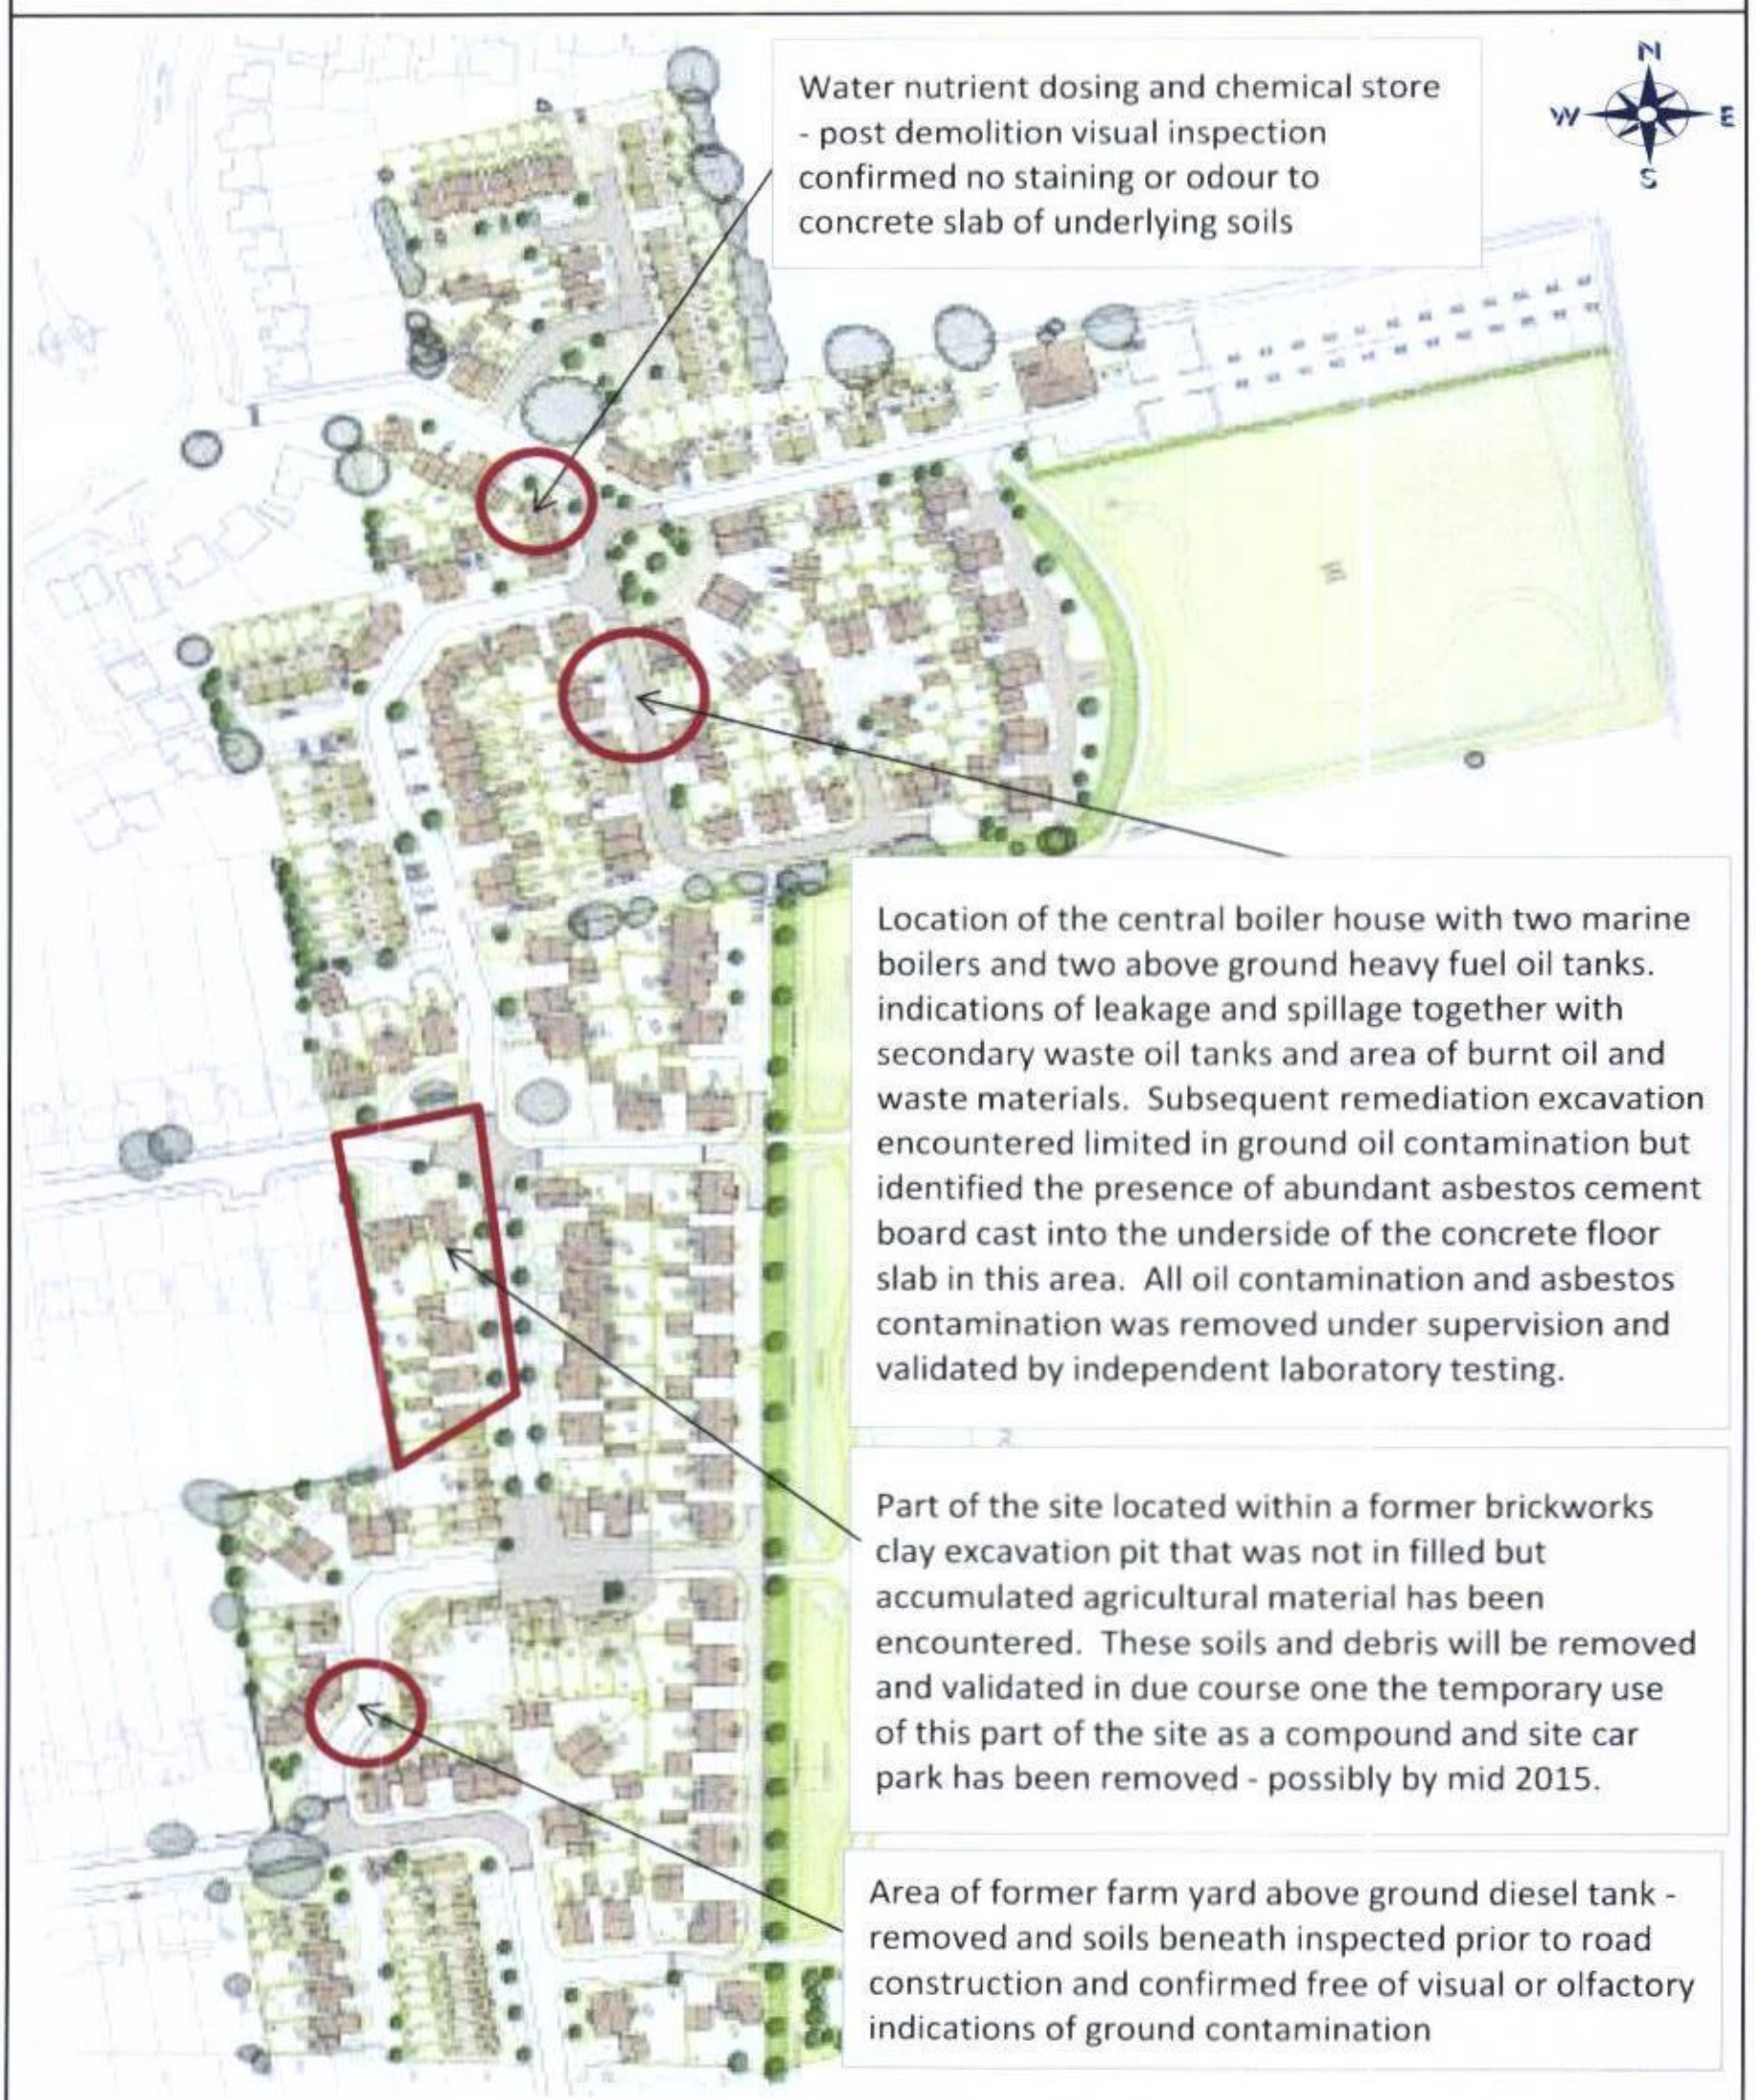

J11002 Remediation Areas Plan

HAVANT BOROUGH COUNCIL
23 OCT 2014
RECEIVED