
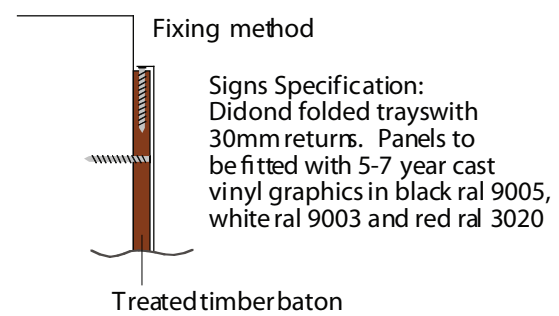


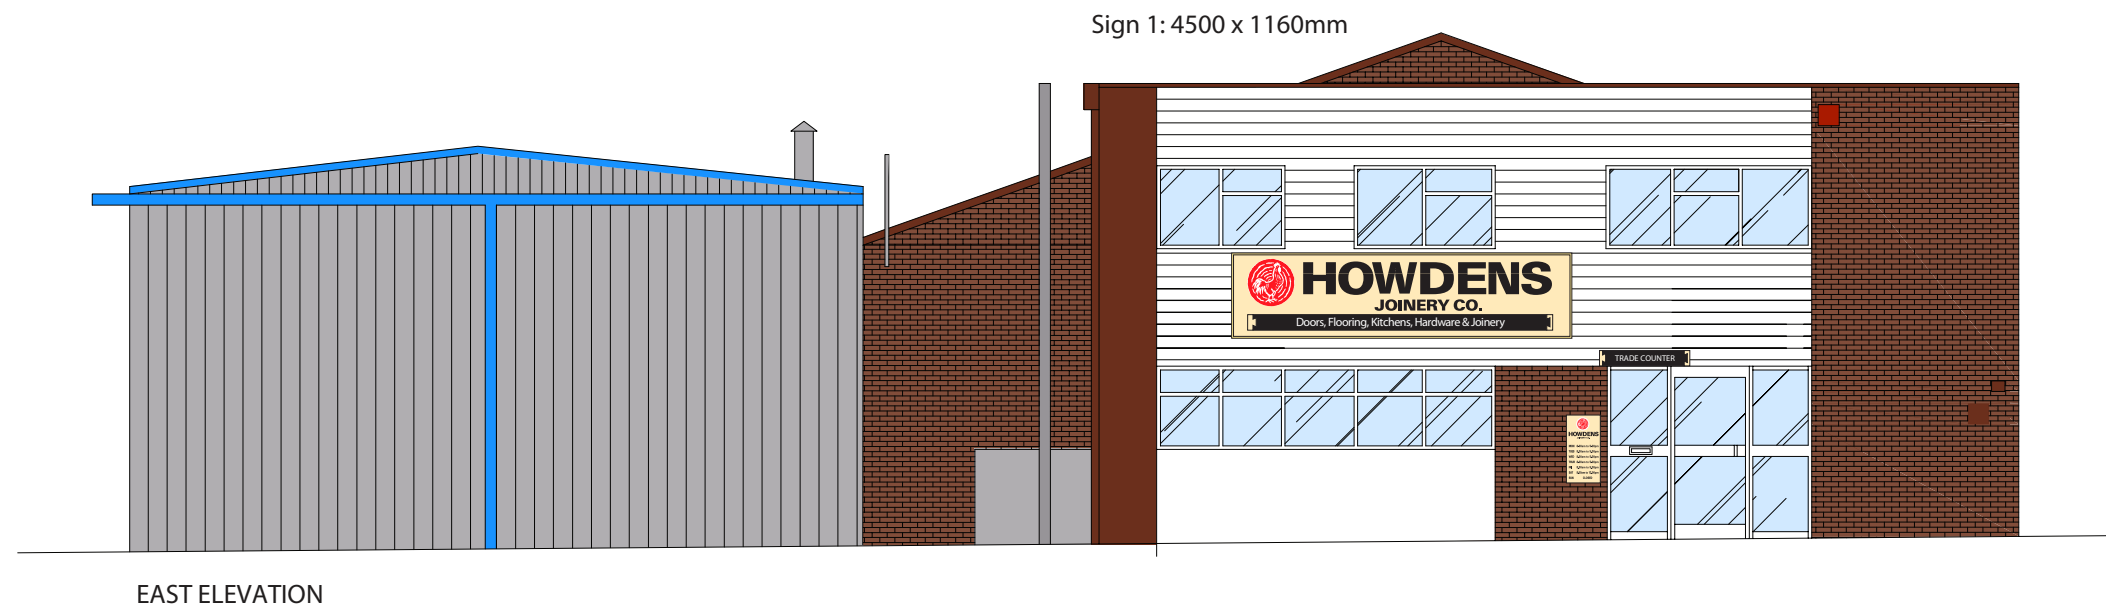

2 The Stray, Brough, South
Cave. HU15 2AL

Telephone: 01430 421489
Fax: 01430 421495

ADS GROUP

Revisions:	A
Client:	HOWDENS
Location :	Waterlooville
Project:	Elevation Signs
Scale:	A3 / 1:100
Date:	04/03/2014
Drawn by:	AD
Drg. No.:	00000AD/01