


**NEW THREE BEDROOM BUNGALOW
60, CREEK ROAD, HAYLING ISLAND, HANTS.**

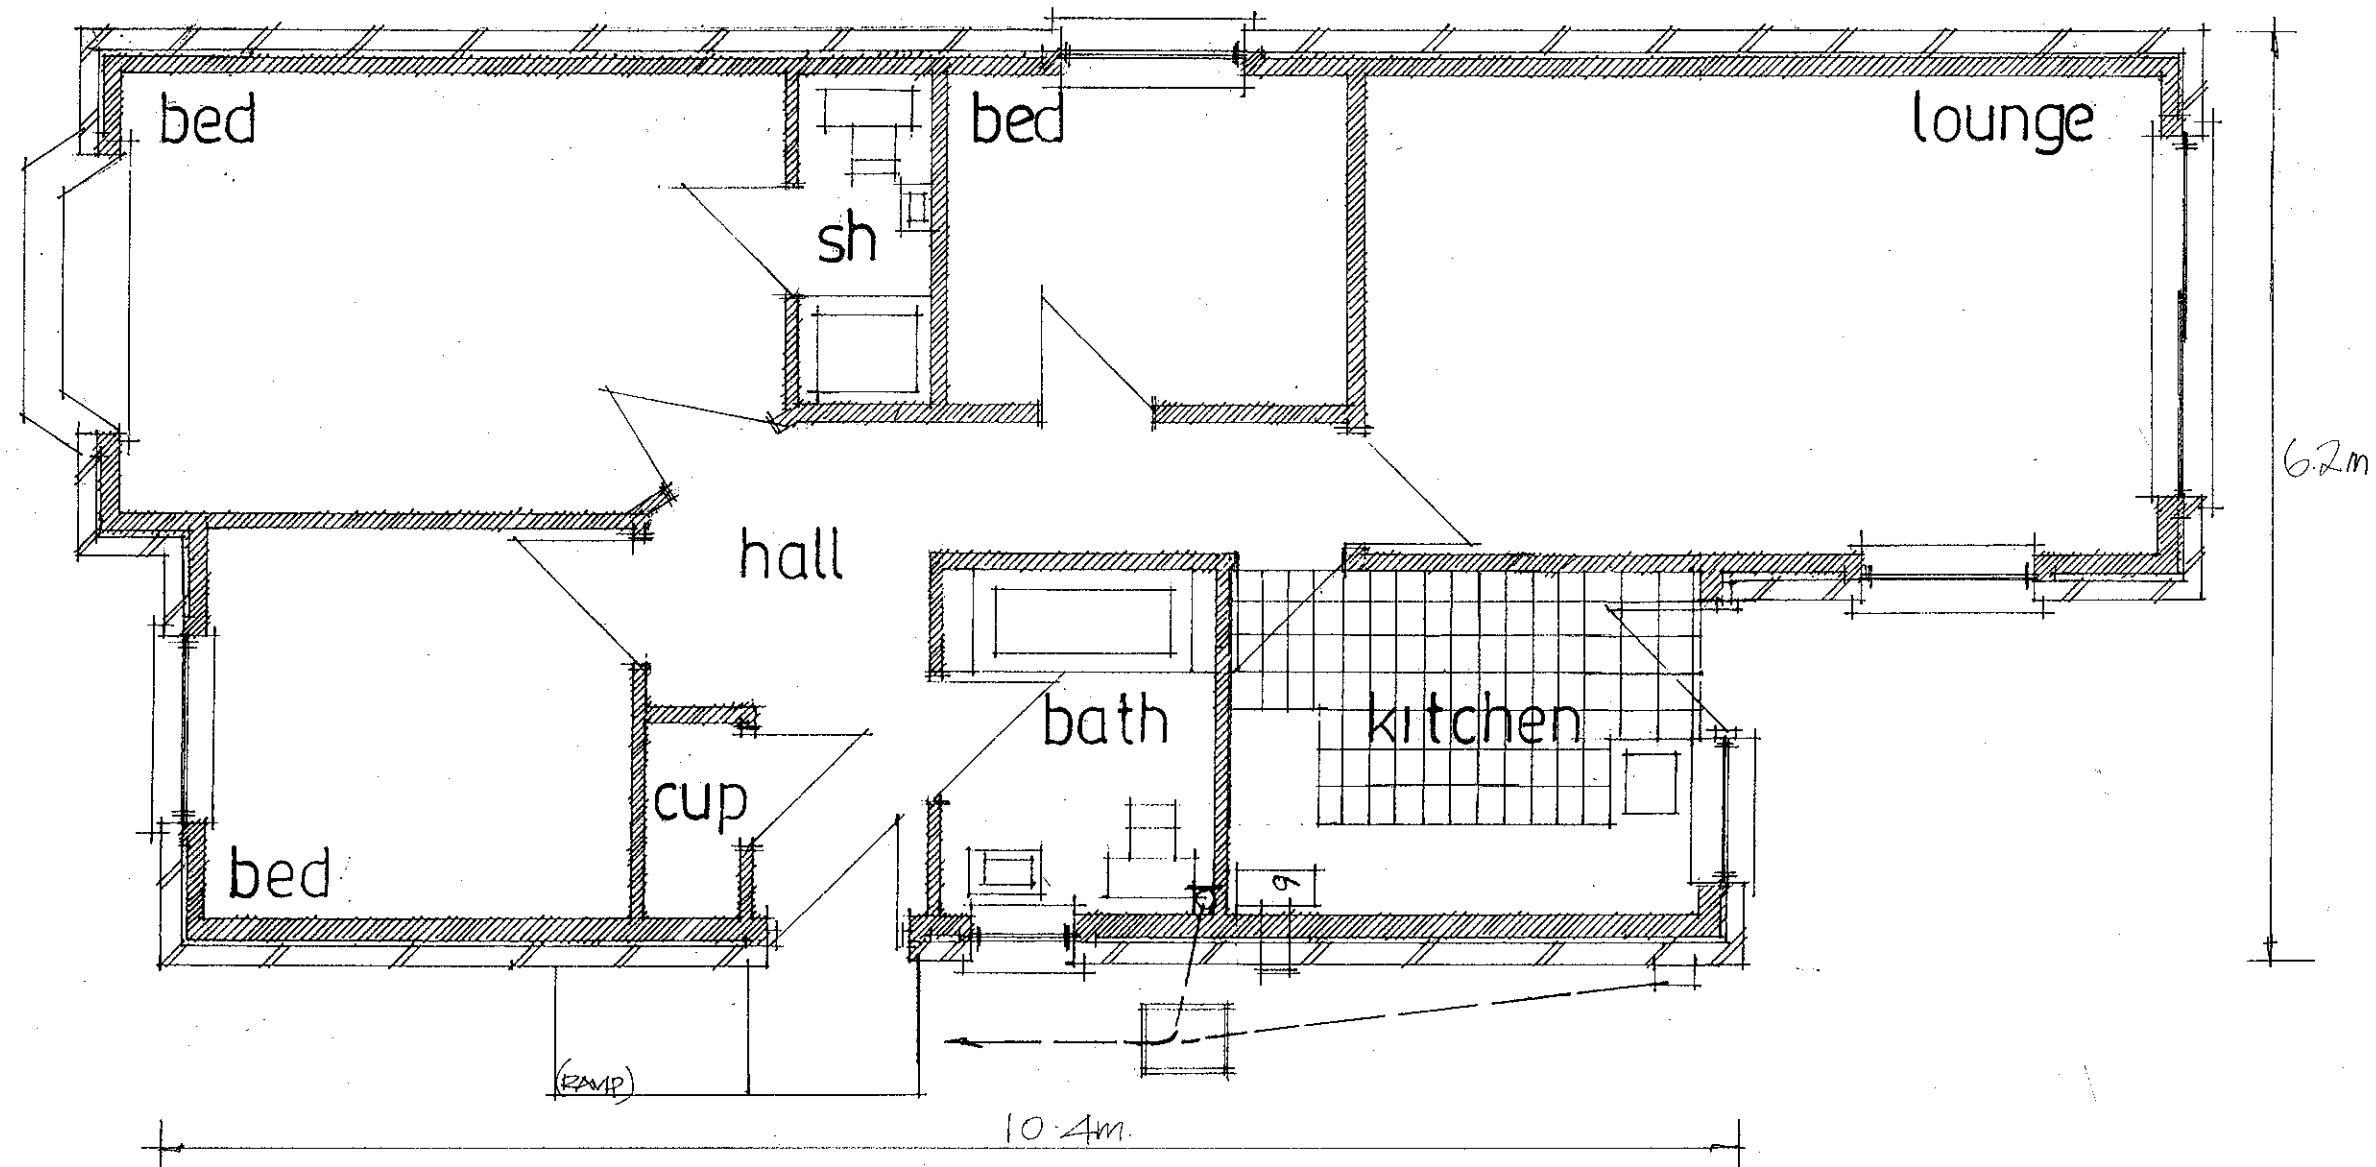

LAYOUT.

**DATE AUG 2011
SCALE 1.50**

**PETER J. WALKER MRICS
CHARTERED SURVEYOR
182 SEAFRONT, HAYLING ISLAND, HANTS
PO11 9 AN**

TEL: 02392 467571