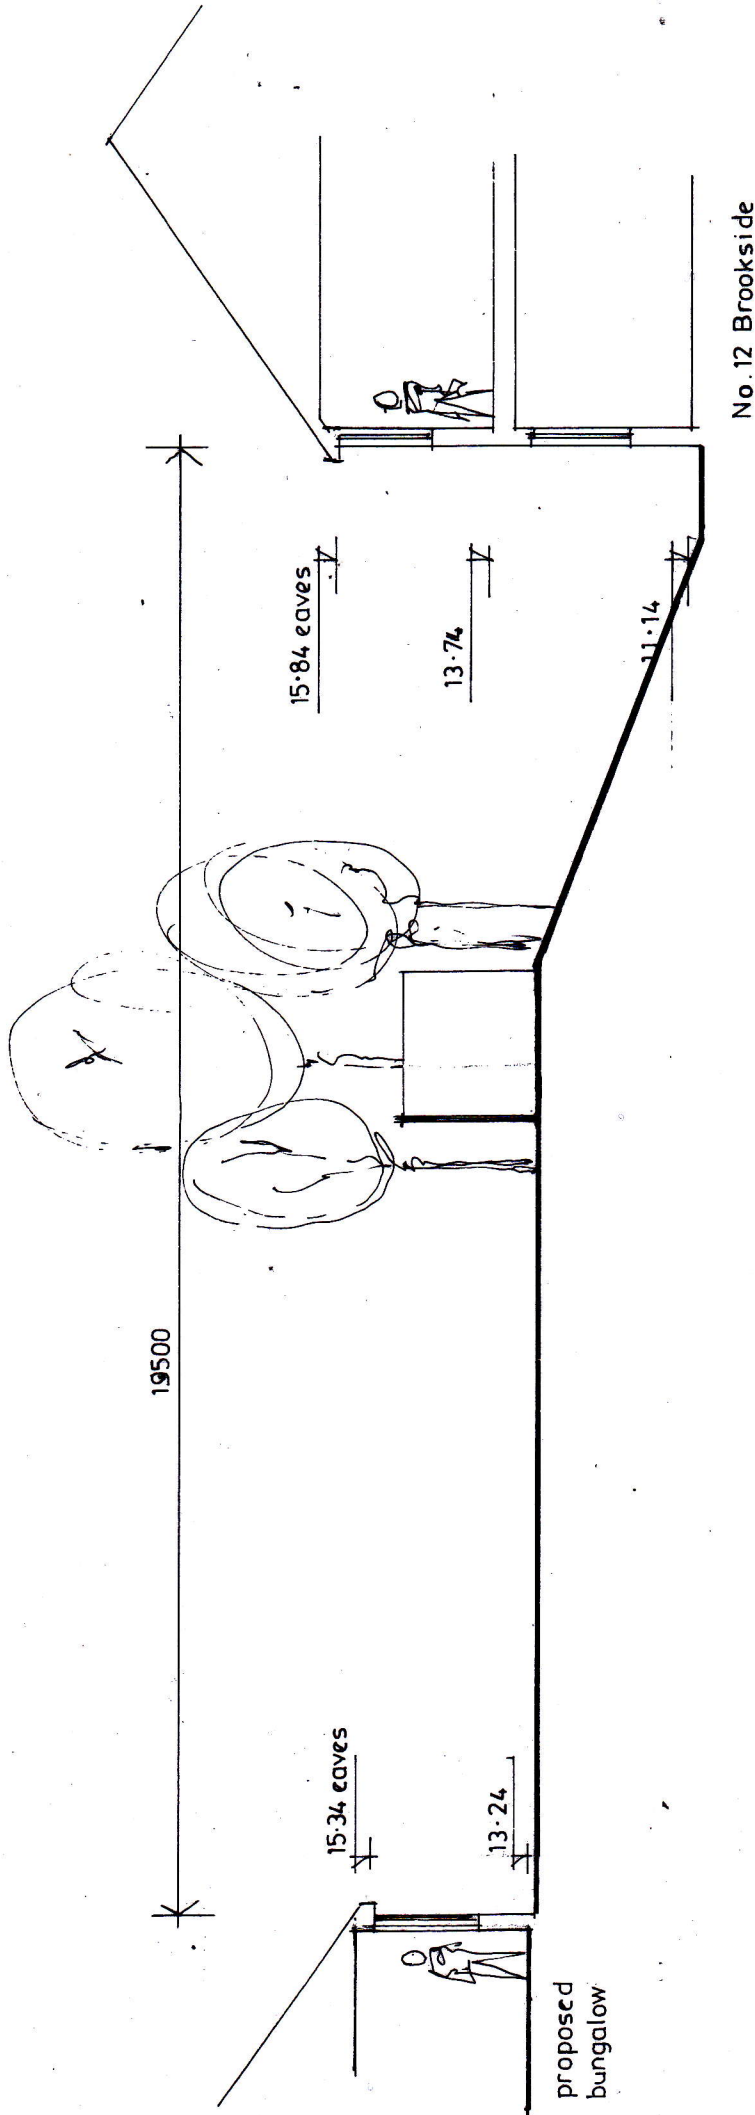


Section between proposed
Bungalow and 12 Brookside

1:100 @ A4 Dec '13

212.07/16

28 Lodge Road
Bedhampton
Hampshire

for

Derek Warwick
Developments Ltd

**OWEN DAVIES
ARCHITECTS**

16 Grovebury,
Locks Heath, Southampton, SO31 6PL
Tel : 01489 589923 Fax: 01489 589923