


**PROPOSED CONVERSION OF INTEGRAL GARAGE.
9, FUSHIA CLOSE, DENVILLES, HAVANT, HANTS.
FOR MR & MRS K. MEAGER.**

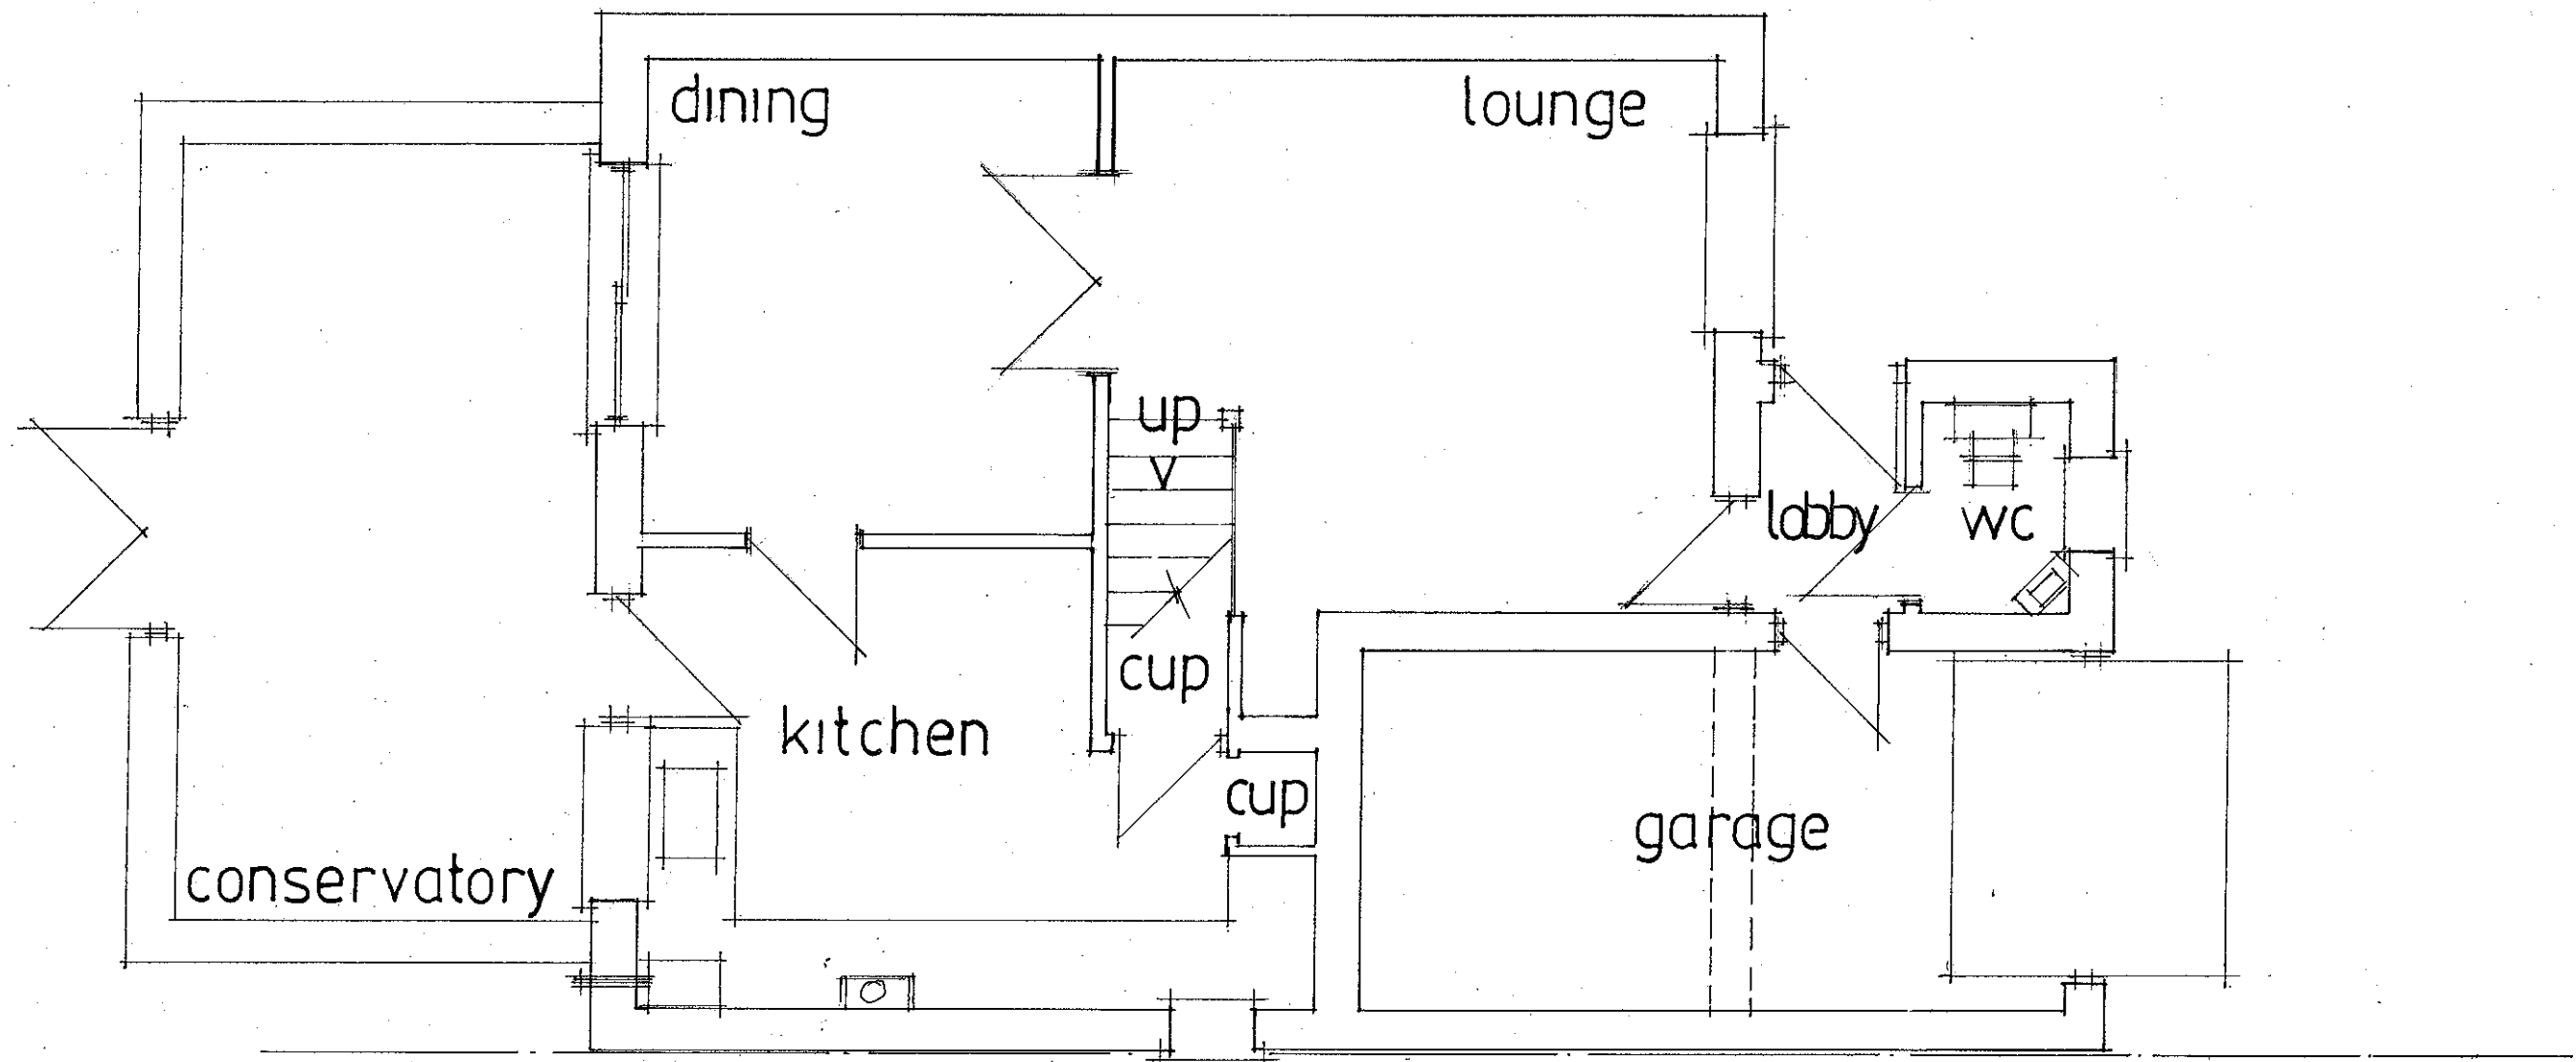

date nov 2013
scale 1:50

EXISTING LAYOUT

PETER J. WALKER MRICS
CHARTERED SURVEYOR
182 SEAFRONT, HAYLING ISLAND, HANTS
PO11 9 AN

TEL: 02392 467571