



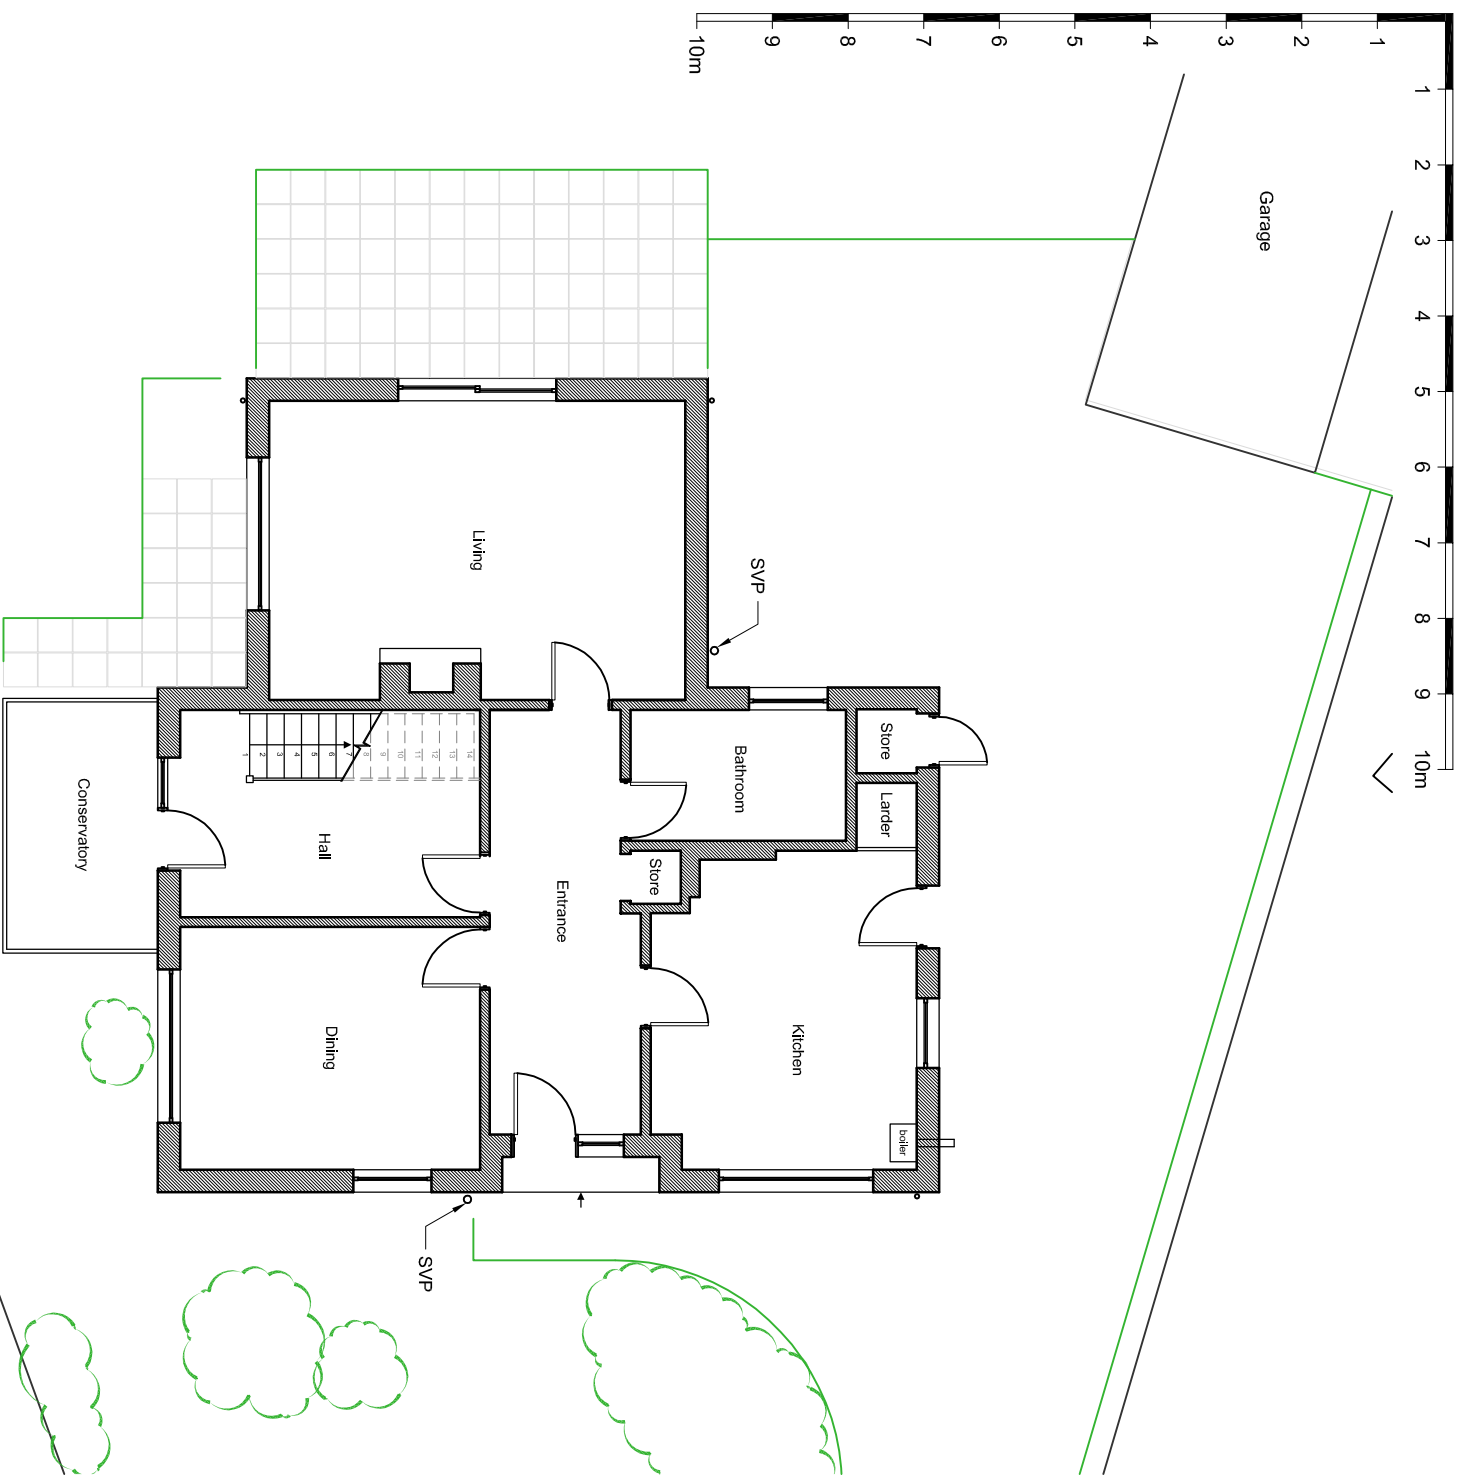

GROUND FLOOR PLAN 1:100

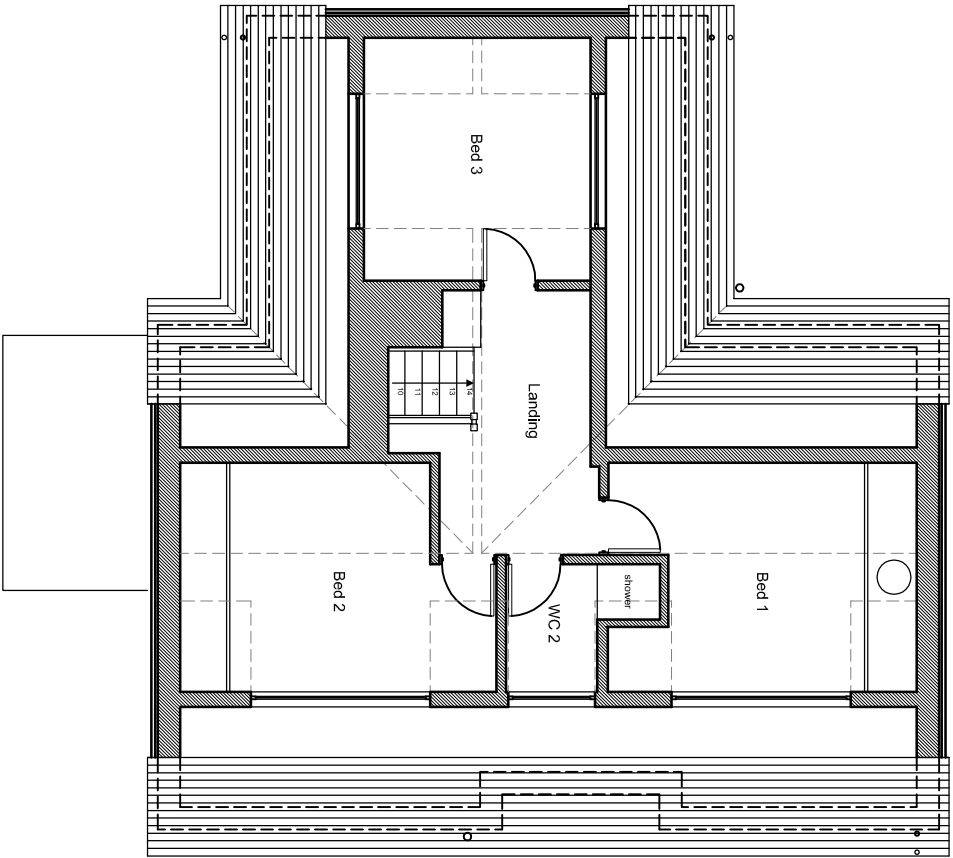

FIRST FLOOR PLAN 1:100

JIM GARLAND ARCHITECTS LTD
ONE DOLPHIN QUAY
EMSWORTH PO10 7BU
01243 370502
01243 378127
email: info@garland.org.uk

Mr & Mrs E Steele

7 Lime Grove, Hayling Island PO11 0HS

Floor plans - existing

1:100 20/10/13 JAG

1305/0100 P1 A3